



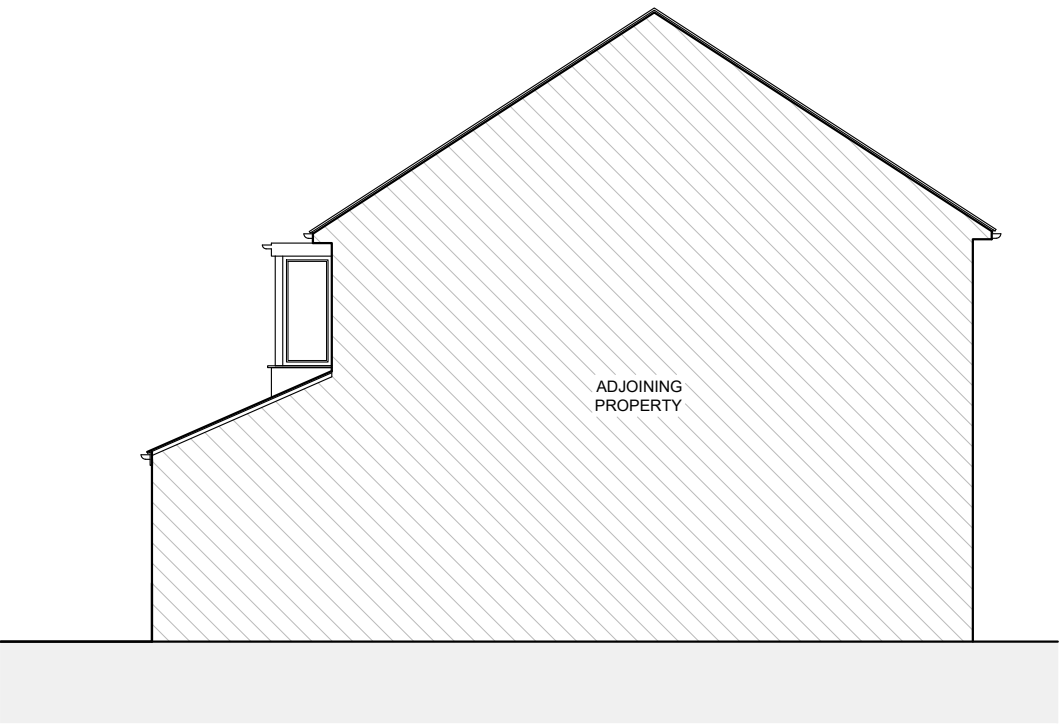


EXISTING FLANK ELEVATION
1:100



EXISTING FLANK ELEVATION
1:100

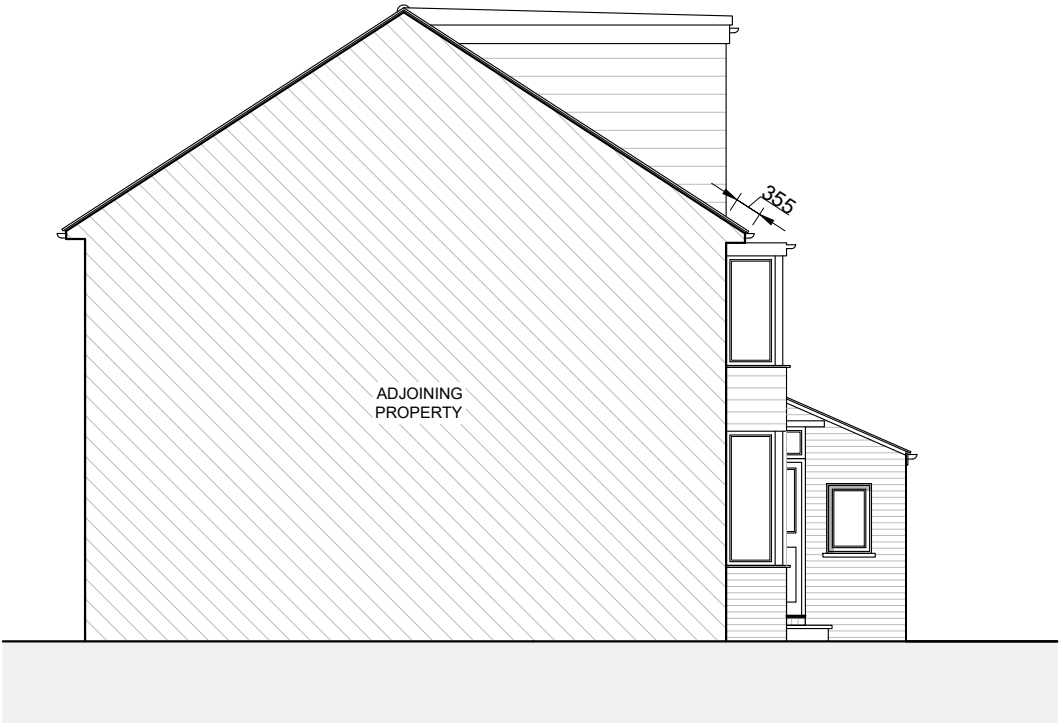

PROPOSED FLANK ELEVATION
1:100

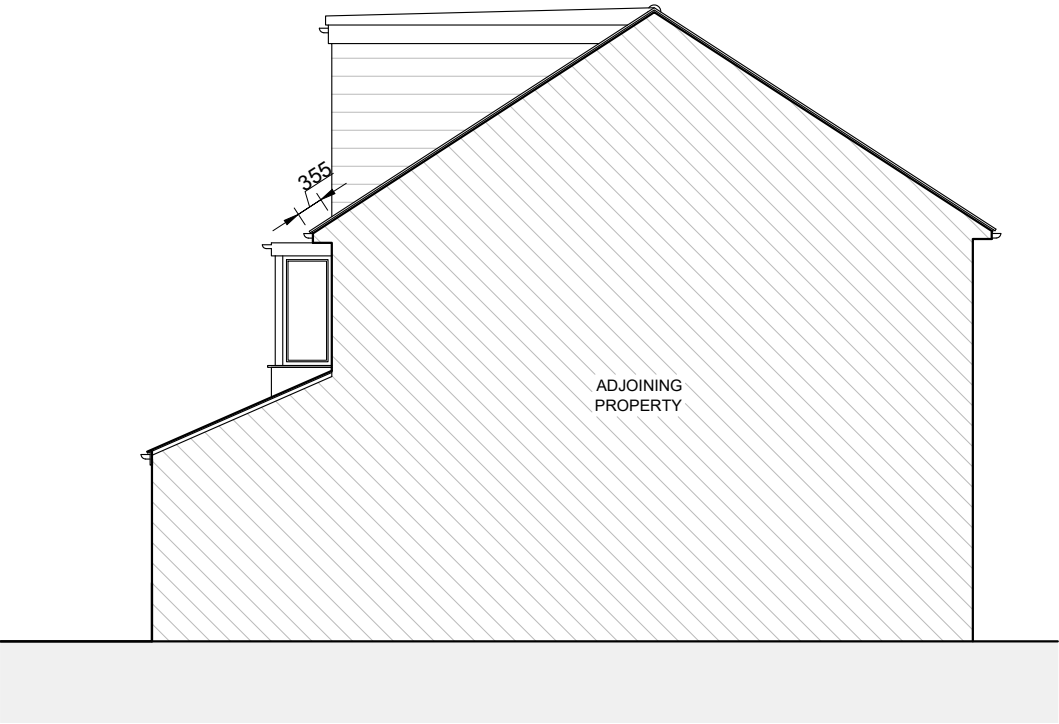

PROPOSED FLANK ELEVATION
1:100



DSQUARE ARCHITECTS
61 Mosley Street, Manchester, M2 3HZ
0161 222 3734 | info@dsquare-architects.co.uk
www.dsquare-architects.co.uk

Client:
A. Dunn

Site:
14 Tunstead Avenue
M20 1JY

Title:
Flank Elevations as
Existing and Proposed

Scale: 1:100 @ A3
Date: Sept. 2022
Drawn: DD

Drg. No. 2217-13
Rev. P1