



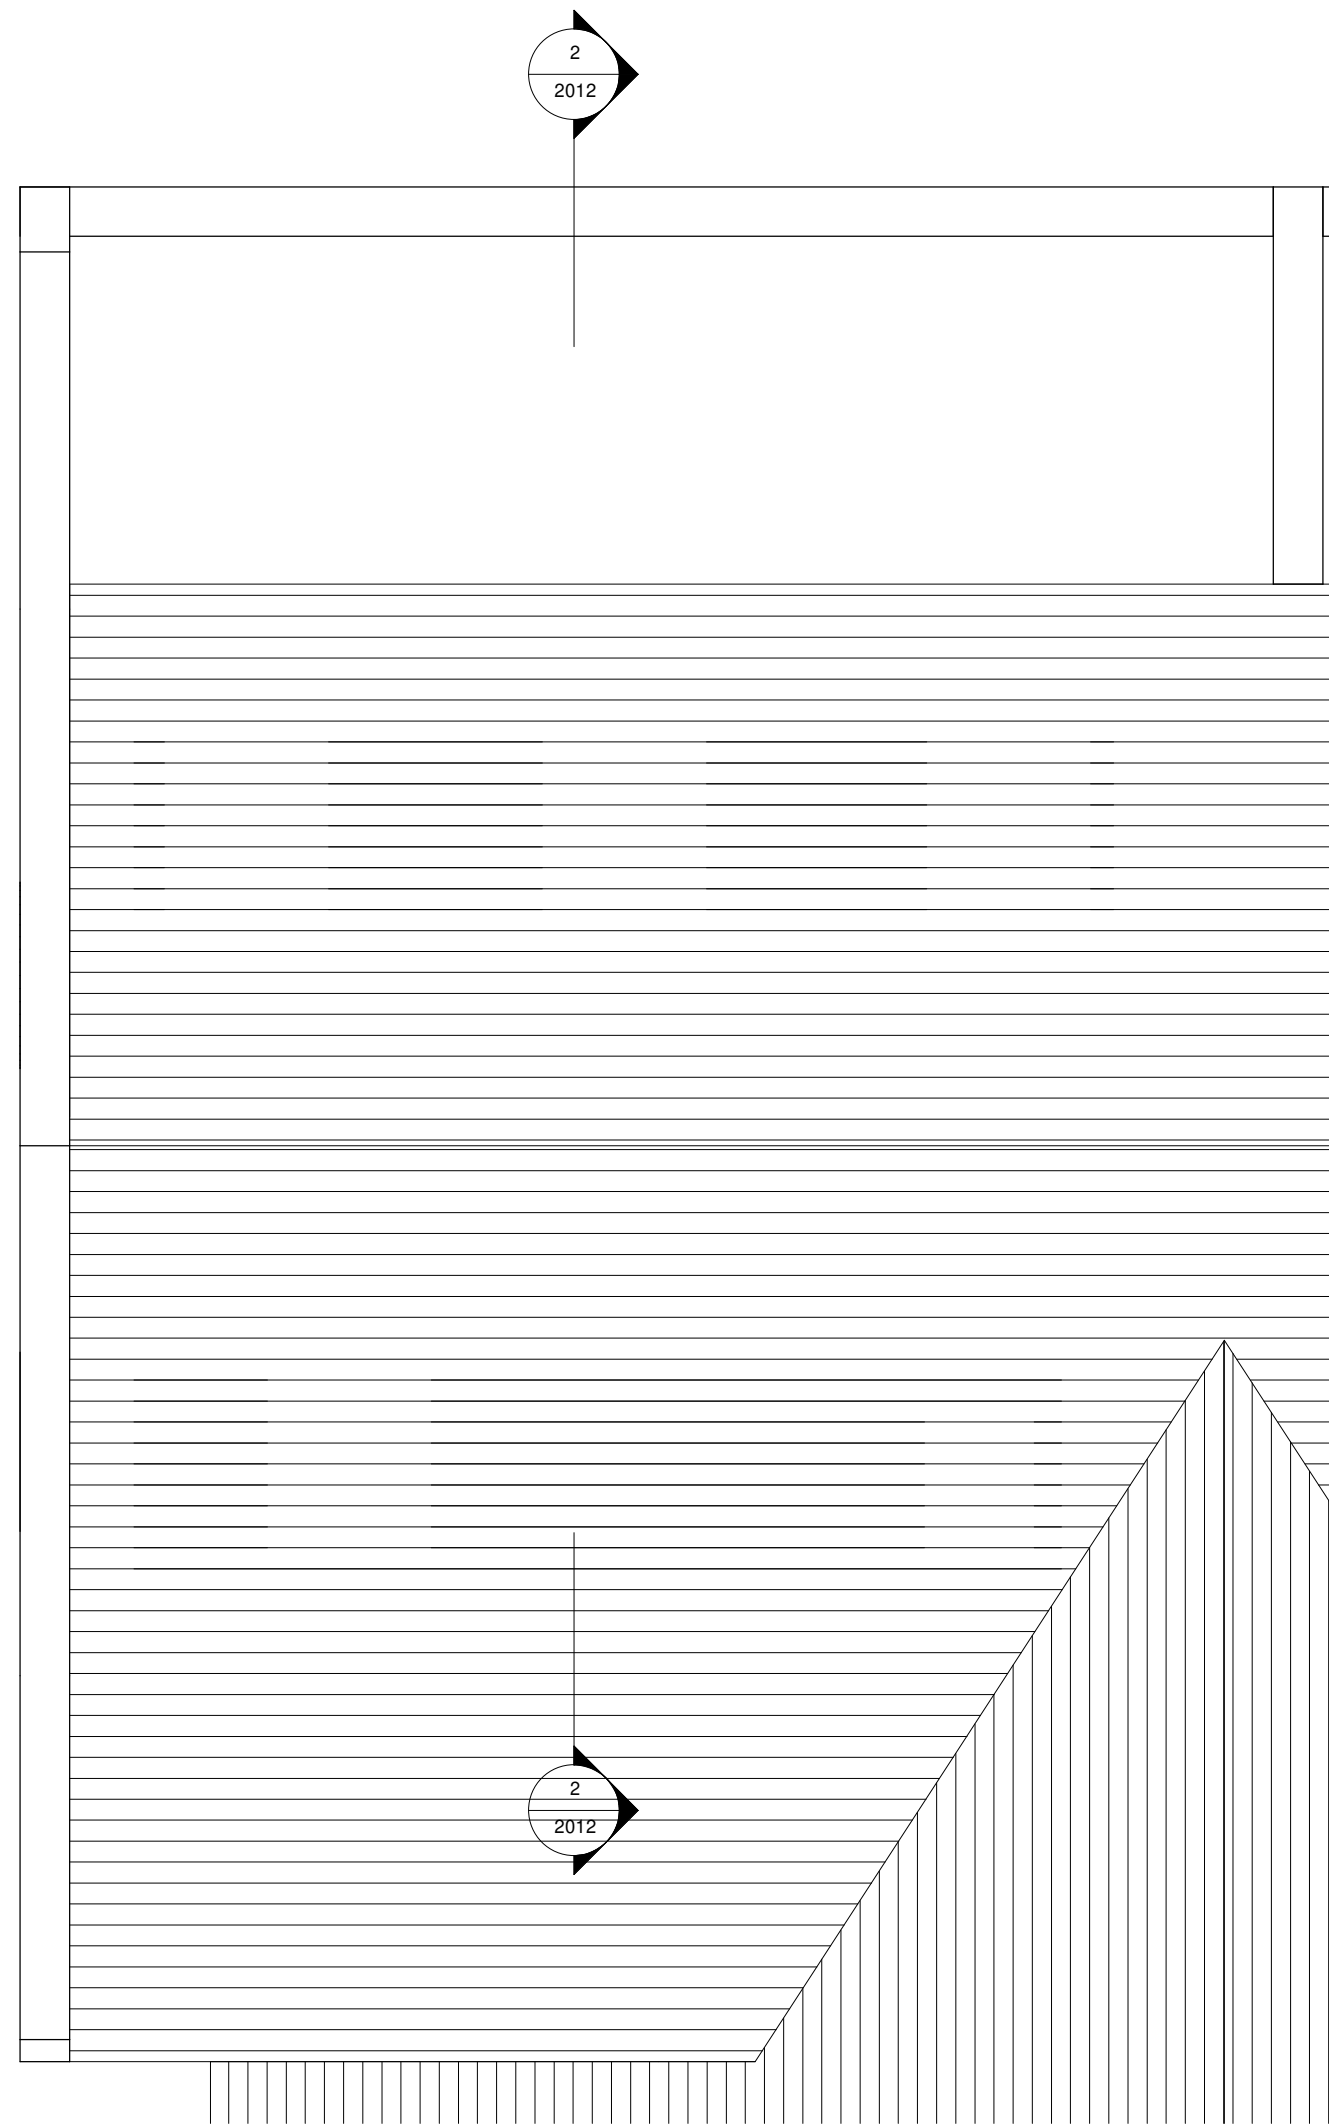

Ex Roof
1 : 50

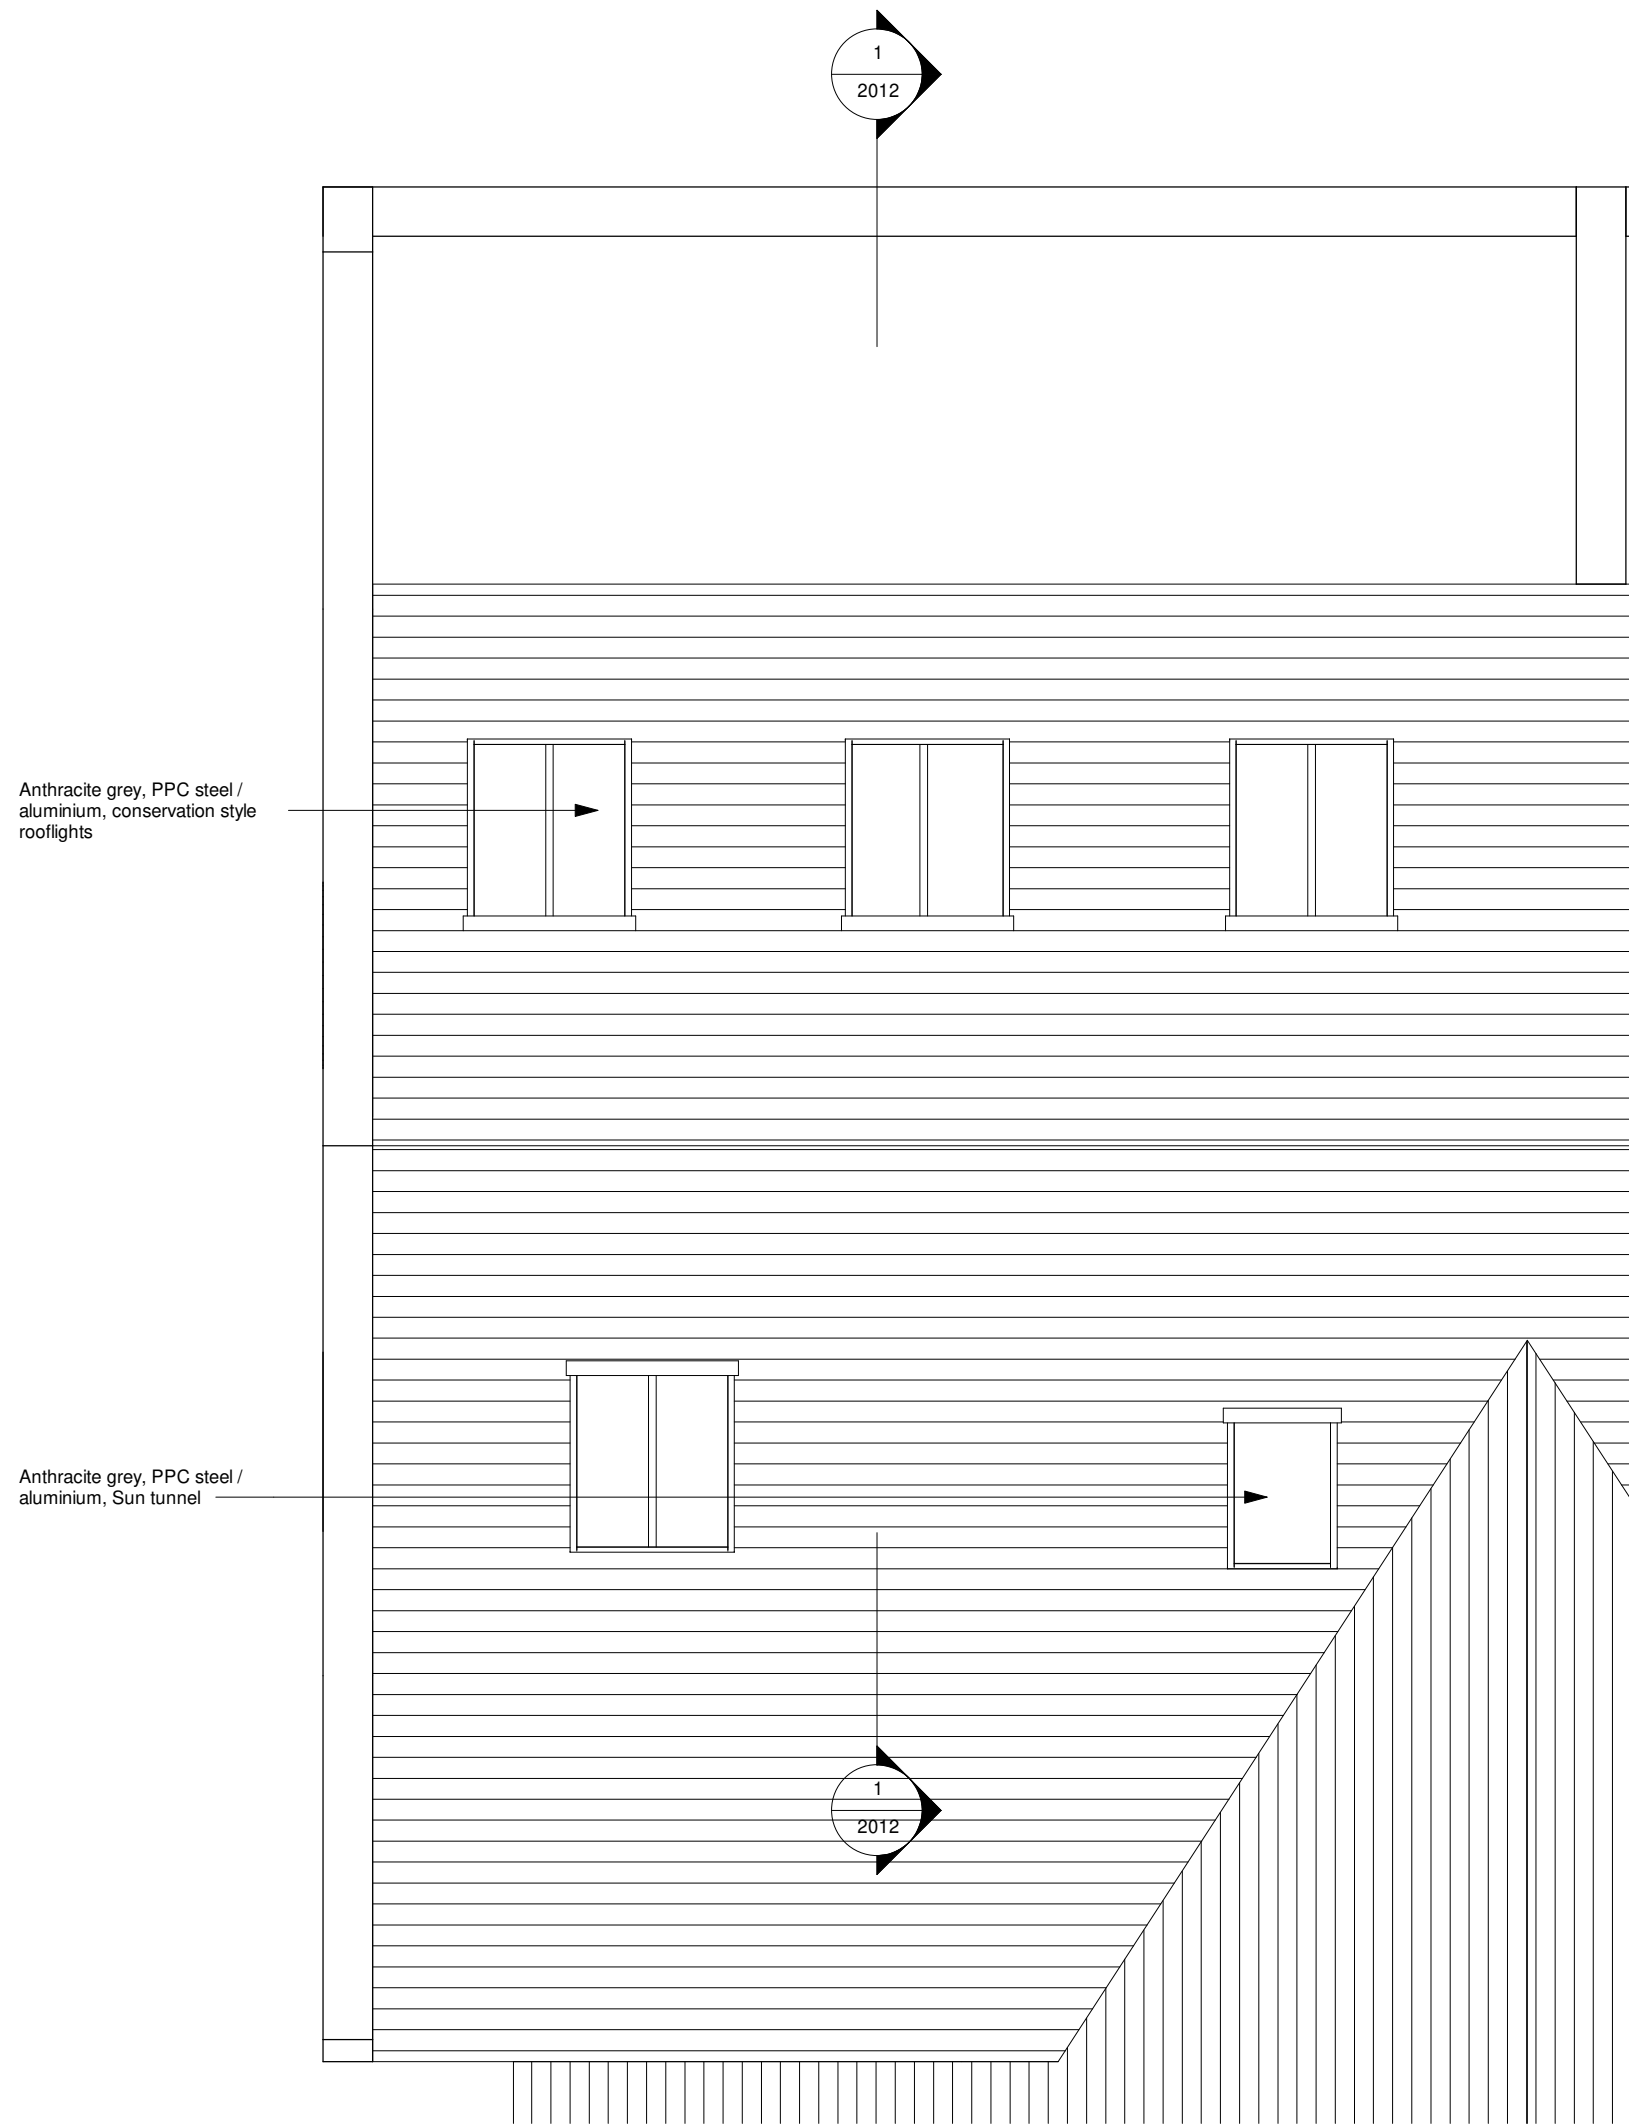

Pro Roof
1 : 50