


EXISTING FRONT FENCE FRONT VIEW
1:50

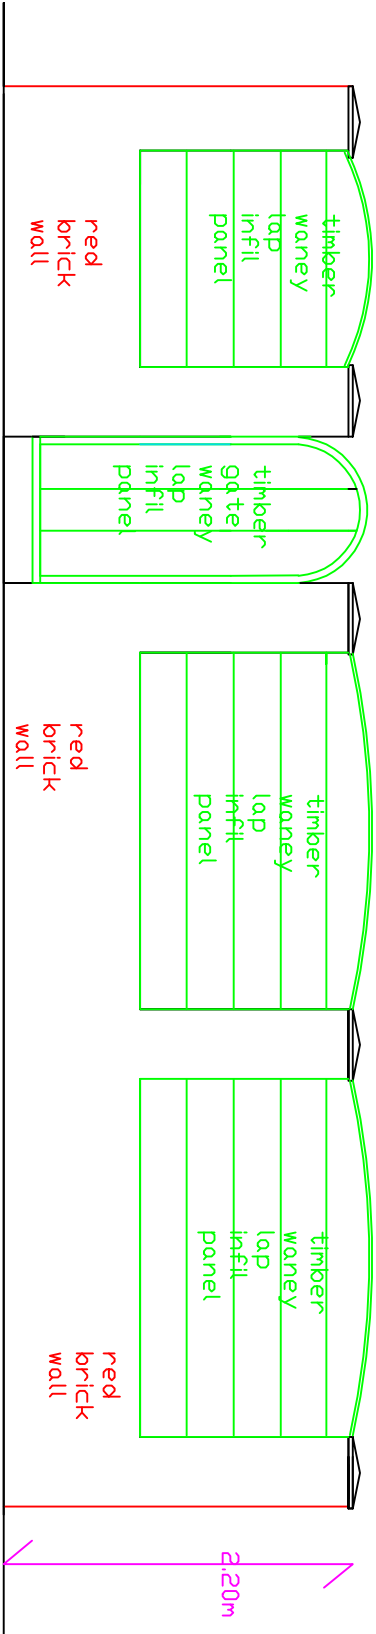

PROPOSED FRONT FENCE FRONT VIEW
1:50

DO NOT SCALE OF THIS DRAWING TAKE ALL DIMENSIONS ON SITE (builders Note) Do not start any works until all the approvals have been obtained. Any discrepancy to be reported to Plans Drawn as soon as possible.		client: ANGELA DANIELS , 28,ORAB LANE , BLACKLEY, M9 8WB TEL 0741 4620209		date: JUNE . 2022		drawing title: NEW FRONT FENCE	
				drawn: DRW			
project: MANCHESTER CITY PLANNING AND BUILDING CONTROL APPLICATIONS		PLANS DRAWN tel.no 07952934281 07856609593 email Ba.winterbottom @aol.com www.plansdrawn.org					
project no. CL 28		drg. no. 29		A3 paper			