




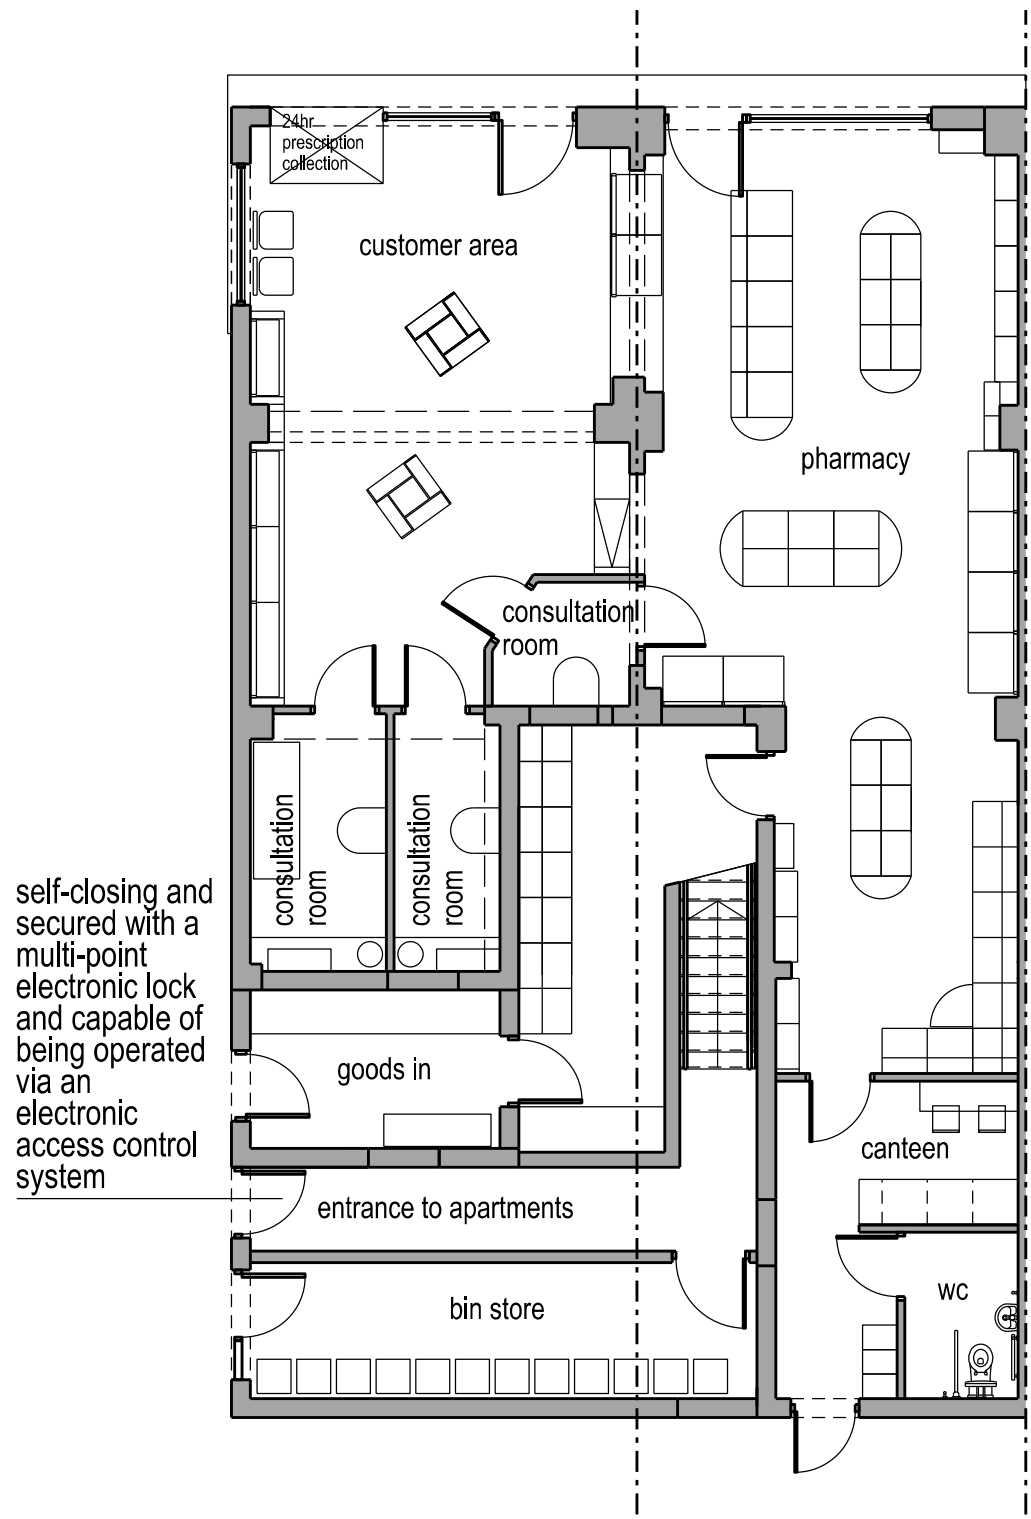

Ground Floor Plan

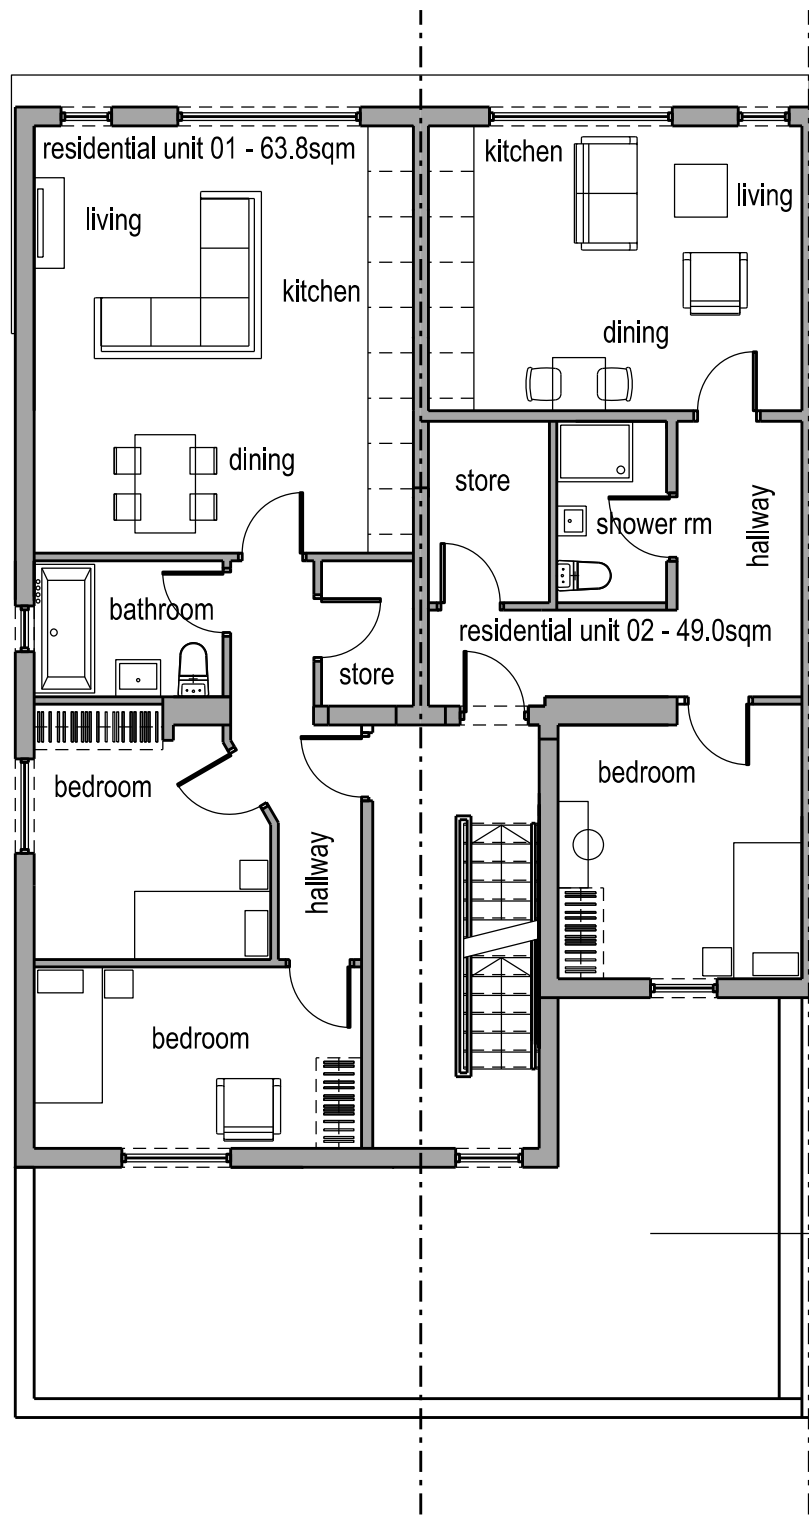

First Floor Plan

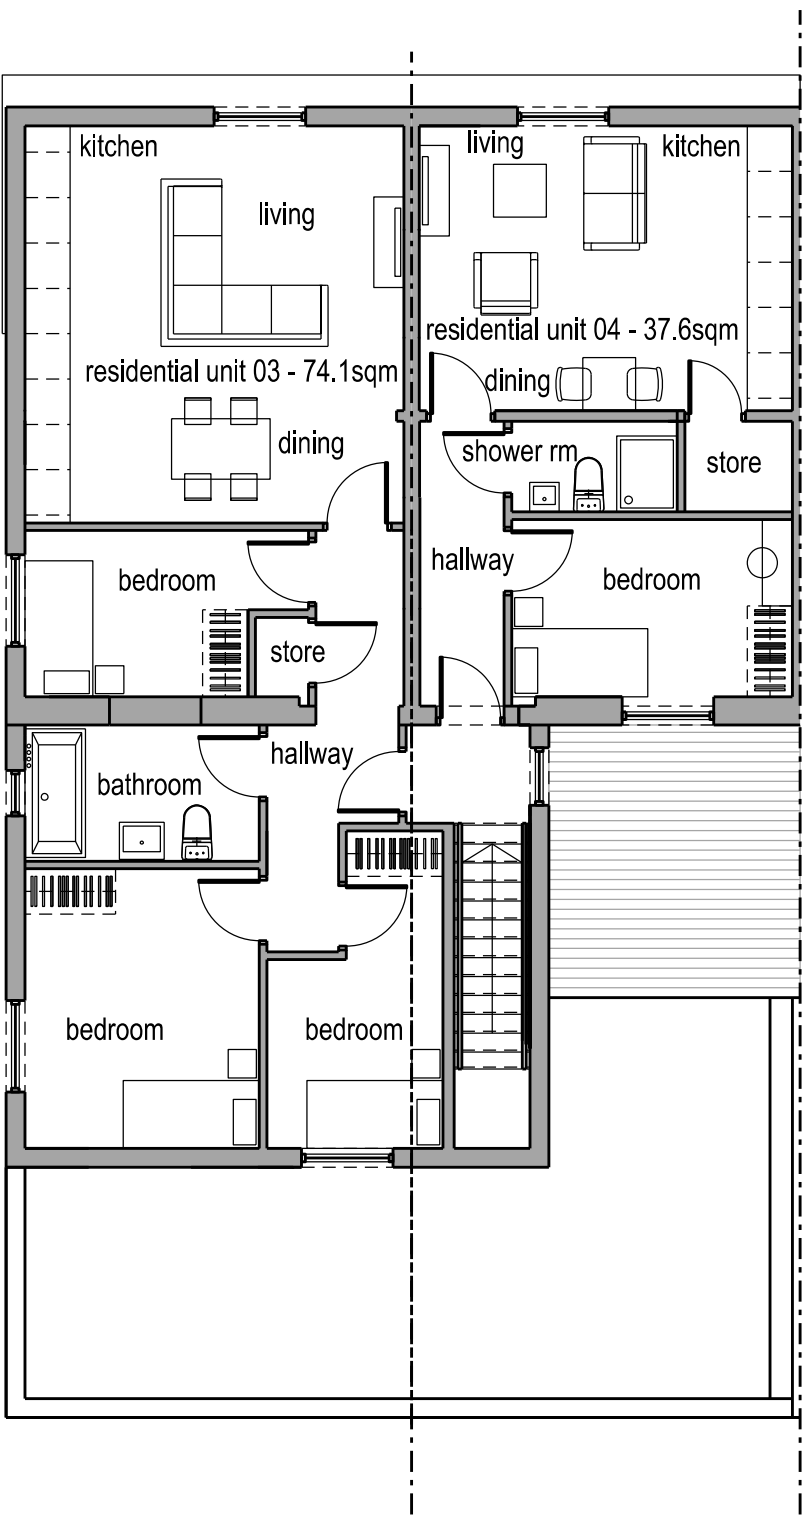

Second Floor Plan

Grey single ply membrane to flat roof



North Elevation

Brickwork to be painted black
New brickwork to match existing
24hr prescription collection vending unit
New signage to be applied for under advertisement consent
New PPC aluminum shopfront glazing, colour black
Brickwork to be painted black




South Elevation

New PV panels to south facing roof, exact design TBC
New black UPVC double glazed windows
New PPC aluminum shopfront glazing, colour black
Louvred external door
New external doors




East Elevation

Brickwork to be painted black
New roof tiles to match existing
New black fascias/soffits
New brickwork to match existing
Louvred external door

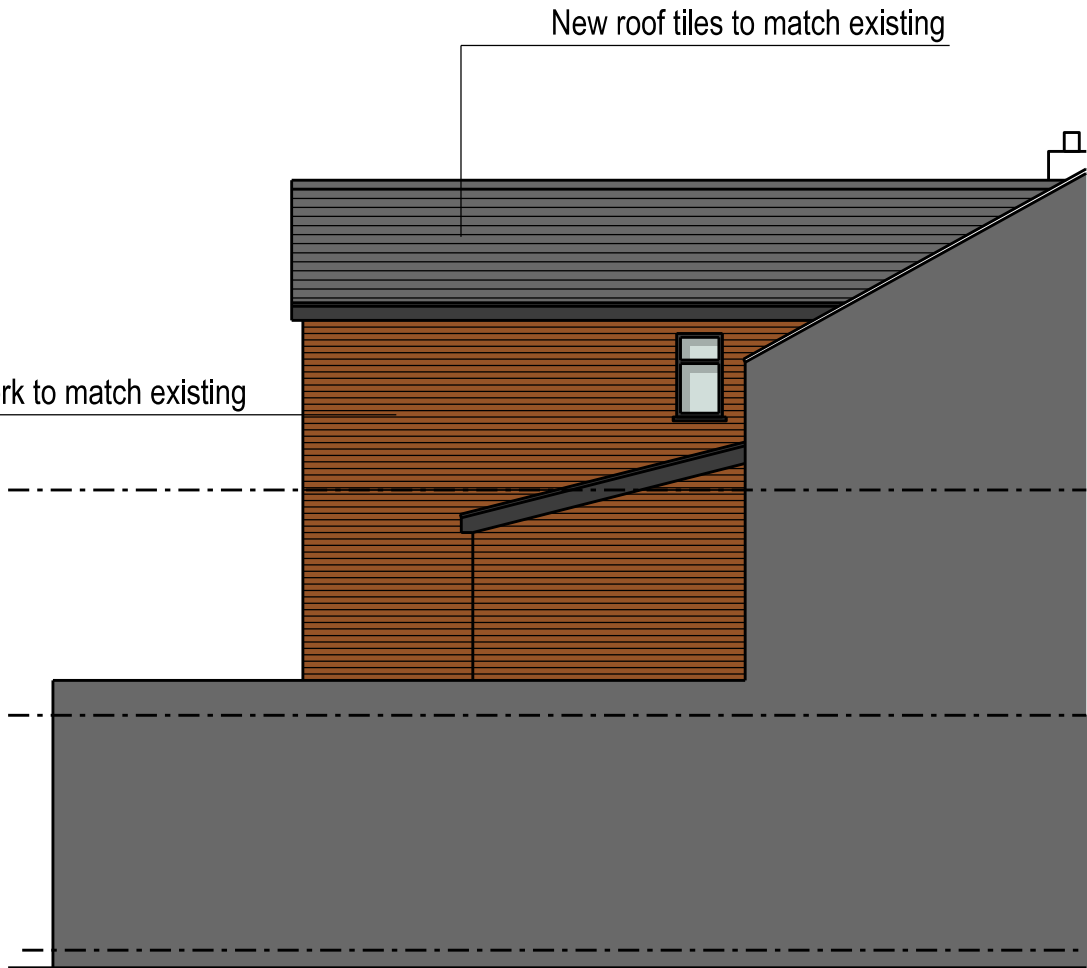

West Elevation

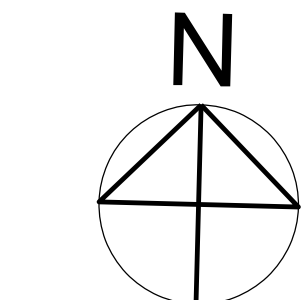

Do not scale this drawing
All given dimensions are in millimetres
Contractors must check all dimensions from site
This drawing is copyright and is for use on this site only

2 - General amendments 1 - Amendments to pharmacy unit	25.09.22 21.07.22
No Revision	Date

Project
209/211
Clarendon Road
Whalley Range

Title
Proposed Floor
Plans and
Elevations

Project. 2004	Drawing. 003	Scale @A1. 1/100	Rev. 2
------------------	-----------------	---------------------	-----------

Drawing Status
PLANNING