
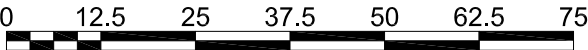


notes:

1.
- DO NOT SCALE FROM THIS DRAWING - USE FIGURED DIMENSIONS ONLY.
2.
- TO BE READ IN CONJUNCTION WITH ALL OTHER CONSULTANTS / SPECIALISTS DRAWINGS. REPORT ANY DISCREPANCIES BEFORE AFFECTED WORK COMMENCES.
3.
- ALL SETTING OUT DIMENSIONS TO BE CHECKED ON SITE BY CONTRACTOR BEFORE WORK COMMENCES.

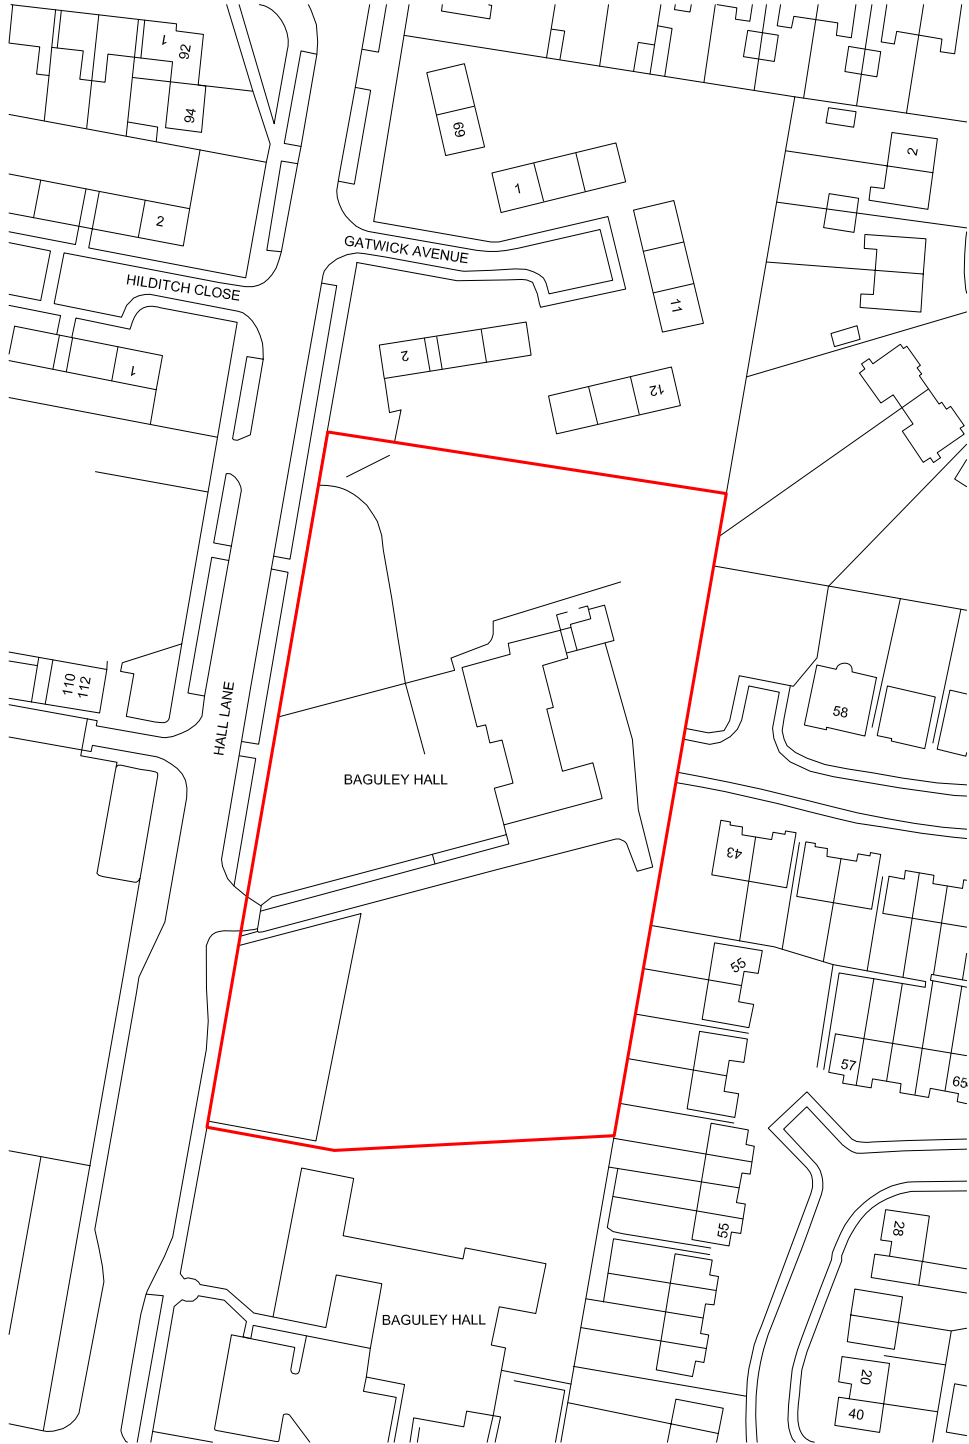

REVISIONS | P01 FIRST_ISSUE

18/08/22 SGI LM

DATE; DRAWN; CHECK

CLIENT	Historic England
PROJECT	Baguley Hall
TITLE	Location Plan
NUMBER	BGH-SEV-XX-ZZ-DR-A-1000
REVISION	P01
STATUS	PLANNING
SCALE	1:1000 @A3
DATE	17/08/22
DRAWN BY	SGi
CHECKED BY	LM

seven.
SEVENARCHITECTURE.CO.UK

Studios at :

Unit 1.3, Waulk Mill, 51 Bengal Street
MANCHESTER, M4 6LN
t : 0161 236 5655

Clarendon House, Victoria Avenue,
HARROGATE, HG1 1DY
t : 01423 709 807

24 Greville Street, **LONDON**,
EC1N 8SS
t : 0203 036 0691