



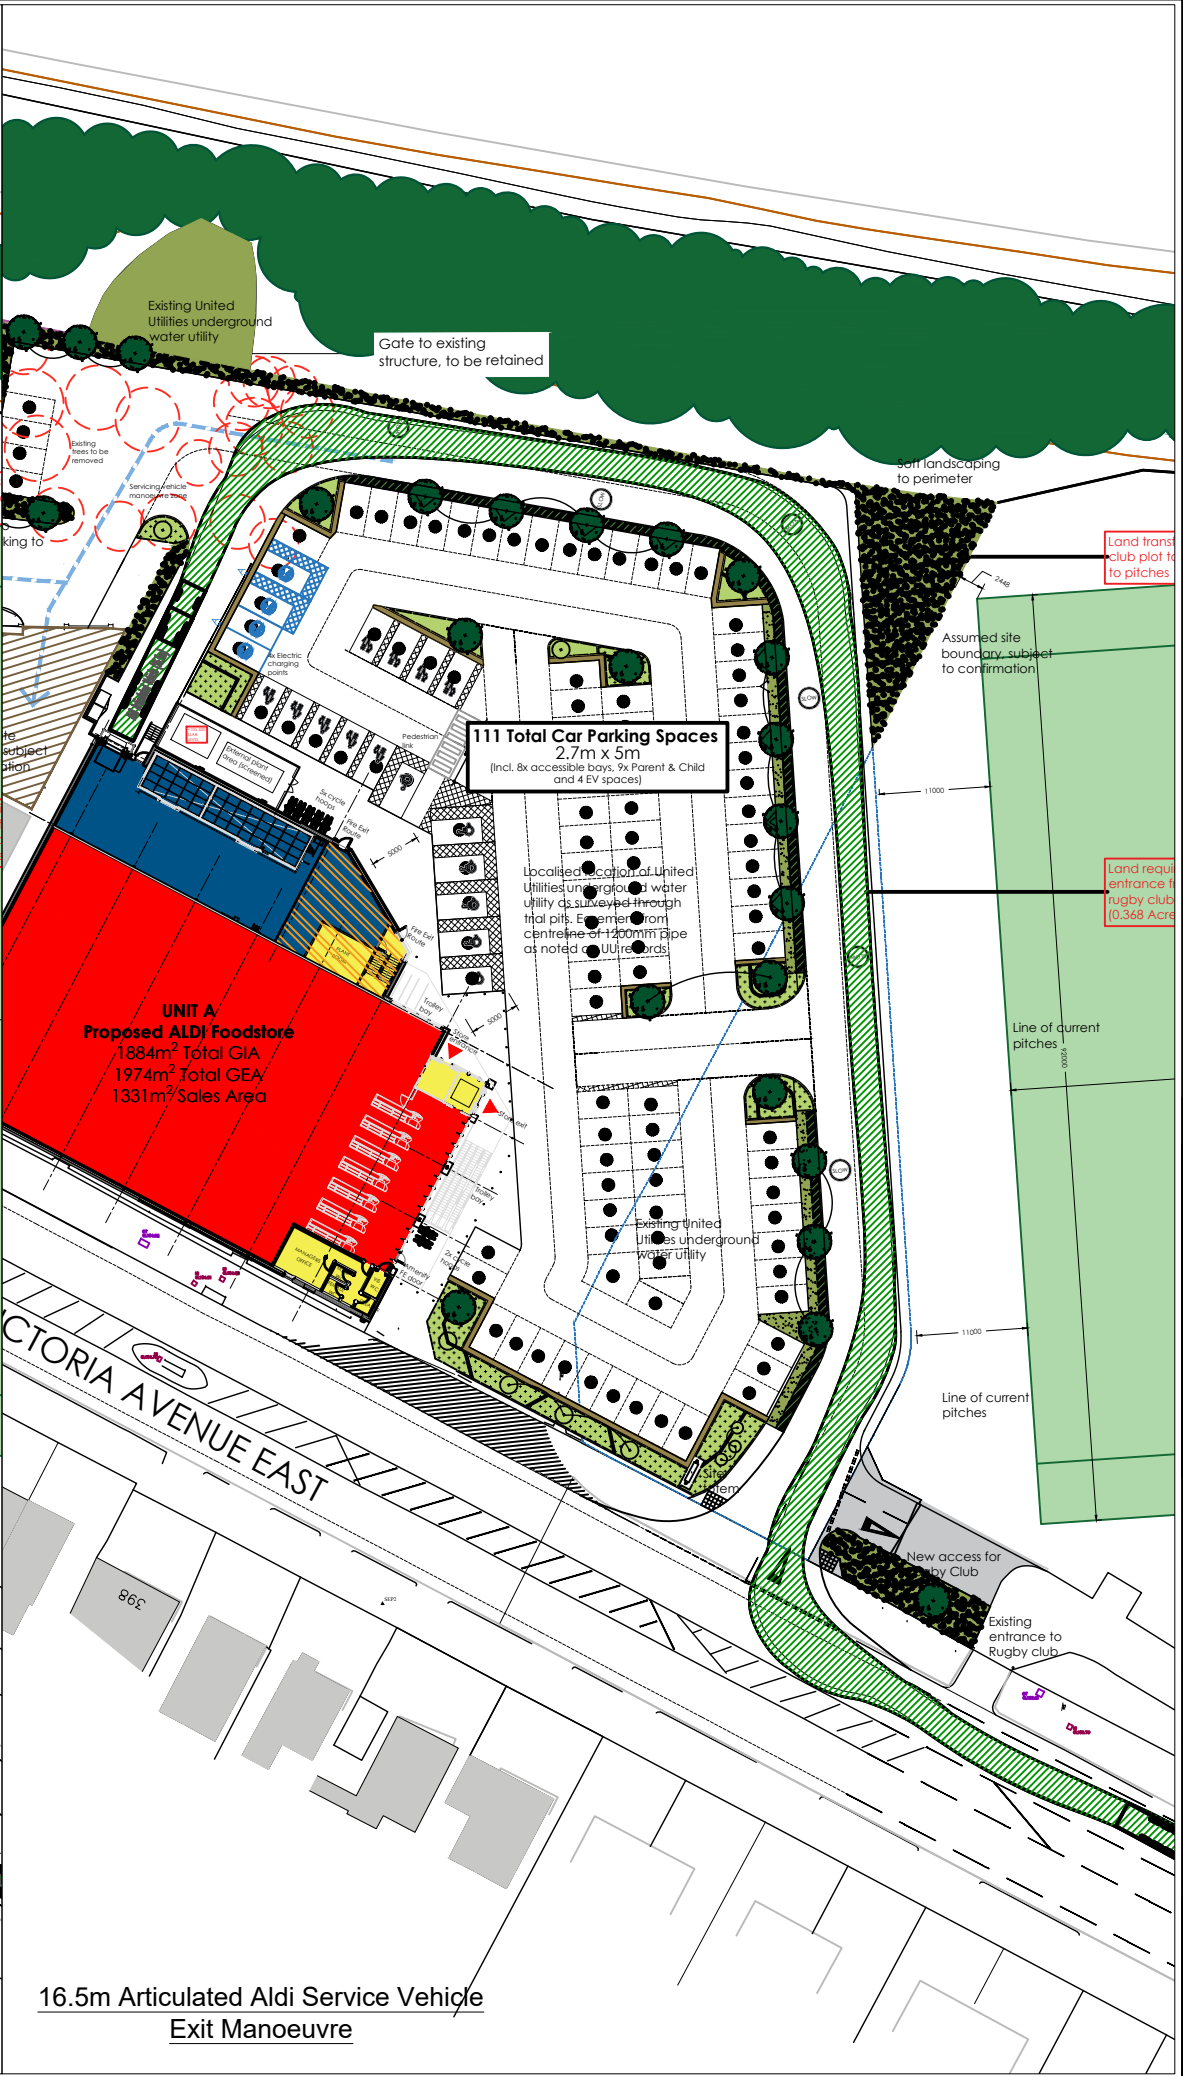

This drawing is the copyright of Cameron Rose Limited and may not be loaned, copied or reproduced in any way, or used for any offer, quote, tender or construction purposes without written consent of the company to do so.

Follow any figured dimensions - do not scale. IF IN DOUBT ASK.

This drawing has been prepared for feasibility purposes and does not represent a construction plan. All design aspects to be confirmed at the appropriate detailed design stage.

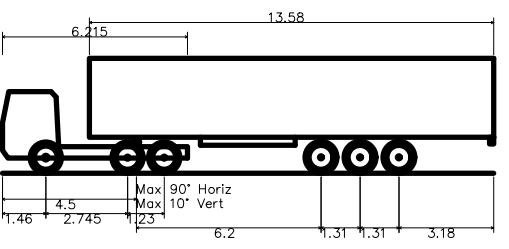

Aldi Articulated Vehicle (16.5m)	
Overall Length	16.500m
Overall Width	2.600m
Overall Body Height	3.863m
Min Body Ground Clearance	0.511m
Max Track Width	2.500m
Lock to lock time	8.00s
Wall to Wall Turning Radius	8.250m

Revision History		Date
A	Revised Site Layout	12/09/22
B	desc	date b
C	desc	date c
D	desc	date d
E	desc	date e
F	desc	date f
G	desc	date g
H	desc	date h
I	desc	date i
J	desc	date j

Lymedale Business Centre
Hooters Hall Road
Newcastle-under-Lyme
Staffordshire
ST5 9QF
01782 627029
www.cameron-rose.co.uk

client: Aldi Stores Limited

project: Victorian Avenue East Moston

drawing title: Site Access Design
Track Plot Analysis
16.5m Articulated Vehicle

scale(s): 1/750	date: 10/11/21	drawn by: IJM	checked: IM
drawing number: 562-01/ATR-01	status: Information		
xrefs:			rev: A

DATE PRINTED: