



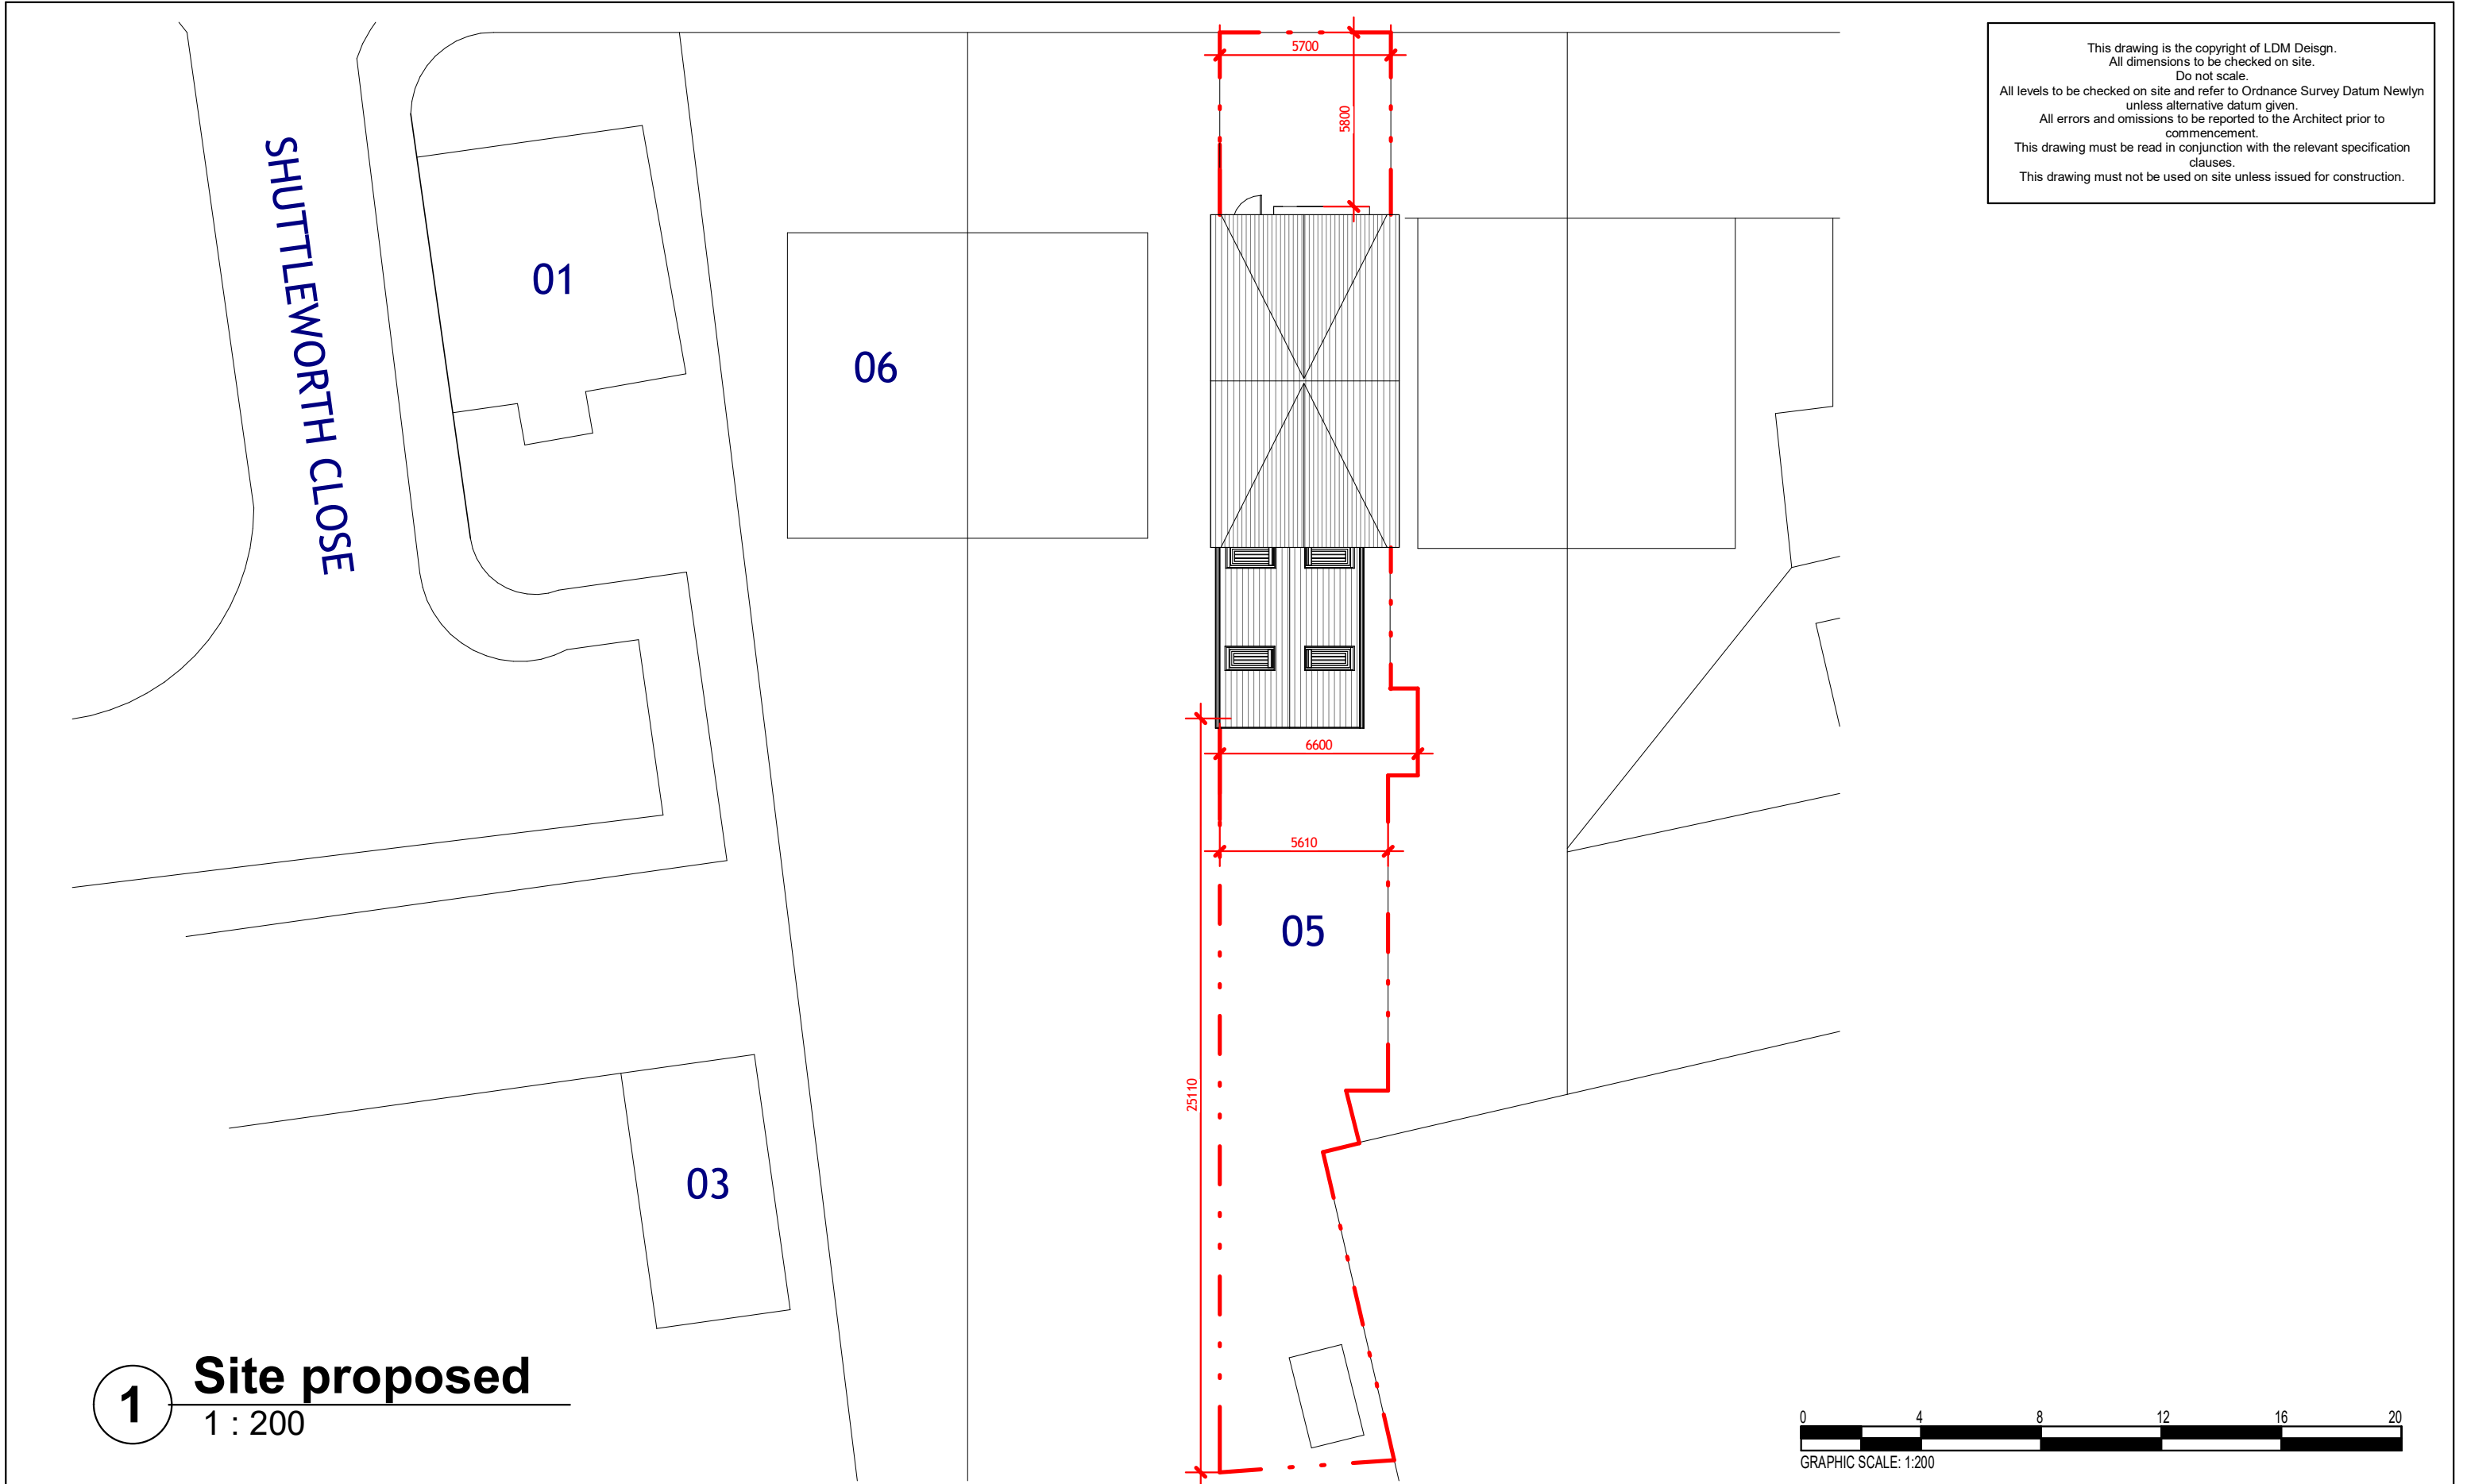

This drawing is the copyright of LDM Deisgn.
All dimensions to be checked on site.
Do not scale.
All levels to be checked on site and refer to Ordnance Survey Datum Newlyn unless alternative datum given.
All errors and omissions to be reported to the Architect prior to commencement.
This drawing must be read in conjunction with the relevant specification clauses.
This drawing must not be used on site unless issued for construction.

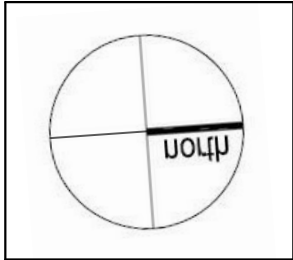

LDM Design

PROJECT
5 Nettleford Road, Manchester, M16 8NL

SHEET
Proposed setout block plan

CLIENT
Mr. Haihong Zhou

Scale (@ A3)
1 : 200

Drawn by JG	DRAWING NUMBER PS522	REV
Checked by LG		