


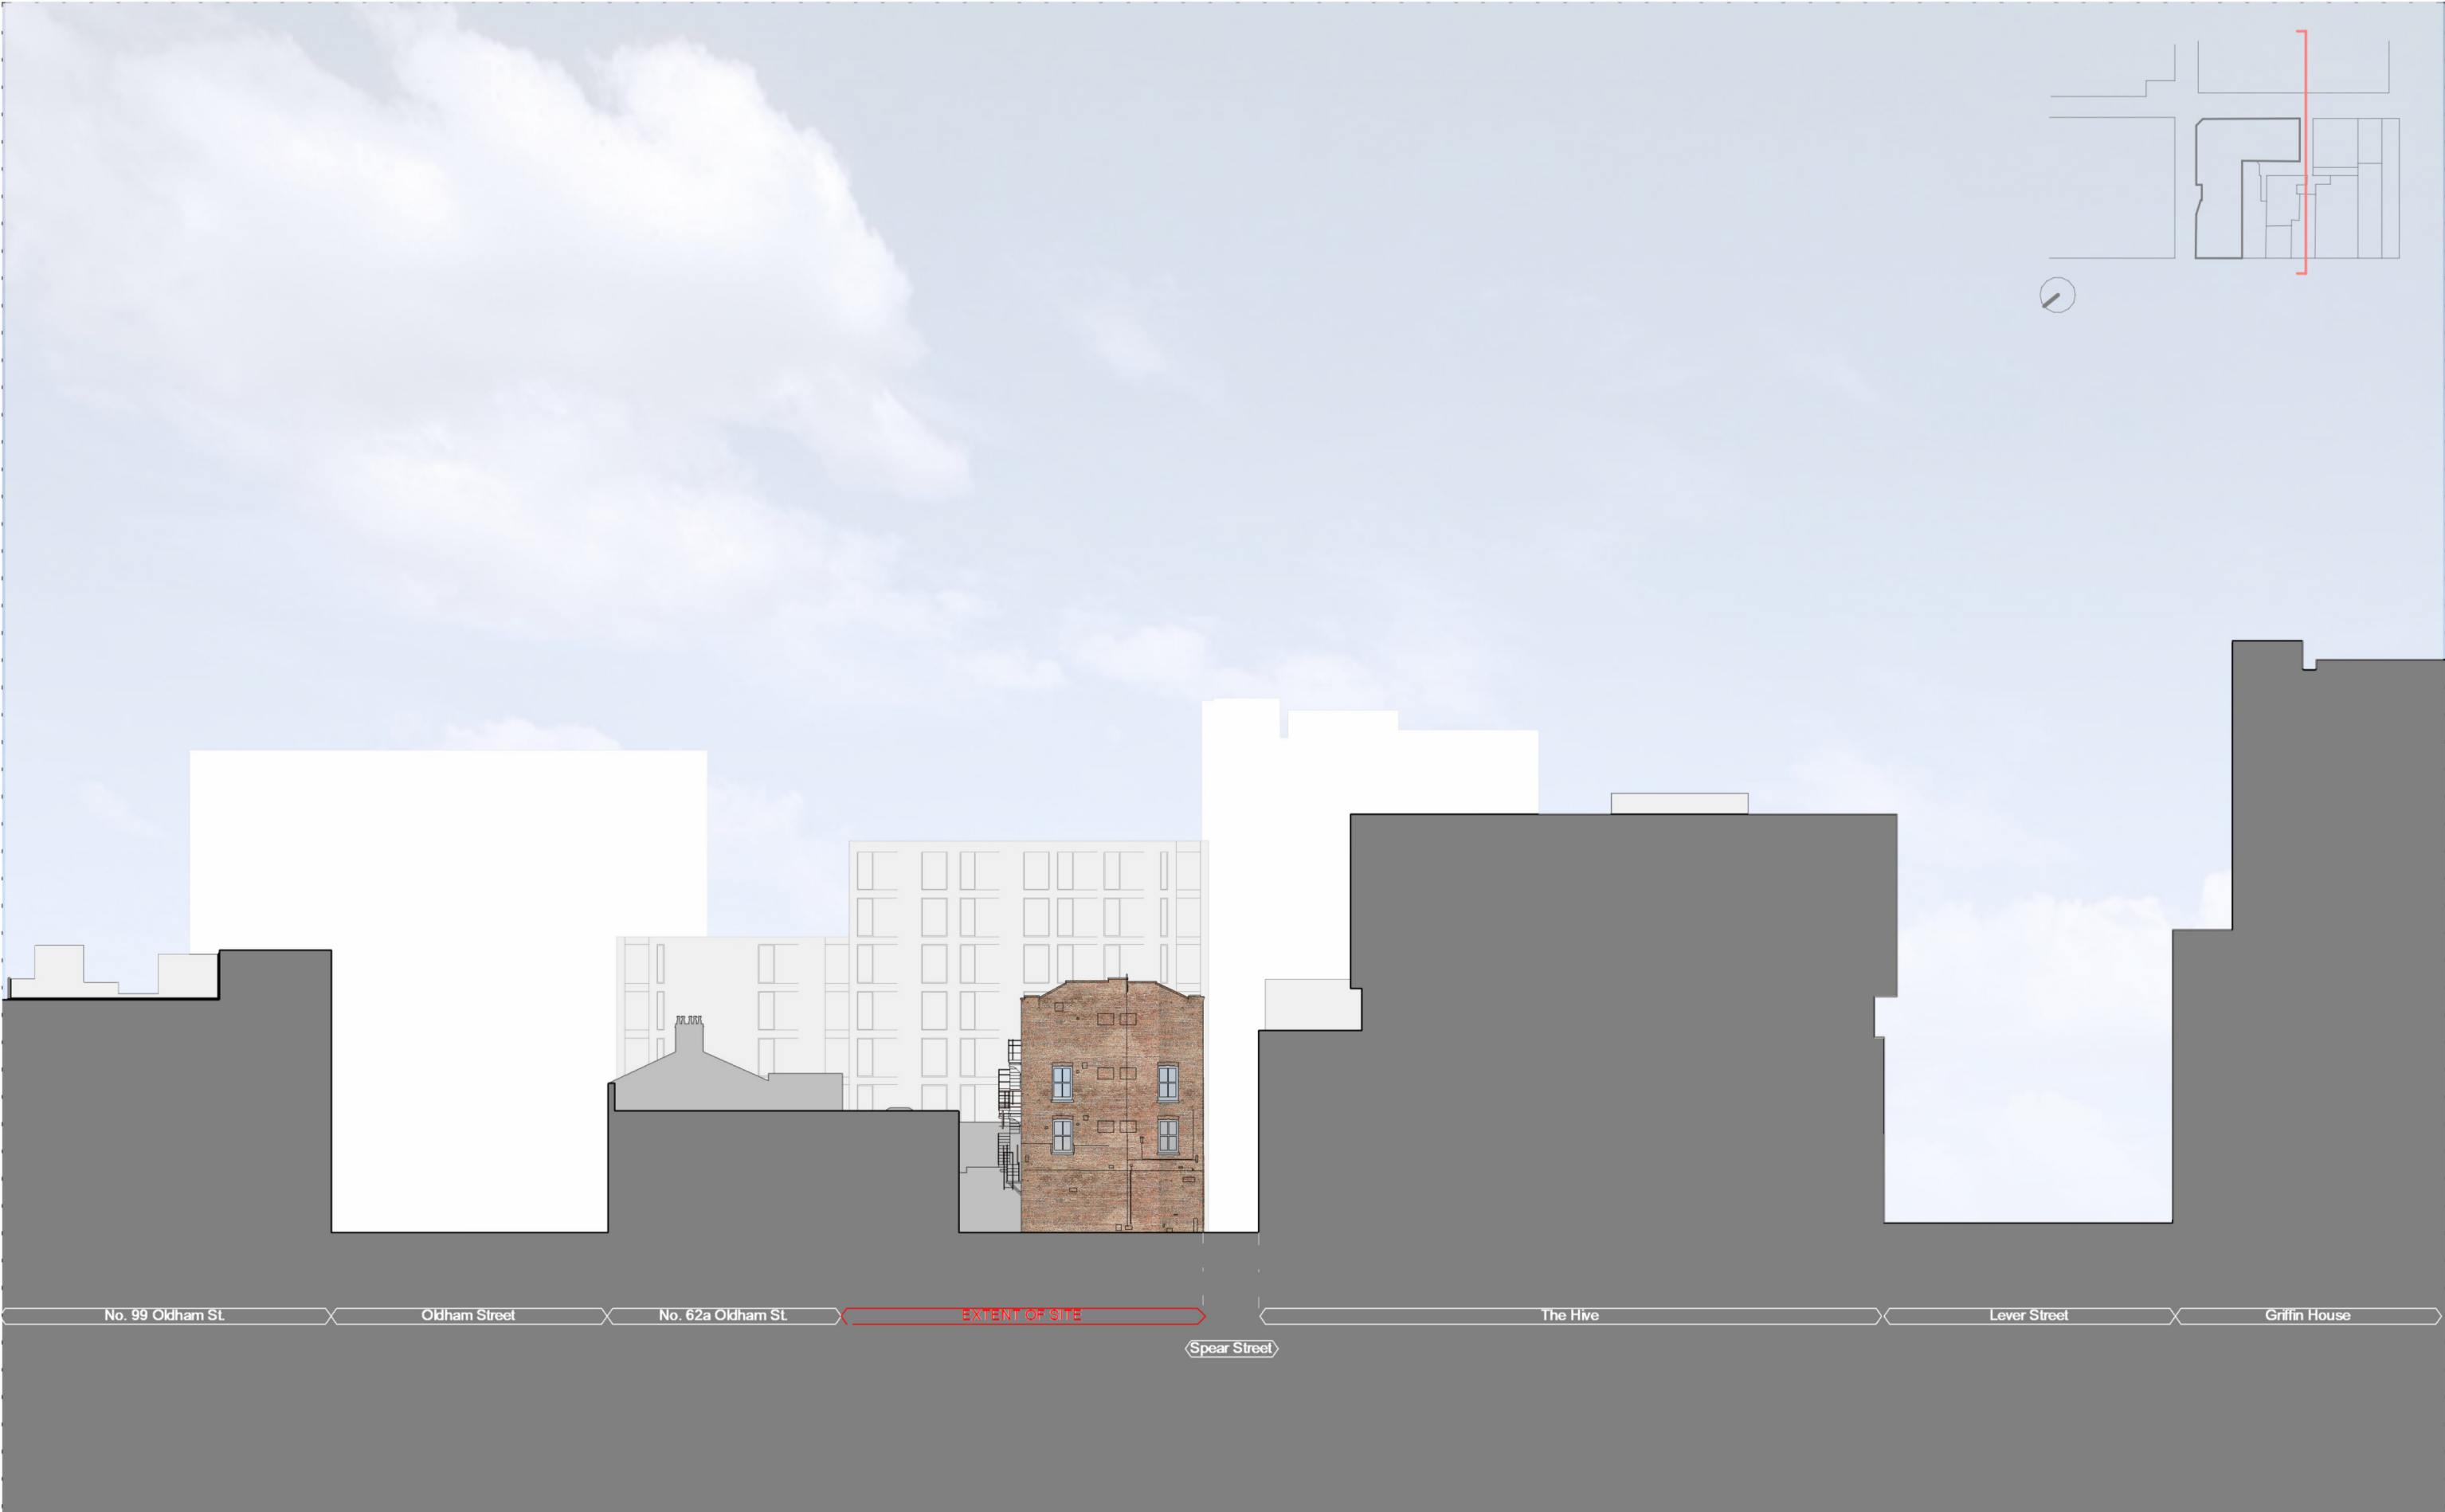

	Oldham Street		10338-SHP-A-B5D8-G200-XE-SW-001		 Manchester +44 (0)161 835 2345 London +44 (0)20 7549 4000
	PLANNING ISSUE		August 2022	P01	
	GA South West Elevation Back Spear Street - Existing		10338	1 : 375 @A3	