




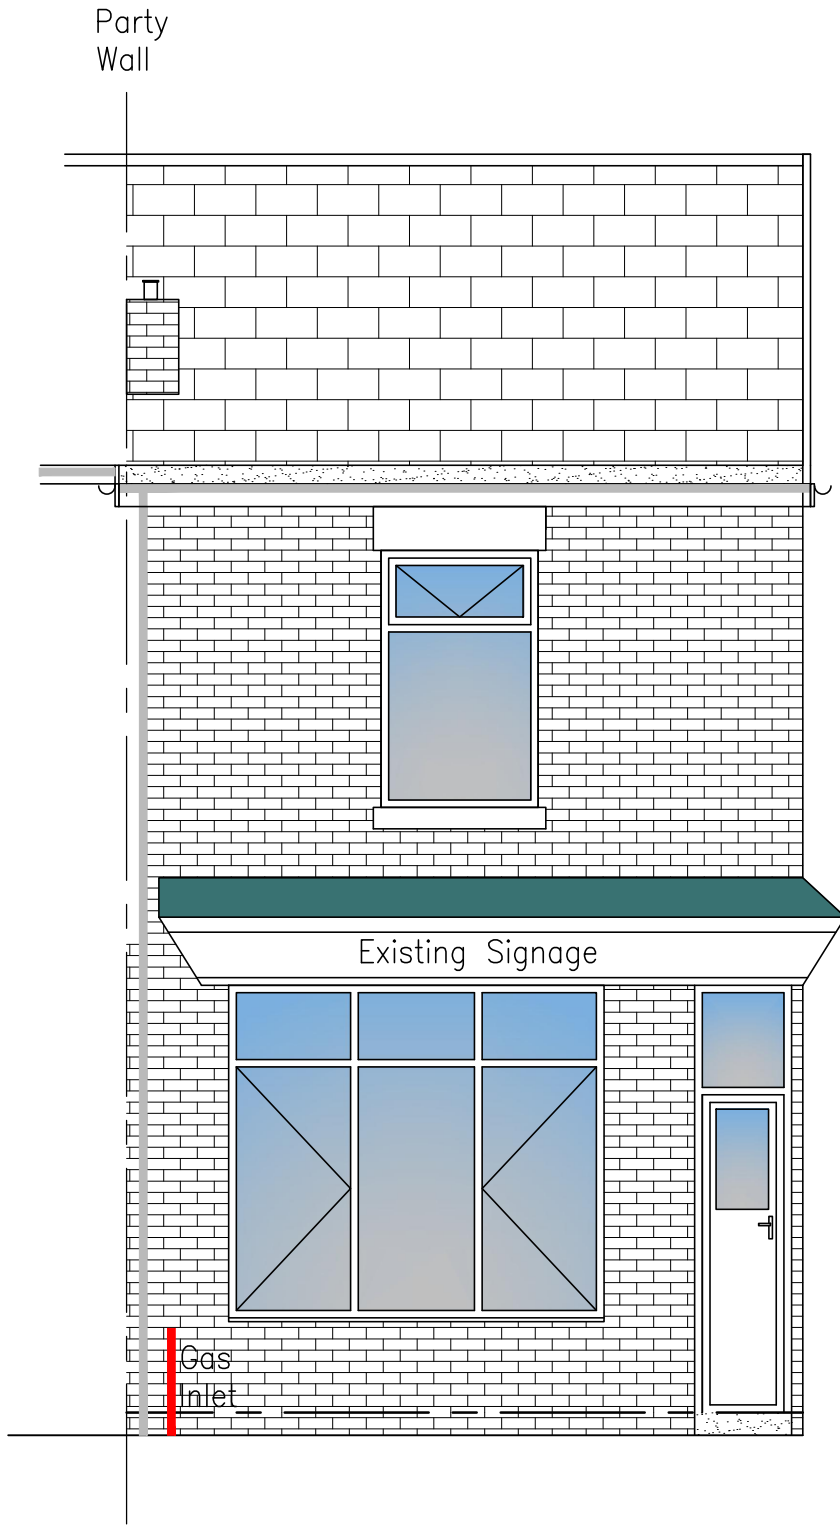


EXISTING ELEVATION – FRONT
Scale 1:50

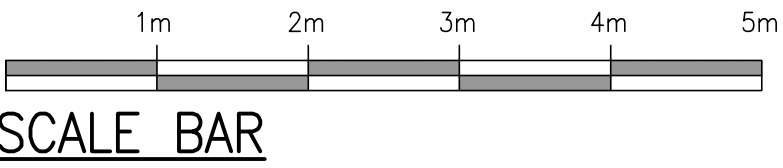

EXISTING ELEVATION – SIDE
(JETSON STREET)
Scale 1:50

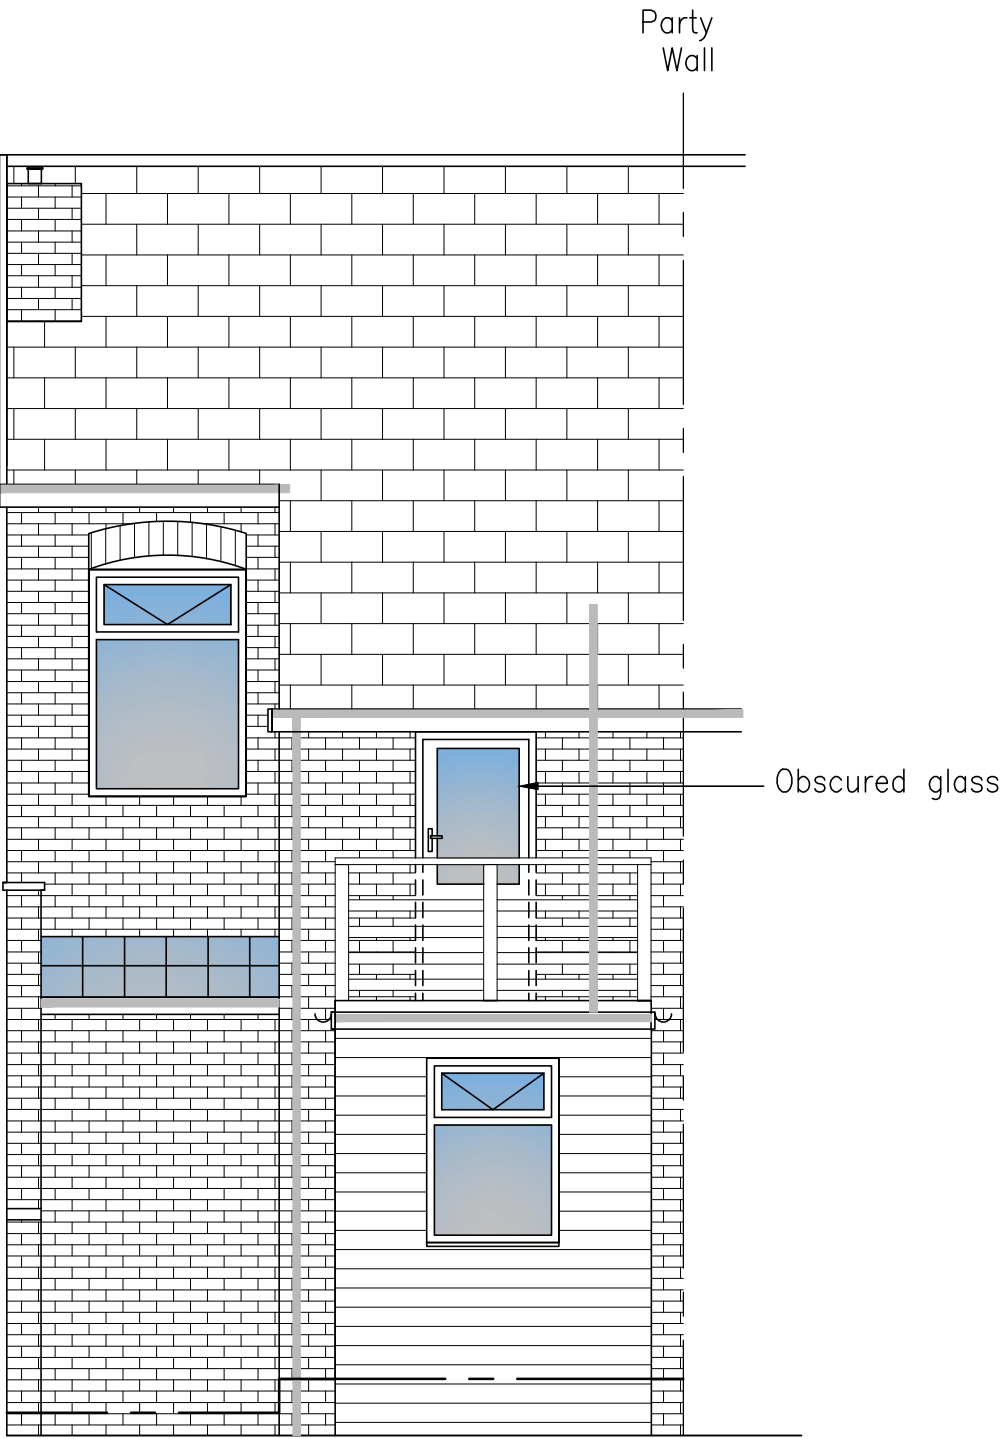

EXISTING ELEVATION – REAR
Scale 1:50

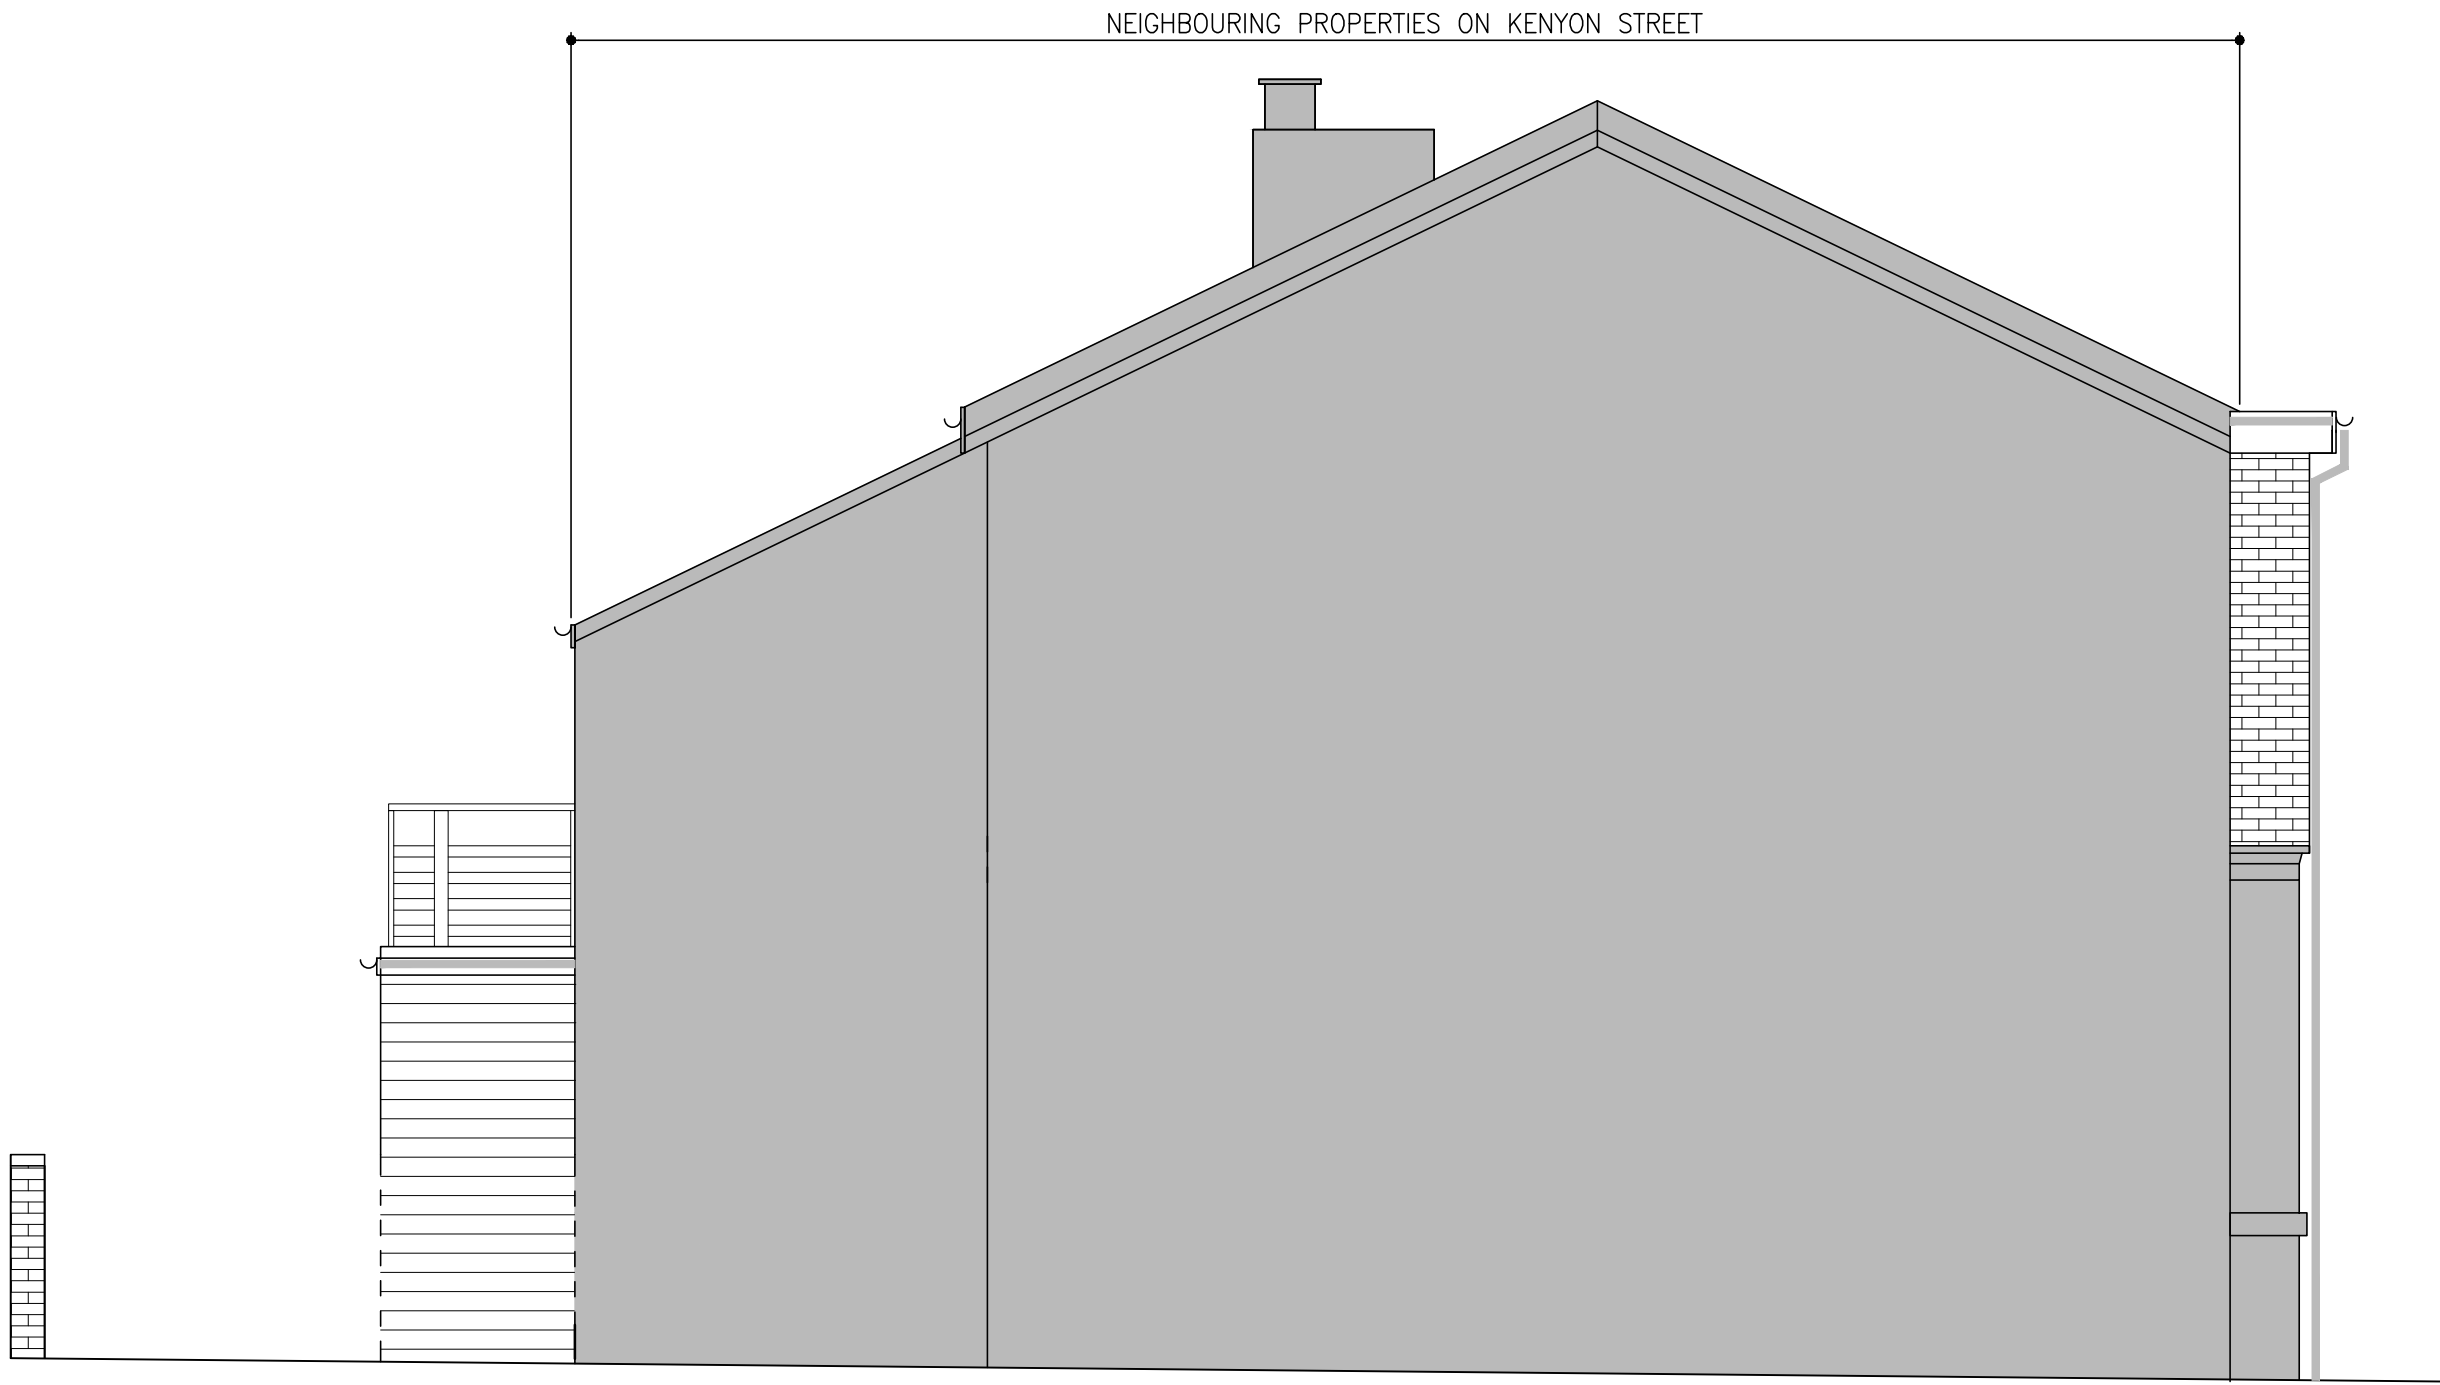


EXISTING ELEVATION – SIDE
(KENYON STREET)
Scale 1:50

PLANNING APPLICATION

REV	DATE	BY	DETAILS OF REVISION
ARCHITECT / CLIENT JOHN MCEWEN			
PROJECT 14 JETSON STREET ABBAY HEY MANCHESTER, M18 8TA			
TITLE REDEVELOPMENT OF EXISTING EXISTING ELEVATIONS			DRAWN BY CR
			DATE 27.06.22
			SCALE SHOWN@A1
DRAWING NO. HC-22393-(20)-02			REVISION —

HEALEY CONSULTING
Brunel House
63 Dale Street
Millinrow
Rochdale
OL16 3NJ
Tel: 01706 343961
Fax: 01706 343981
email: office@healeyconsulting.co.uk
copyright: Healey Consulting

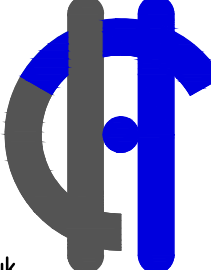 **HEALEY**
consulting
structural engineering consultants