

The scaling of this drawing cannot be assured				
Revision		Date	Drm	Ckd
P1	First Issue - Draft	22/11/21	DK	-
P2	Issued for Planning - Binstore updated	01/03/22	PN	DK
P3	Issued for Planning	14/09/22	NC	DK




Ground Floor
1 : 100



First Floor
1 : 100



Second Floor
1 : 100

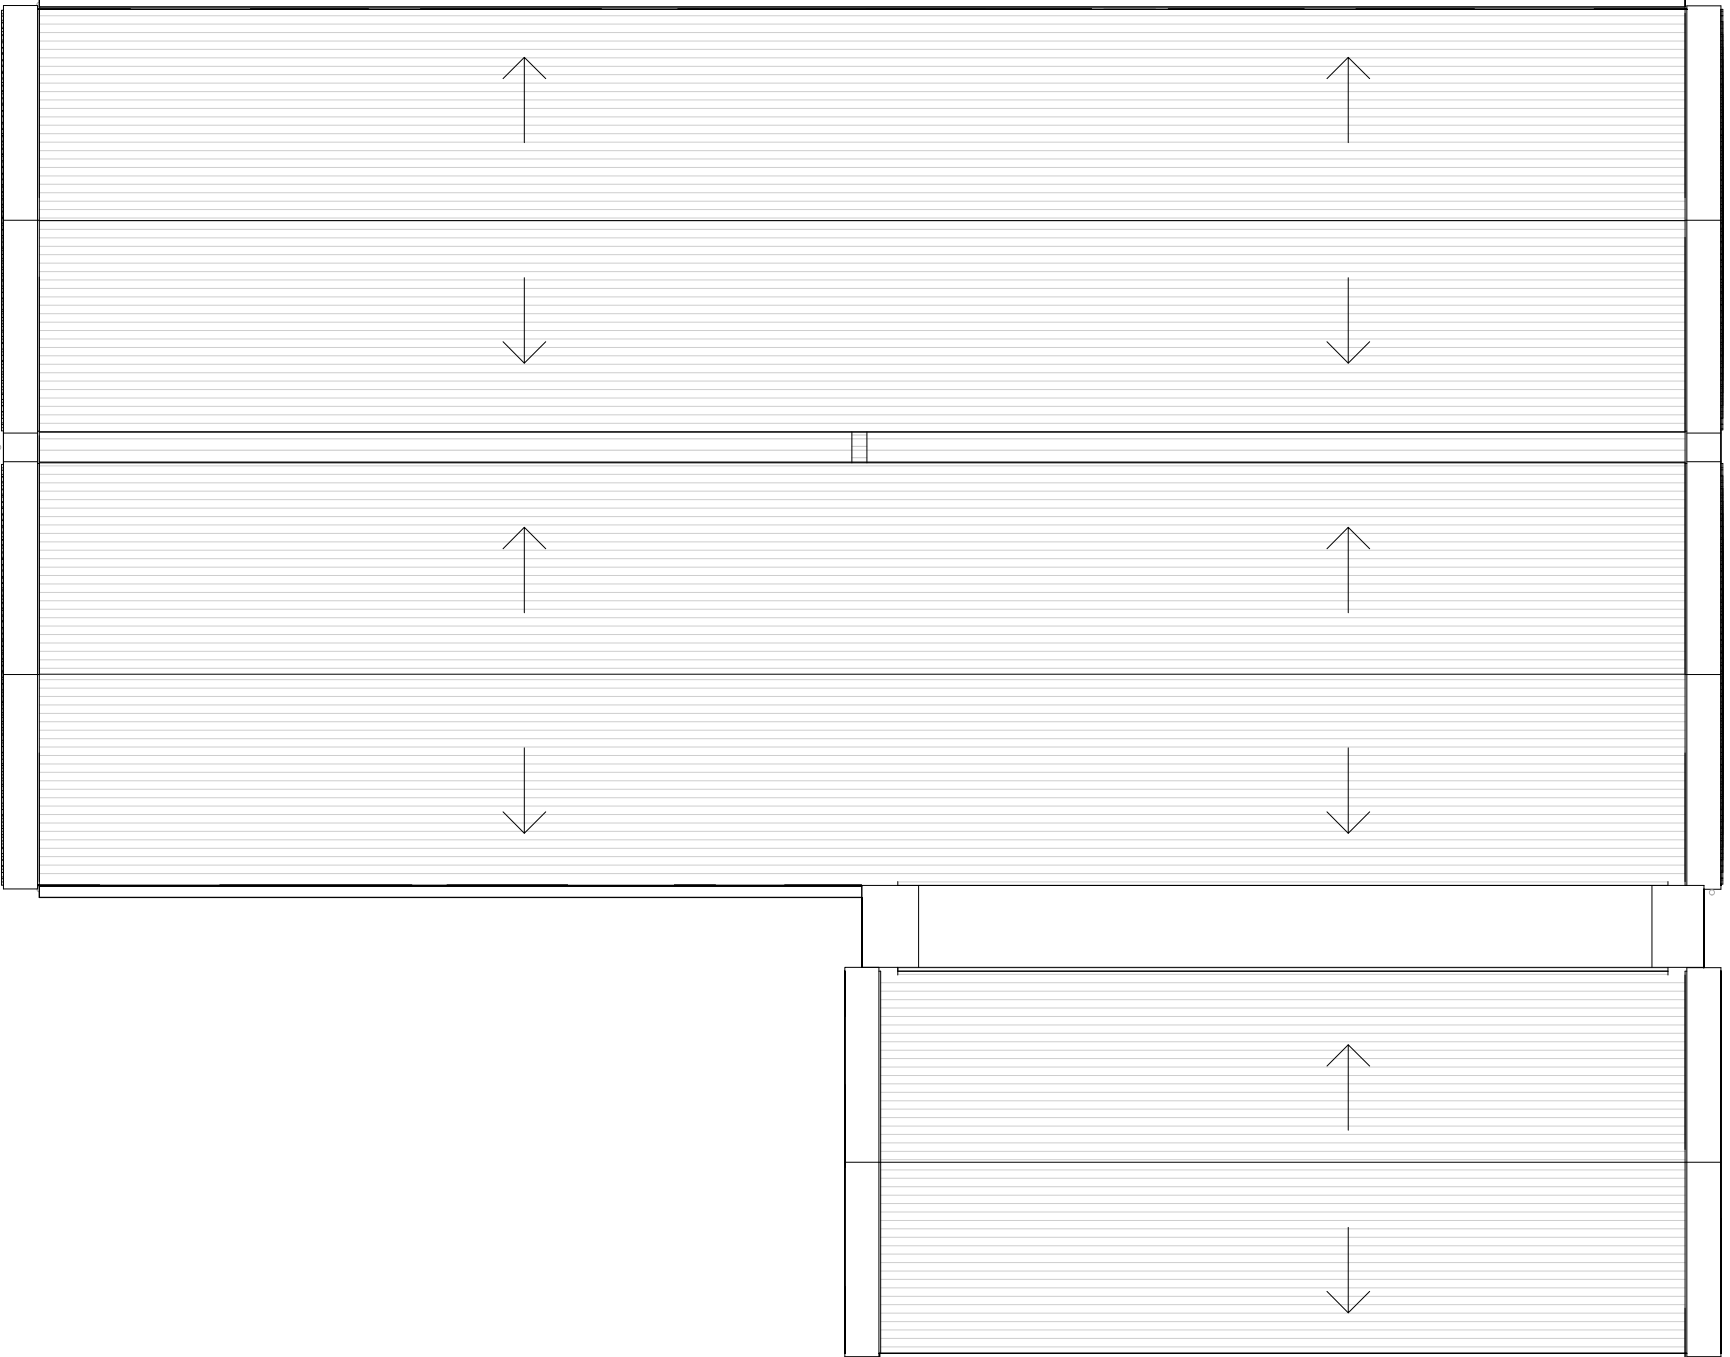

Roof
1 : 100

Apartment Block C - Area Schedule (GIA)

Number	Name	Level	Area
0.01	TYPE 4 2B/4P	Ground Floor	71.16 m²
0.02	TYPE 2 2B/3P	Ground Floor	61.70 m²
0.03	TYPE 6 3B/4P	Ground Floor	61.83 m²
1.01	TYPE 4 2B/4P	First Floor	71.16 m²
1.02	TYPE 1 1B/2P	First Floor	50.28 m²
1.03	TYPE 2 2B/3P	First Floor	61.70 m²
1.04	TYPE 6 2B/3P	First Floor	61.83 m²
2.01	TYPE 4 2B/4P	Second Floor	71.16 m²
2.02	TYPE 1 1B/2P	Second Floor	50.28 m²
2.03	TYPE 2 2B/3P	Second Floor	61.70 m²
2.04	TYPE 6 2B/3P	Second Floor	61.83 m²

PLANNING

Project
TEN ACRES

Drawing Title
GA Plans - Apartment Block C


Date	Scale	Drawn by	Check by
17/09/21	1 : 100 @ A1	DK	PN
Project No	Drawing No	Revision	
32576	A-P11-004	P3	

BARTON WILLMORE

Town Planning • Masterplanning & Urban Design • Architecture •
Landscape Planning & Design • Infrastructure & Environmental
Planning • Heritage • Graphic Communication •
Communications & Engagement • Development Economics



Offices at Birmingham Bristol Cambridge Cardiff Ebbw Vale Edinburgh
Glasgow Leeds London Manchester Newcastle Reading Southampton

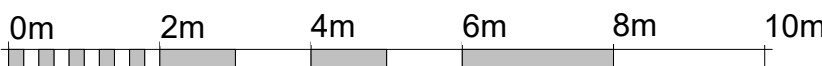

VISUAL SCALE 1:100 @ A1