


DICKINSON STREET

PORTLAND STREET

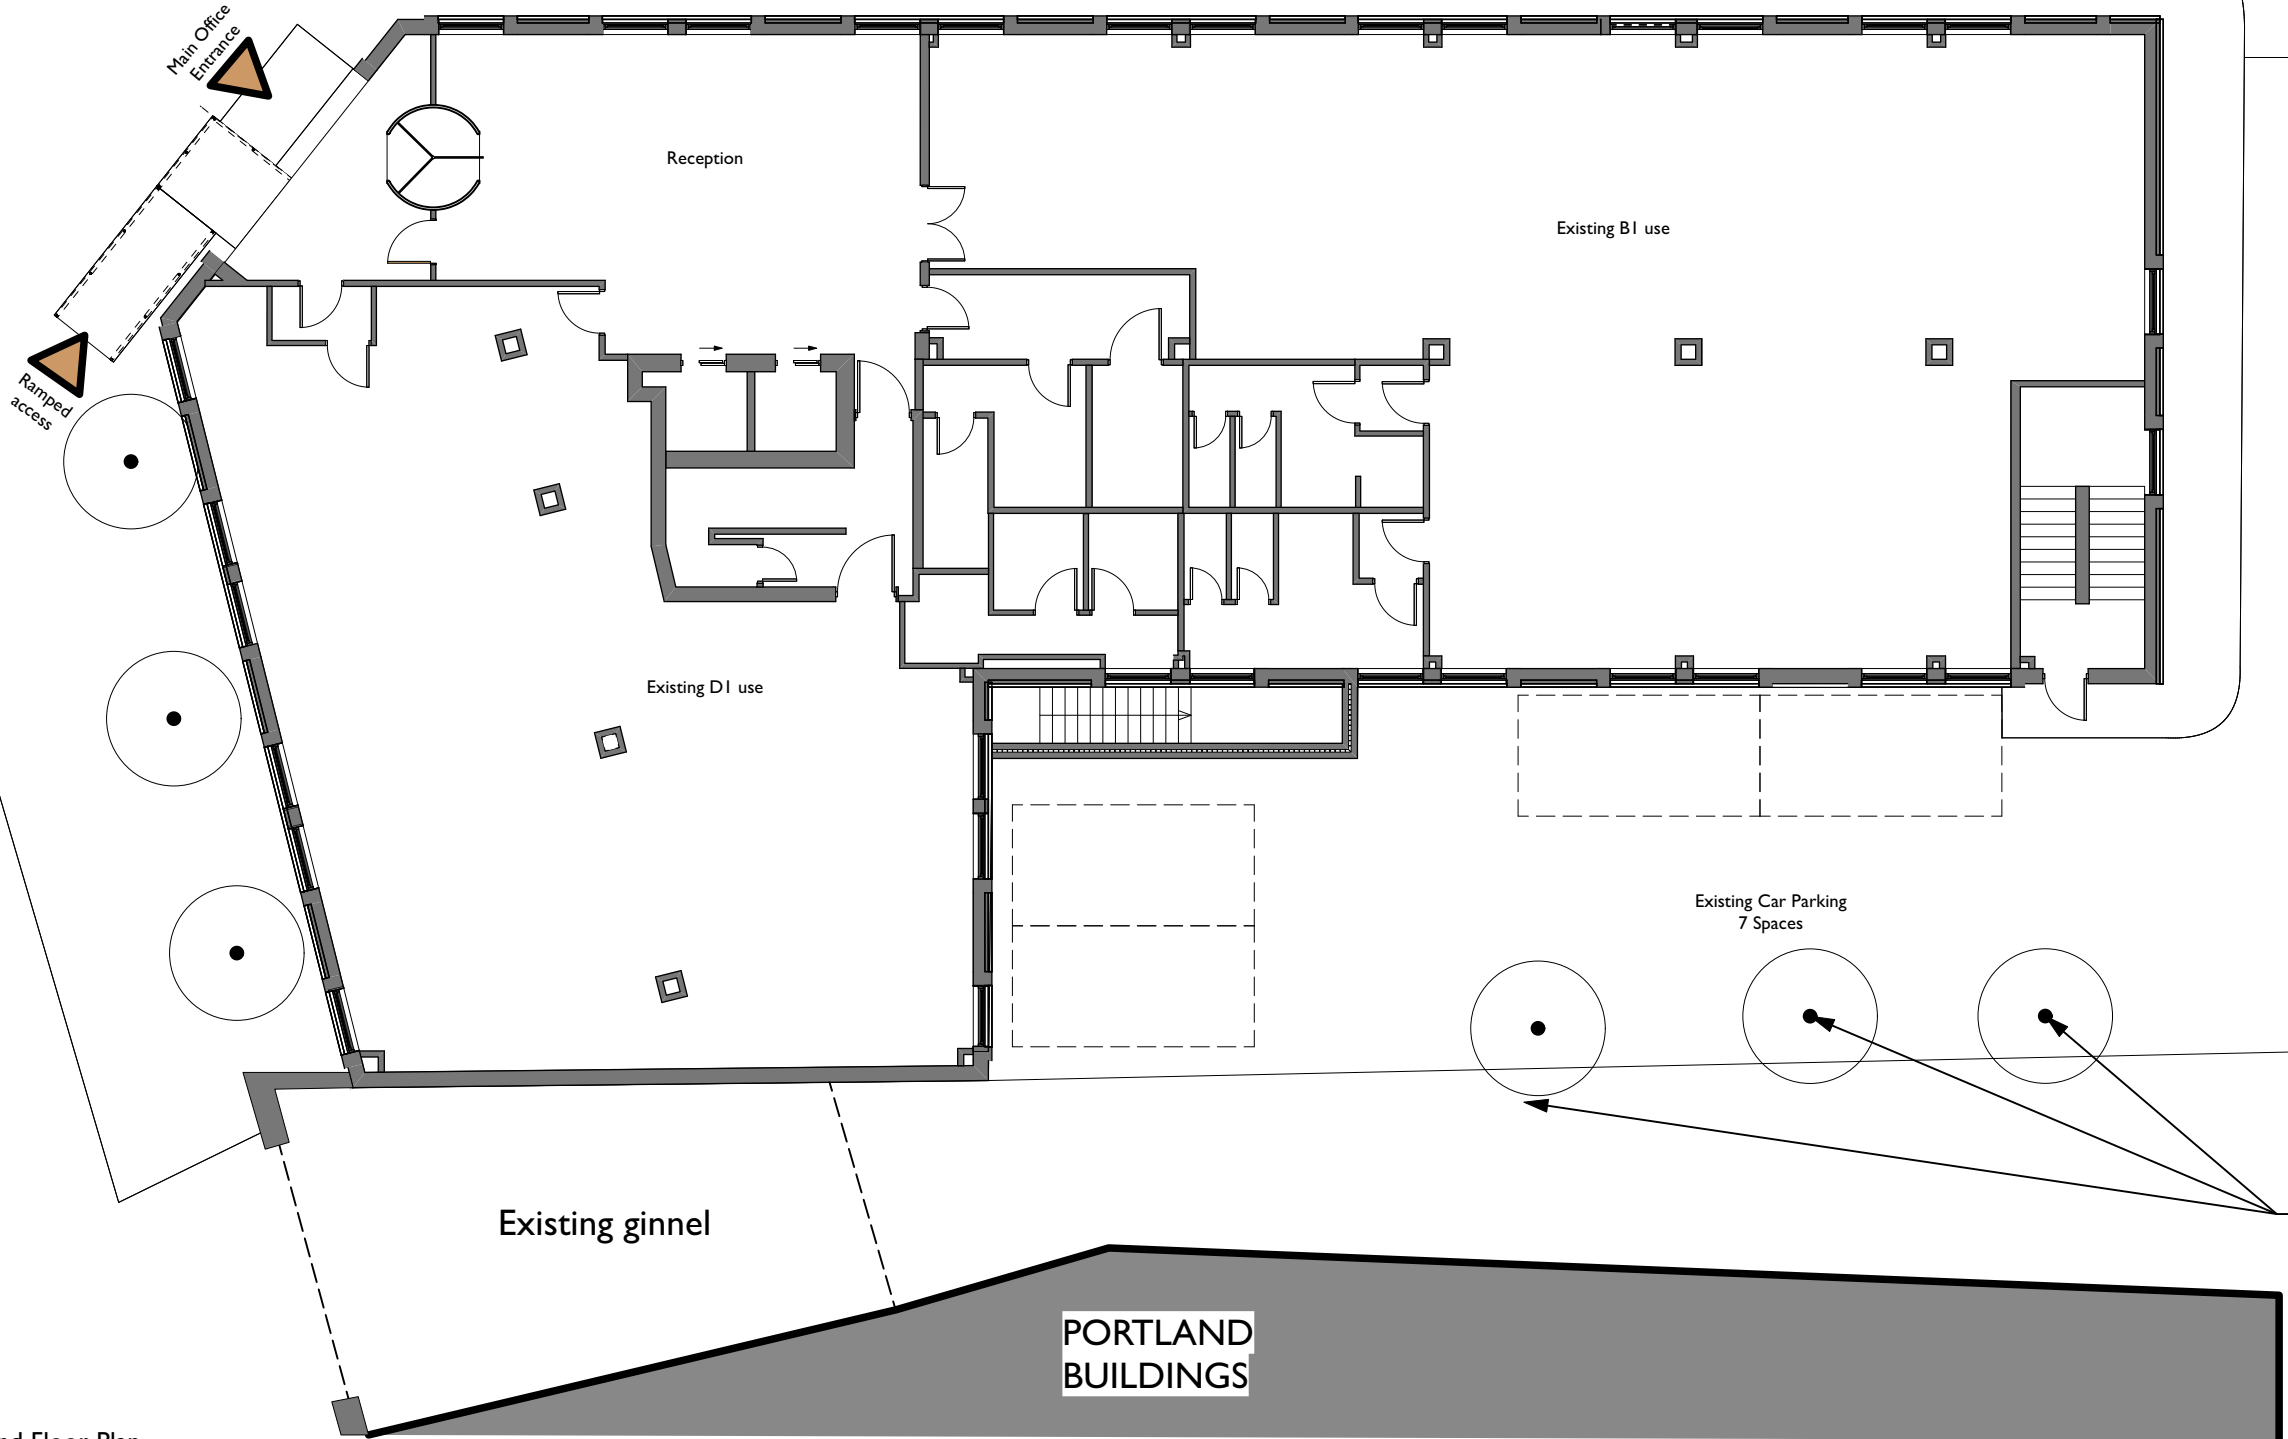

Existing Bins -
2no. 1100lt
Eurobins

Existing Trees

Existing Ground Floor Plan

Rev	B	Orientation amended	RJD AB
	A	Survey drawing added	
		21/07/2021	
Rev	Note	DRN CHK	

**125 Portland Street,
Manchester**

Existing Ground Floor Plan

scheme	1877
drwg no.	E(101)
revision	B

scale	1:100 @ A3
date first drawn	Feb 19
drawn	HC

SK sketch E existing P proposed T tender C construction FI final issue

www.ateliermb.co.uk
t 0161 236 0051
e architect@ateliermb.co.uk