


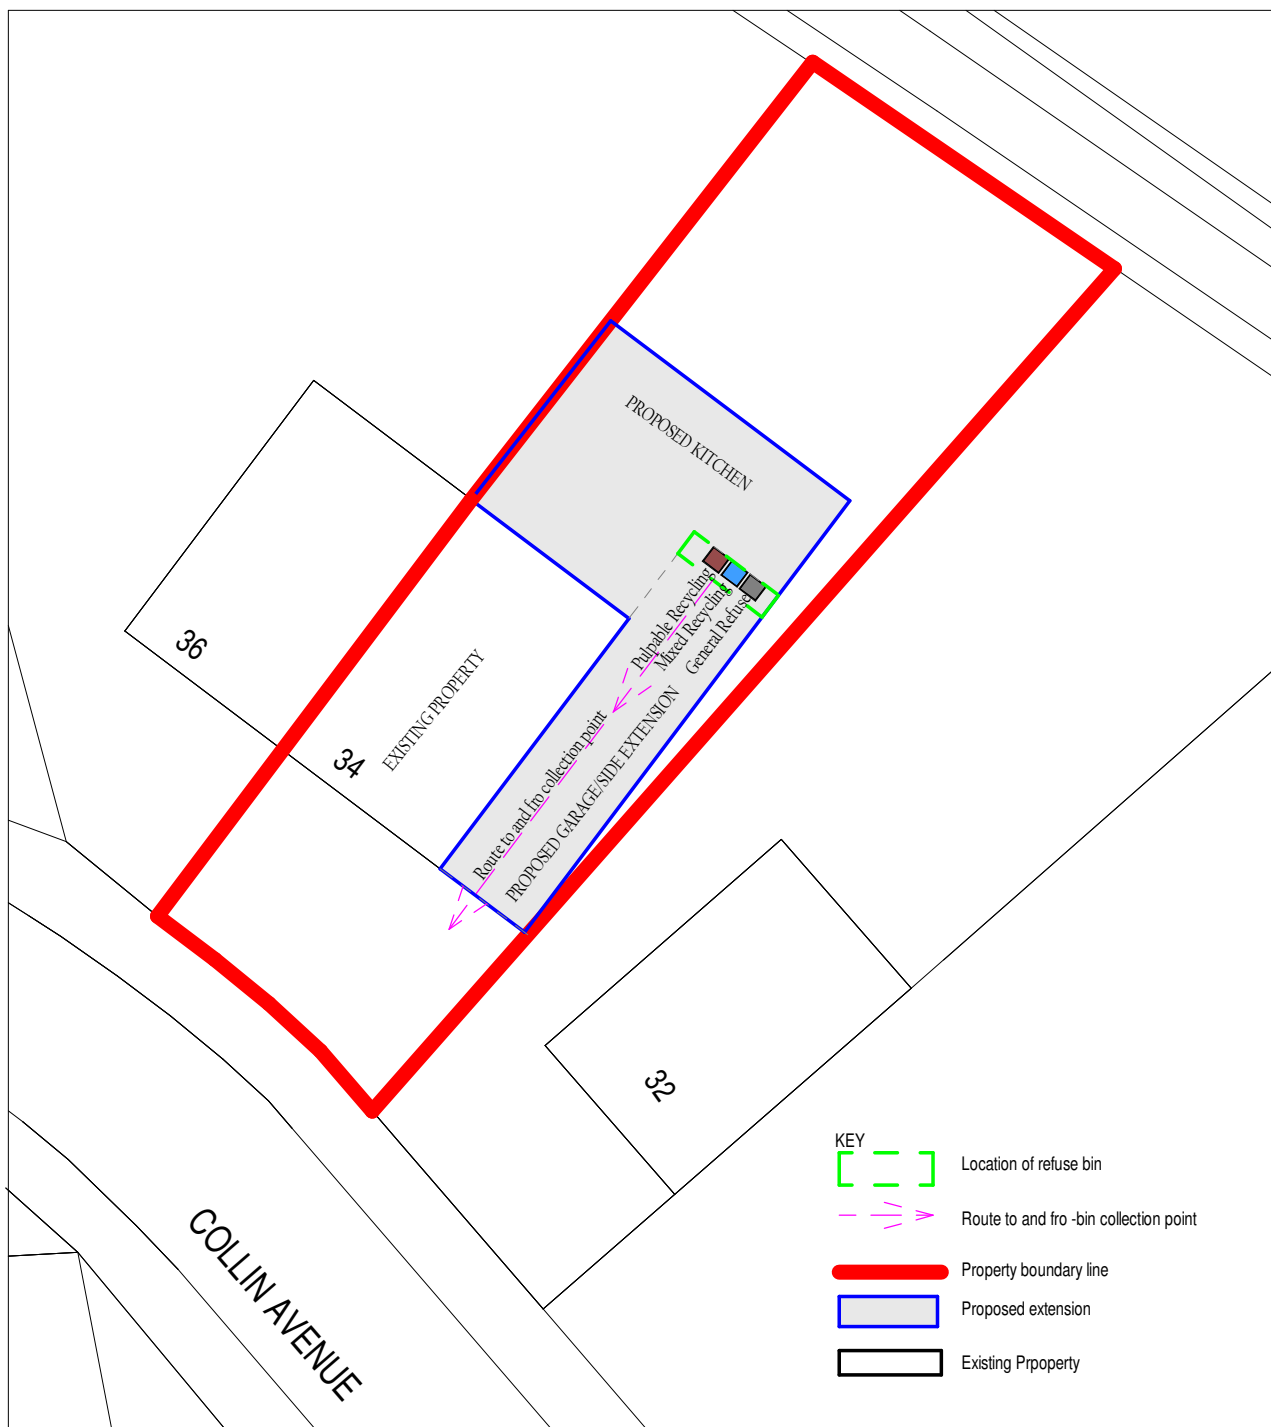

NOTES:

The location refuse bins is as shown above in the proposed garage within the green rectangle. The bins will be taken to front of the house on collection day through the Garage again a current route. This will be done by the resident who is the owner of the property. He will also be responsible for bringing back once the bins are emptied. The new extension will not impact the usual route of bins movement on refuse collection dates. As in all residential properties in Manchester City Council, bins are placed alongside the roads/streets on collection day to be emptied by M/cr City refuse collection team.

1

Refuse Bin Location

Scale 1 : 200

FMB Design		PROJECT		CLIENT			
		Proposed Double Storey Side & Rear Extension and Single Storey Rear Element		ABHAY KANARE			
Code	Status	SHEET		Date	Project Number	Scale (@ A4)	REV
		REFUSE BIN LOCATION		01.09.22	FMB/280/220727	1 : 200	1
SUITABILITY DESCRIPTION	PURPOSE OF ISSUE			Drawn by	DRAWING NUMBER		
				Author			
				Checked by	FMB/AK/PL005		
				Checker			