


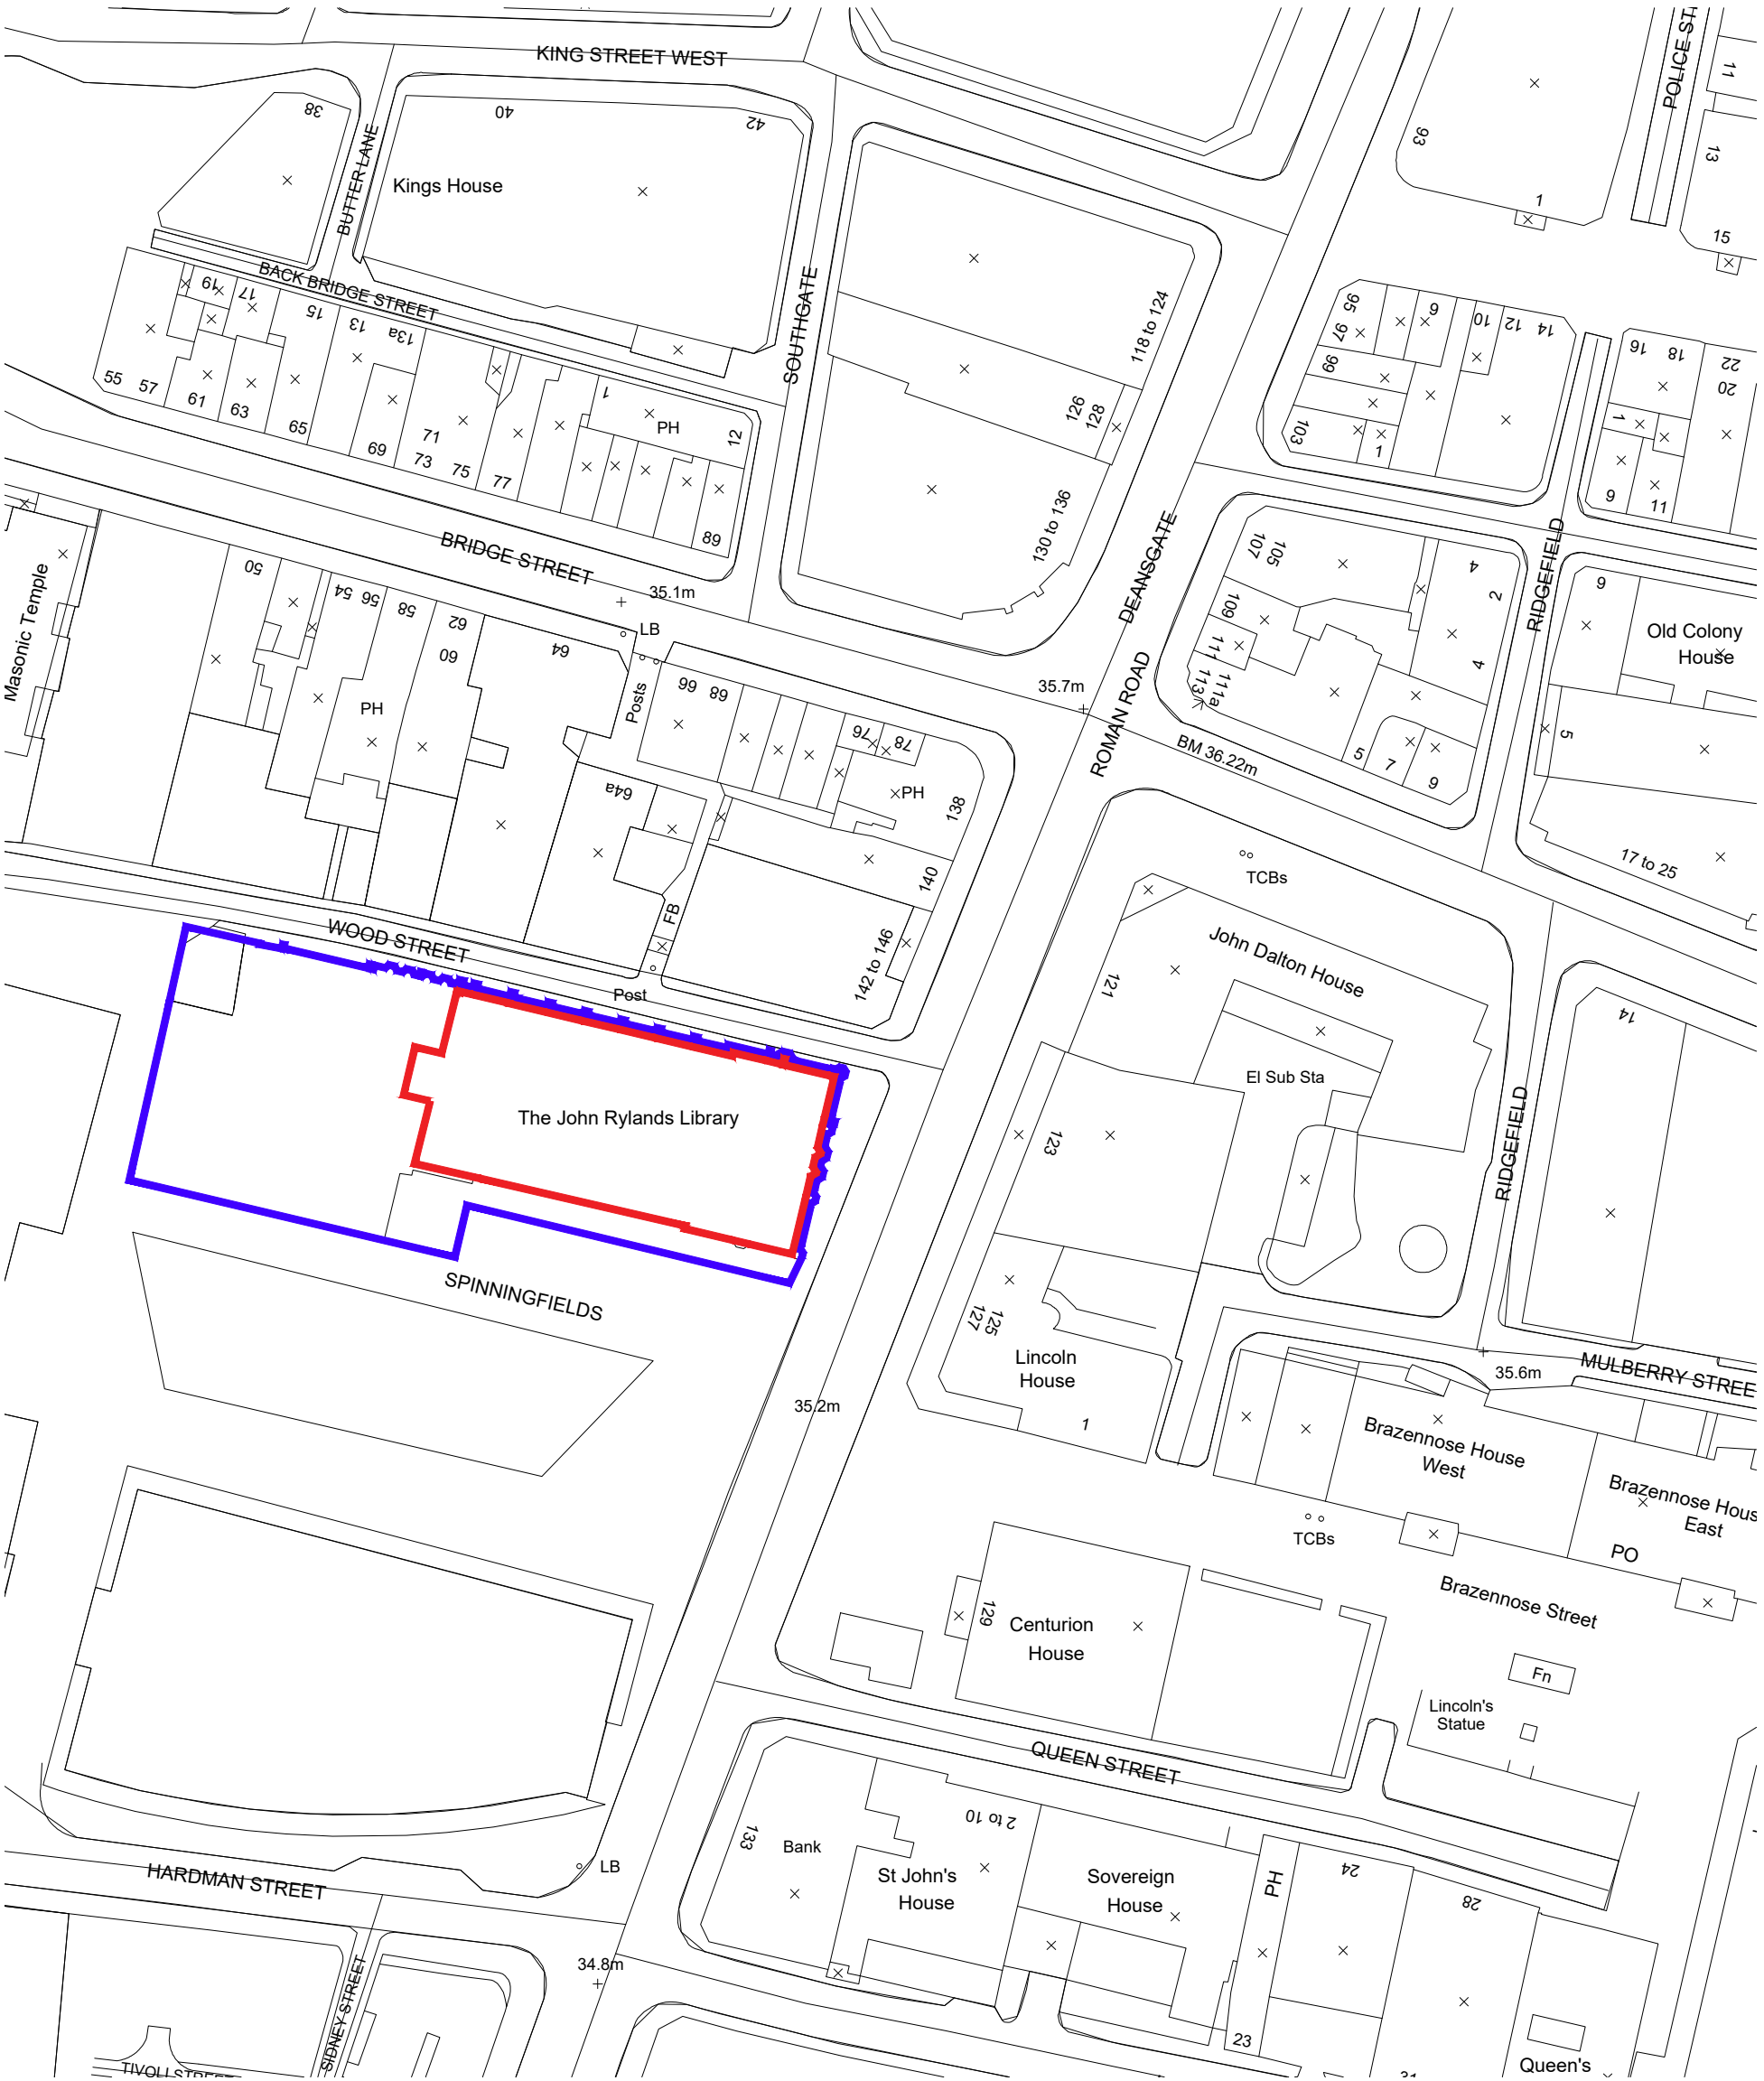



Key

- Ownership Boundary
- Extent of Works

Tile reference SJ8398SE
Translation date 2 October 2005
Map storage scale 1: 1250
Content Indicator A
Surveyed units of change 385
Date of last amendment 26 September 2005
Product Specification LSPS_1.5
Administrative and electoral boundary date

Reproduced from Ordnance Survey Land-Line data with the permission of the controller of Her Majesty's Stationery Office. Ordnance Survey and Land-Line are registered trademarks.
Crown Copyright 2005
This map is derived from surveys at one or more of the following scales: 1:1 250, 1:2 500, 1:10 000. It is the source scale that largely defines specification and accuracy.

The representation of a road, track or path is no evidence of a right of way.
The alignment of tunnels is approximate.
Altitudes of bench marks and spot heights are given in metres above applicable Ordnance Survey Datum.

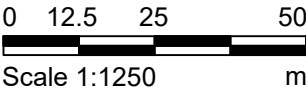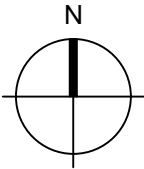

Notes				
1.	Any dwg format drawing is to be read in conjunction with and at the scale of the accompanying pdf.			
2.	Where colours other than black or grey are used, the drawing must be plotted in colour.			
3.	For status 'C' (Construction) drawings all dimensions are to be checked on site by the contractor, scaling is for Local Authority purposes only.			
4.	Unless otherwise indicated, all dimensions are in millimeters.			
5.	All information on this drawing is to be read in conjunction with the relevant Donald Insall Associates specification and trade contractors' drawings and information by specialists.			
6.	In the event of any discrepancy, please contact DIA immediately.			
7.	This drawing may contain survey information by others and is to be used solely for the purposes for which it was issued.			
8.	These are uncontrolled documents issued for information purposes only. If you have any queries regarding the drawings, please contact DIA immediately.			
9.	Please note DIA cannot be held responsible for any errors arising from changes made to an uncontrolled dwg file.			

Drawing Status				
F	Feasibility			
S	Sketch Design			
P	Planning			
B	Building Control			
D	Design Development			
M	Measurement			
T	Tender			
C	Construction			
R	Record			
0	08-09-22	JXW	RZM	Initial Issue
Rev	Date	Dwn	Auth	Revision

Donald Insall Associates
Chartered Architects and Historic Building Consultants

Bridgegate House, 5 Bridge Place
Chester CH1 1SA
(+44) 01244 350 063
chester@insall-architects.co.uk

John Rylands Library, The University of Manchester

Proposed Cleaning and Masonry
Location Plan

Project	No	
MAN.JRL.02	4000	
Scale (A3)	Status	Revision
1: 1250	P	0