


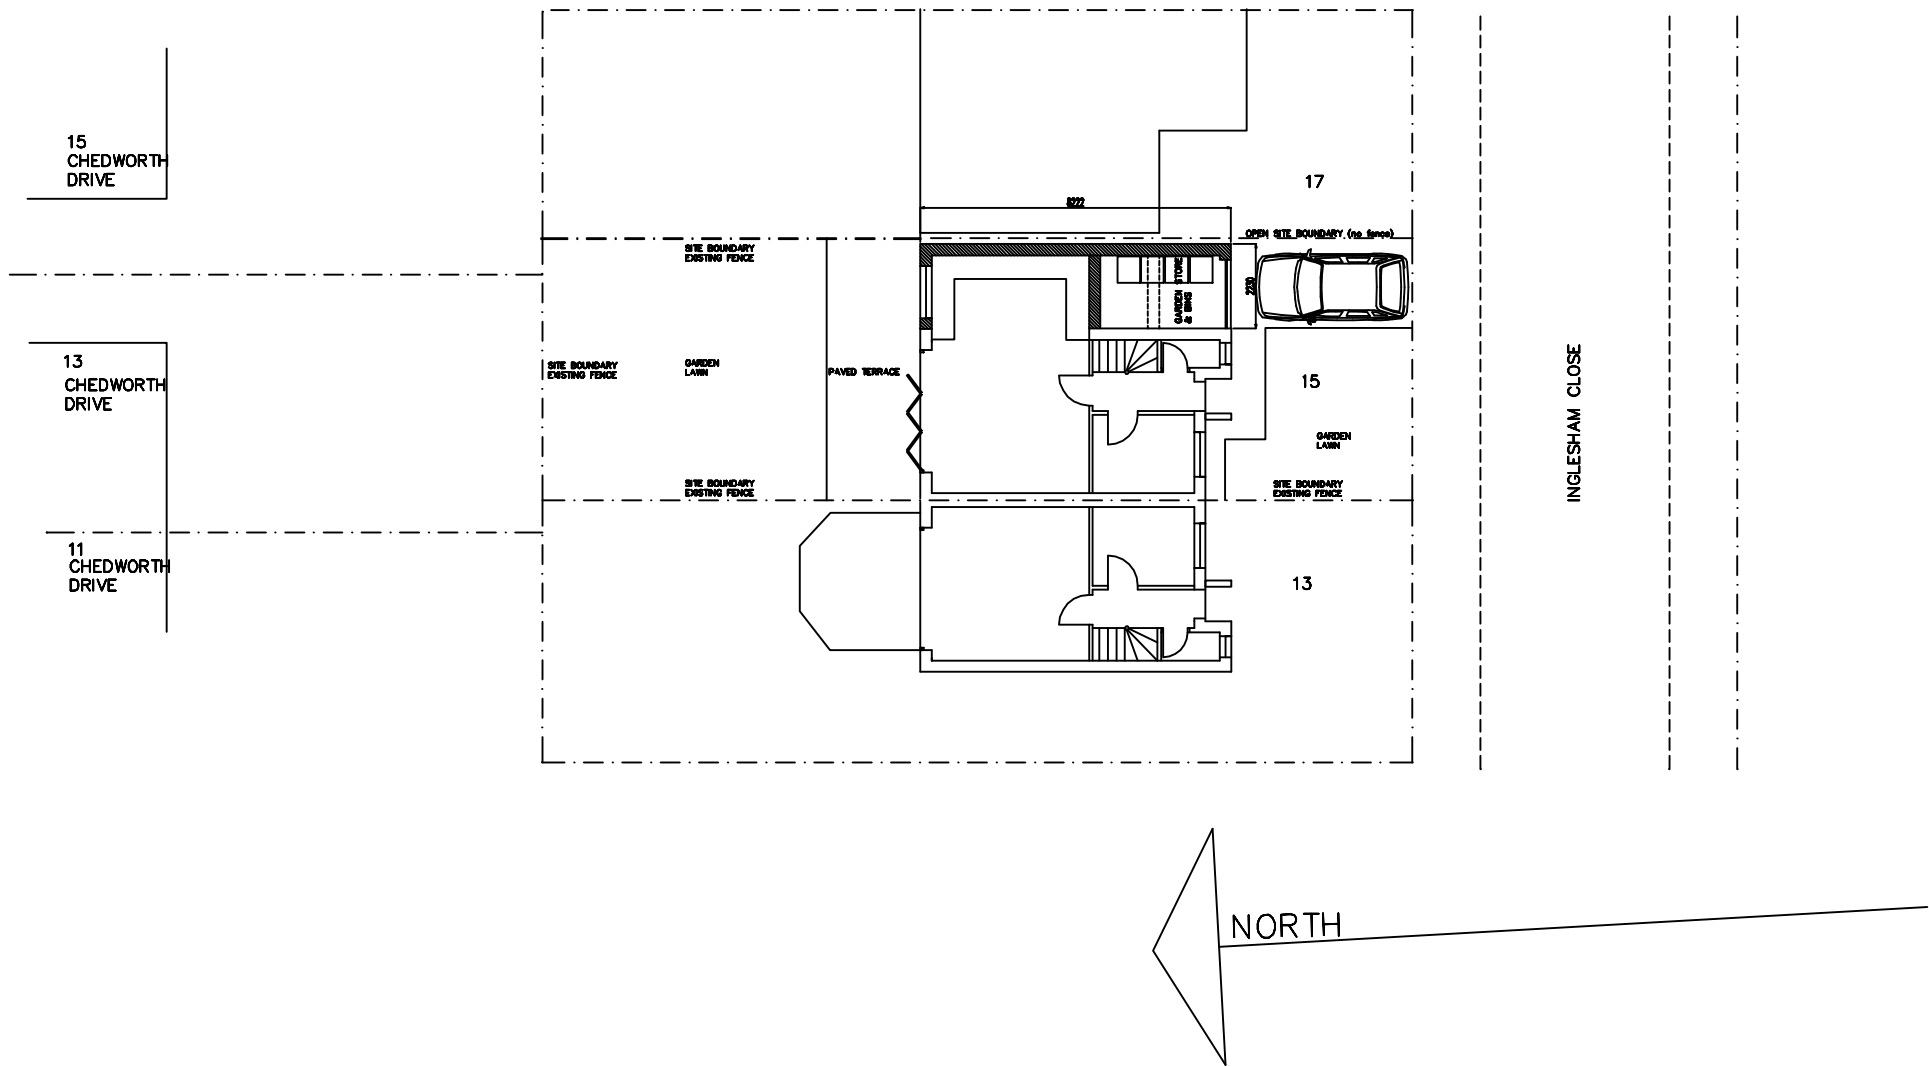

Project		
15 INGLESAM CLOSE BAGULEY M23 1LQ		
Drawing title		
TWO STOREY EXTENSION TO SIDE OF EXISTING DWELLING SITE / BLOCK PLAN		
Status		
Date		Dwg. no.
Scale	1:100@A1 1:200@A3	15IC/2022-03