


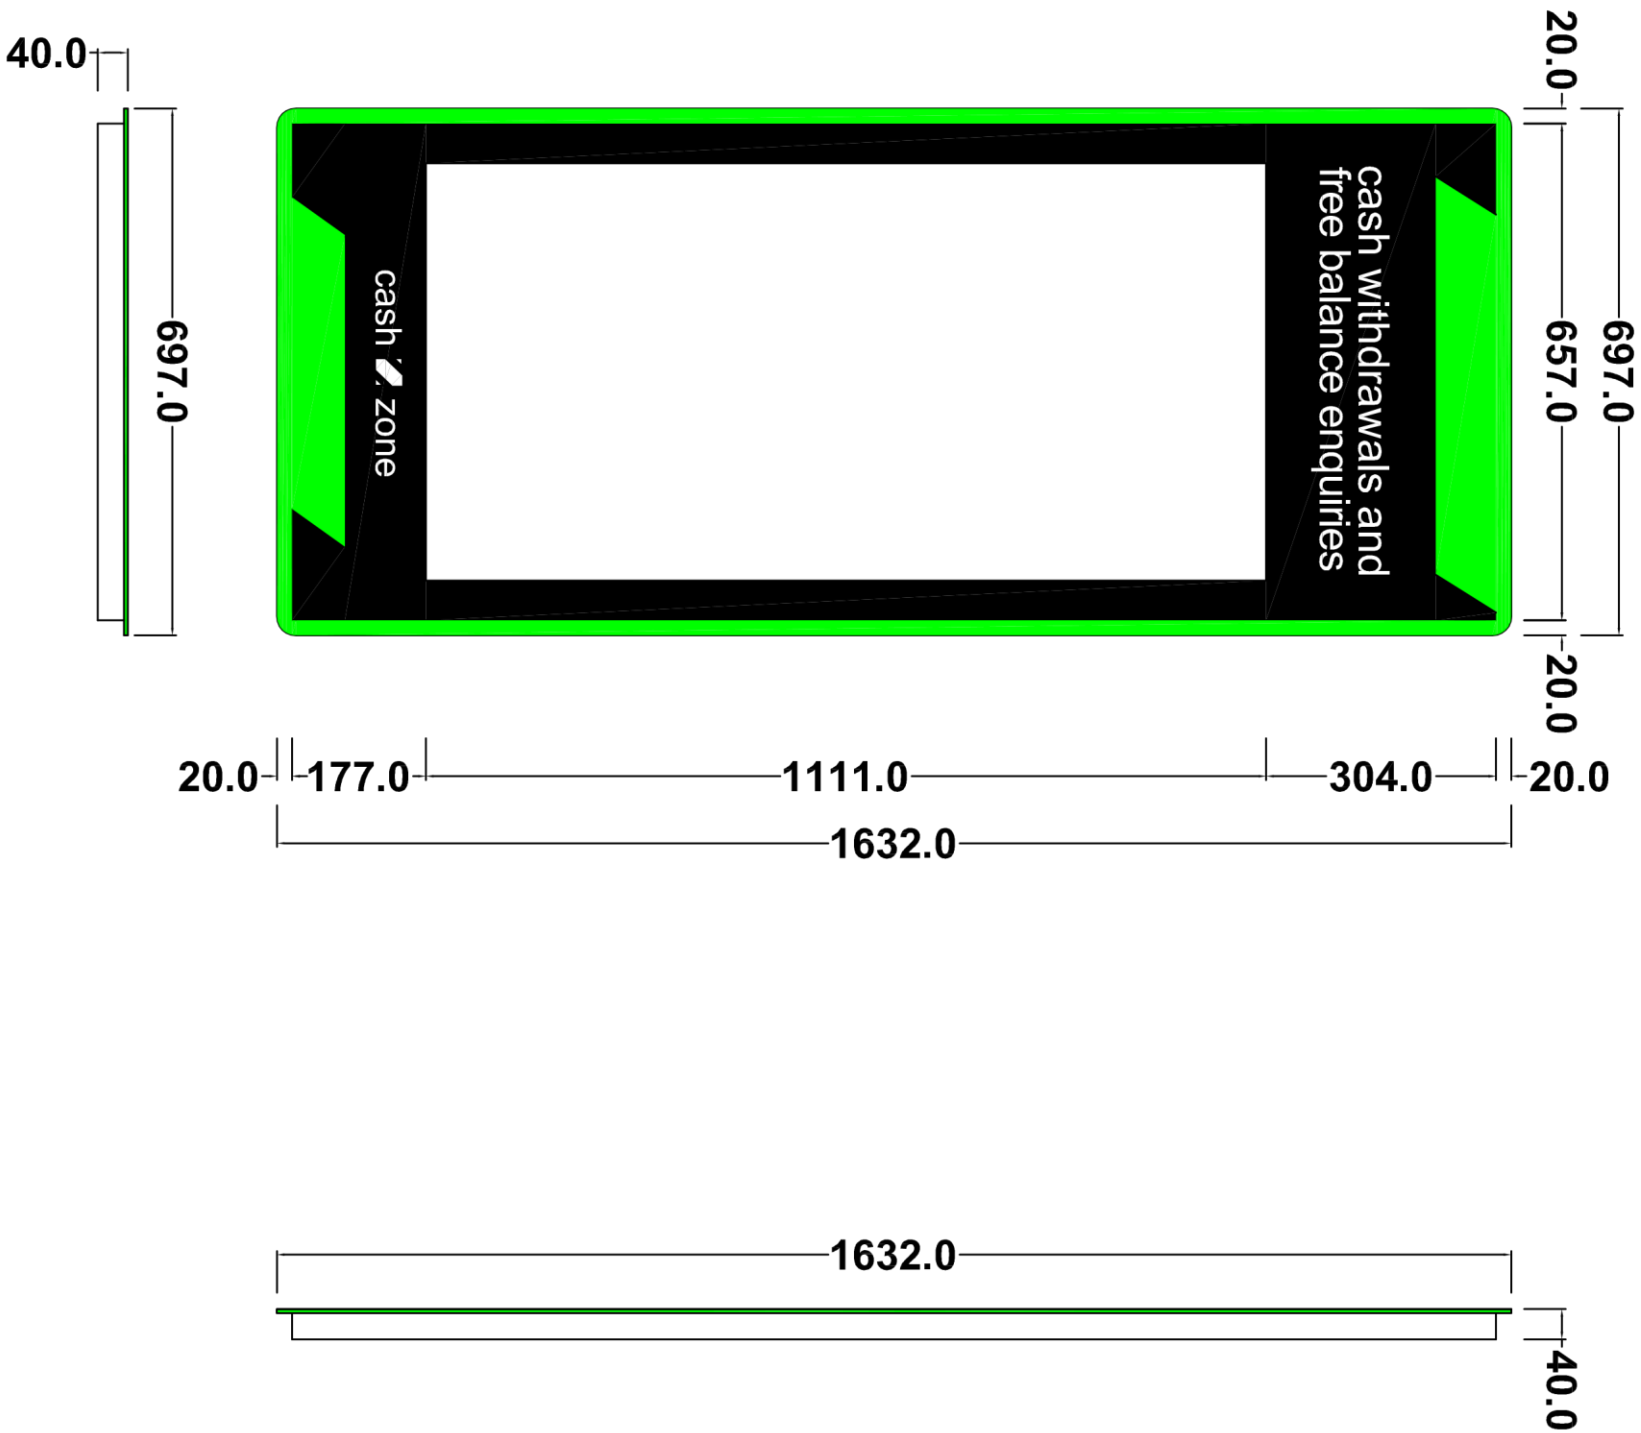

|                                 |          |           |  |                  |  |  |  |
|---------------------------------|----------|-----------|--|------------------|--|--|--|
| NEW WAVE DRAWING                |          |           |  | TITLE            |  |  |  |
| 6626 FTU STANDARD SURROUND SIGN |          |           |  | 03               |  |  |  |
| DRAWN                           | DATE     | SCALE     |  | 02               |  |  |  |
| CB                              | 17/09/14 | 1:10 @ A3 |  |                  |  |  |  |
| REFORNO.                        | SHEET    | REVISION  |  | 01               |  |  |  |
| NW0020                          | PLAN 17  |           |  |                  |  |  |  |
|                                 |          |           |  | drawing approval |  |  |  |
|                                 |          |           |  | NAME:-           |  |  |  |
|                                 |          |           |  | POSITION:-       |  |  |  |
|                                 |          |           |  | APPROVED:-       |  |  |  |
|                                 |          |           |  | SIGNED:-         |  |  |  |
|                                 |          |           |  | DATE:-           |  |  |  |