


| REVISION | DATE       | DESCRIPTION                       |
|----------|------------|-----------------------------------|
| -        | 15/02/22   | ISSUED FOR DISCHARGE OF CONDITION |
| A        | 29/04/2022 | ISSUED FOR DISCHARGE OF CONDITION |
|          |            |                                   |
|          |            |                                   |
|          |            |                                   |
|          |            |                                   |
|          |            |                                   |
|          |            |                                   |
|          |            |                                   |
|          |            |                                   |

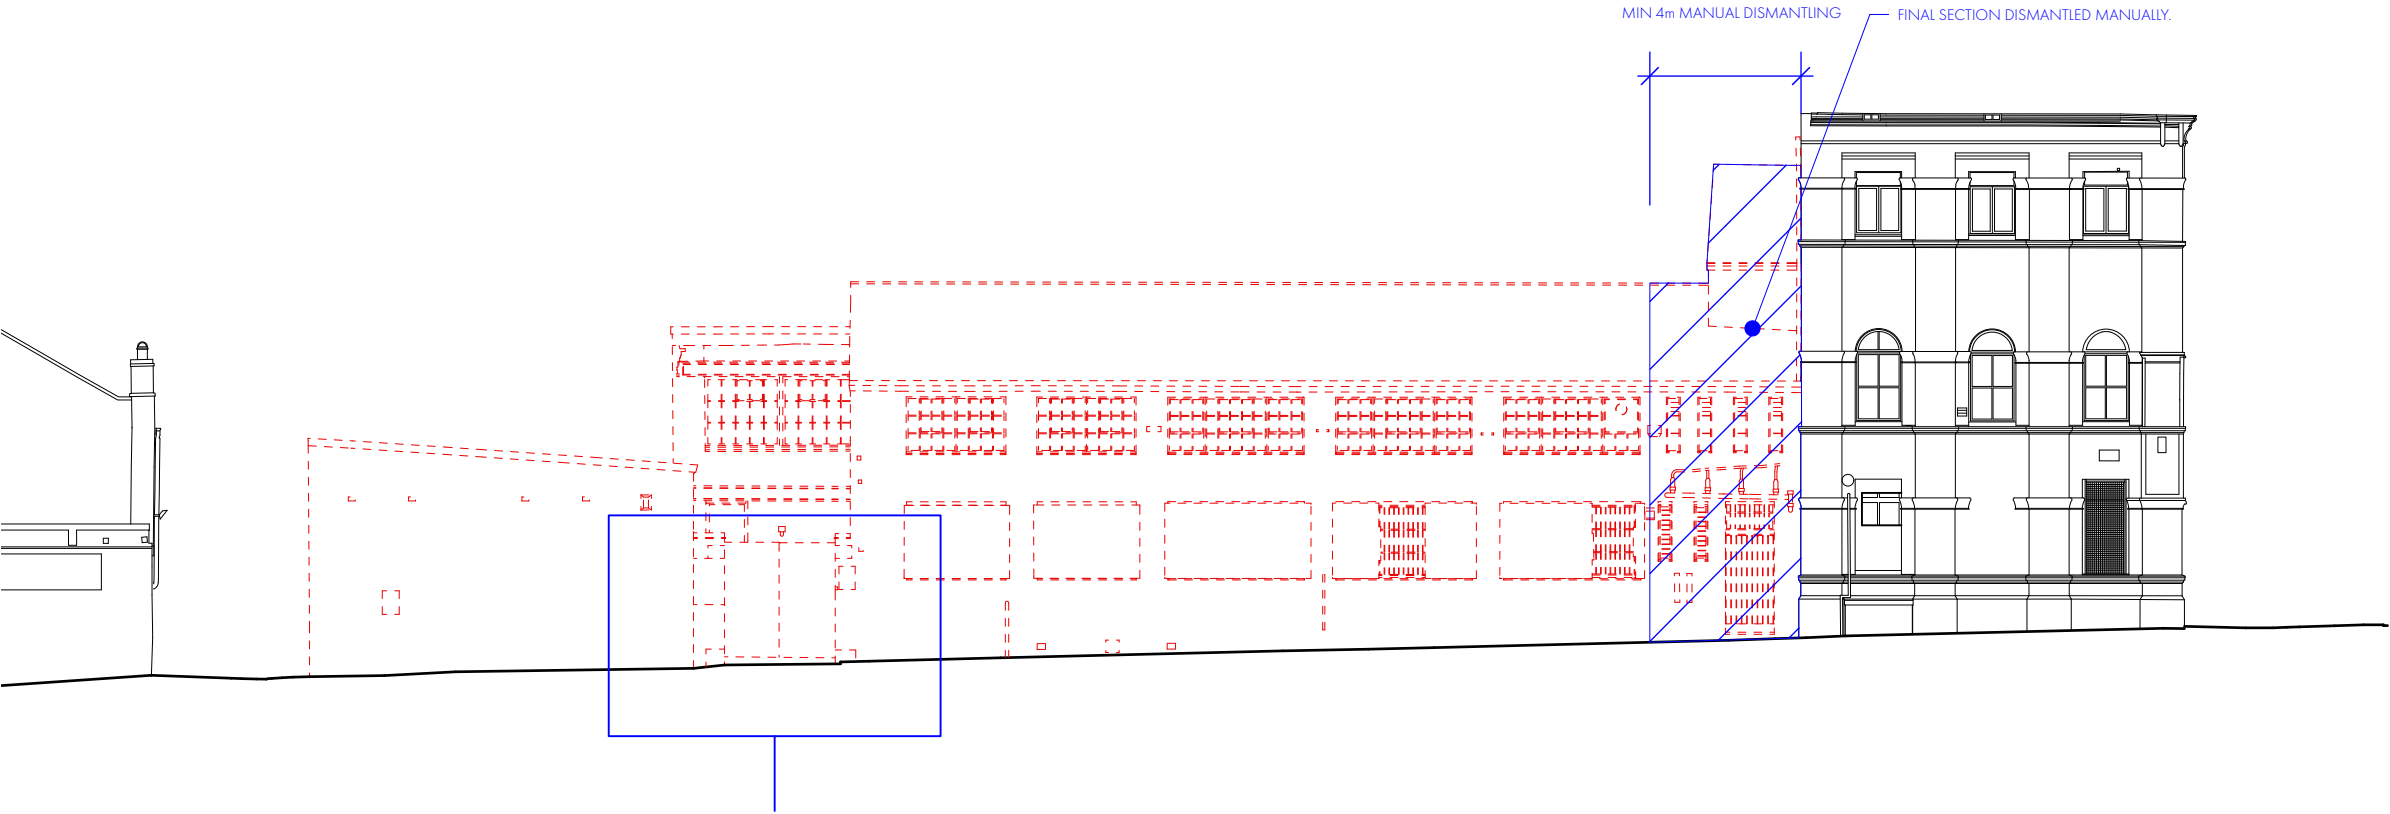

RUSTICATED TERRACOTTA BLOCK  
WALL TO BE CAREFULLY DISMANTLED.  
BLOCKS TO BE CLEANED, SORTED,  
PALLETISED AND SAFELY STORED FOR  
RE-USE IN PROPOSAL. SEE  
CHAMBERS CONSERVATION  
METHOD STATMENT.


PHOTO OF RUSTICATED TERRACOTTA BLOCKS TO BE RETAINED



READ IN CONJUNCTION WITH PLAN NOTES

KEY

DEMOLITION

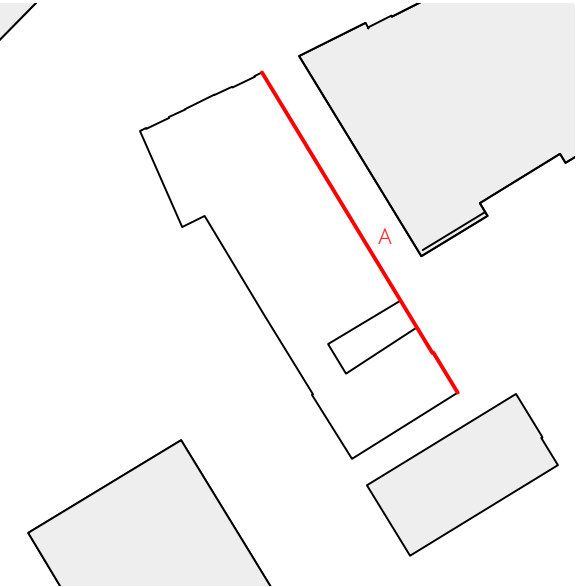

OMIArchitects

31 Blackfriars Road, Salford, Manchester, M3 7AQ  
+44(0)161 832 3242 / info@omiarchitects.com / www.omiarchitects.com

|         |                                   |          |                             |       |       |     |
|---------|-----------------------------------|----------|-----------------------------|-------|-------|-----|
| PROJECT | LAYSTALL STREET                   |          |                             |       |       |     |
| DRAWING | DEMOLITION ELEVATION BROCK STREET |          |                             |       |       |     |
| DATE    | FEB '22                           | DRAWN BY | RP                          | SCALE | 1:200 | @A3 |
| JOB NO. | 1383                              | DWG.NO.  | 1383-OMI-00-ZZ-DR-A-L0210-A |       |       |     |

BROCK STREET - DEMOLITION ELEVATION  
1:200