


Notes
The Contractor is to check all dimensions and conditions on site before commencing. Do not scale from this drawing.
This drawing remains the copyright of POZZONI Architecture Ltd.

Scale Bars		TO BE USED ONLY AS GUIDANCE			
1:5	mm	50	150	250	
1:10	mm	100	300	500	
1:20	mm	200	600	1000	
1:50	mm	500	1500	2500	

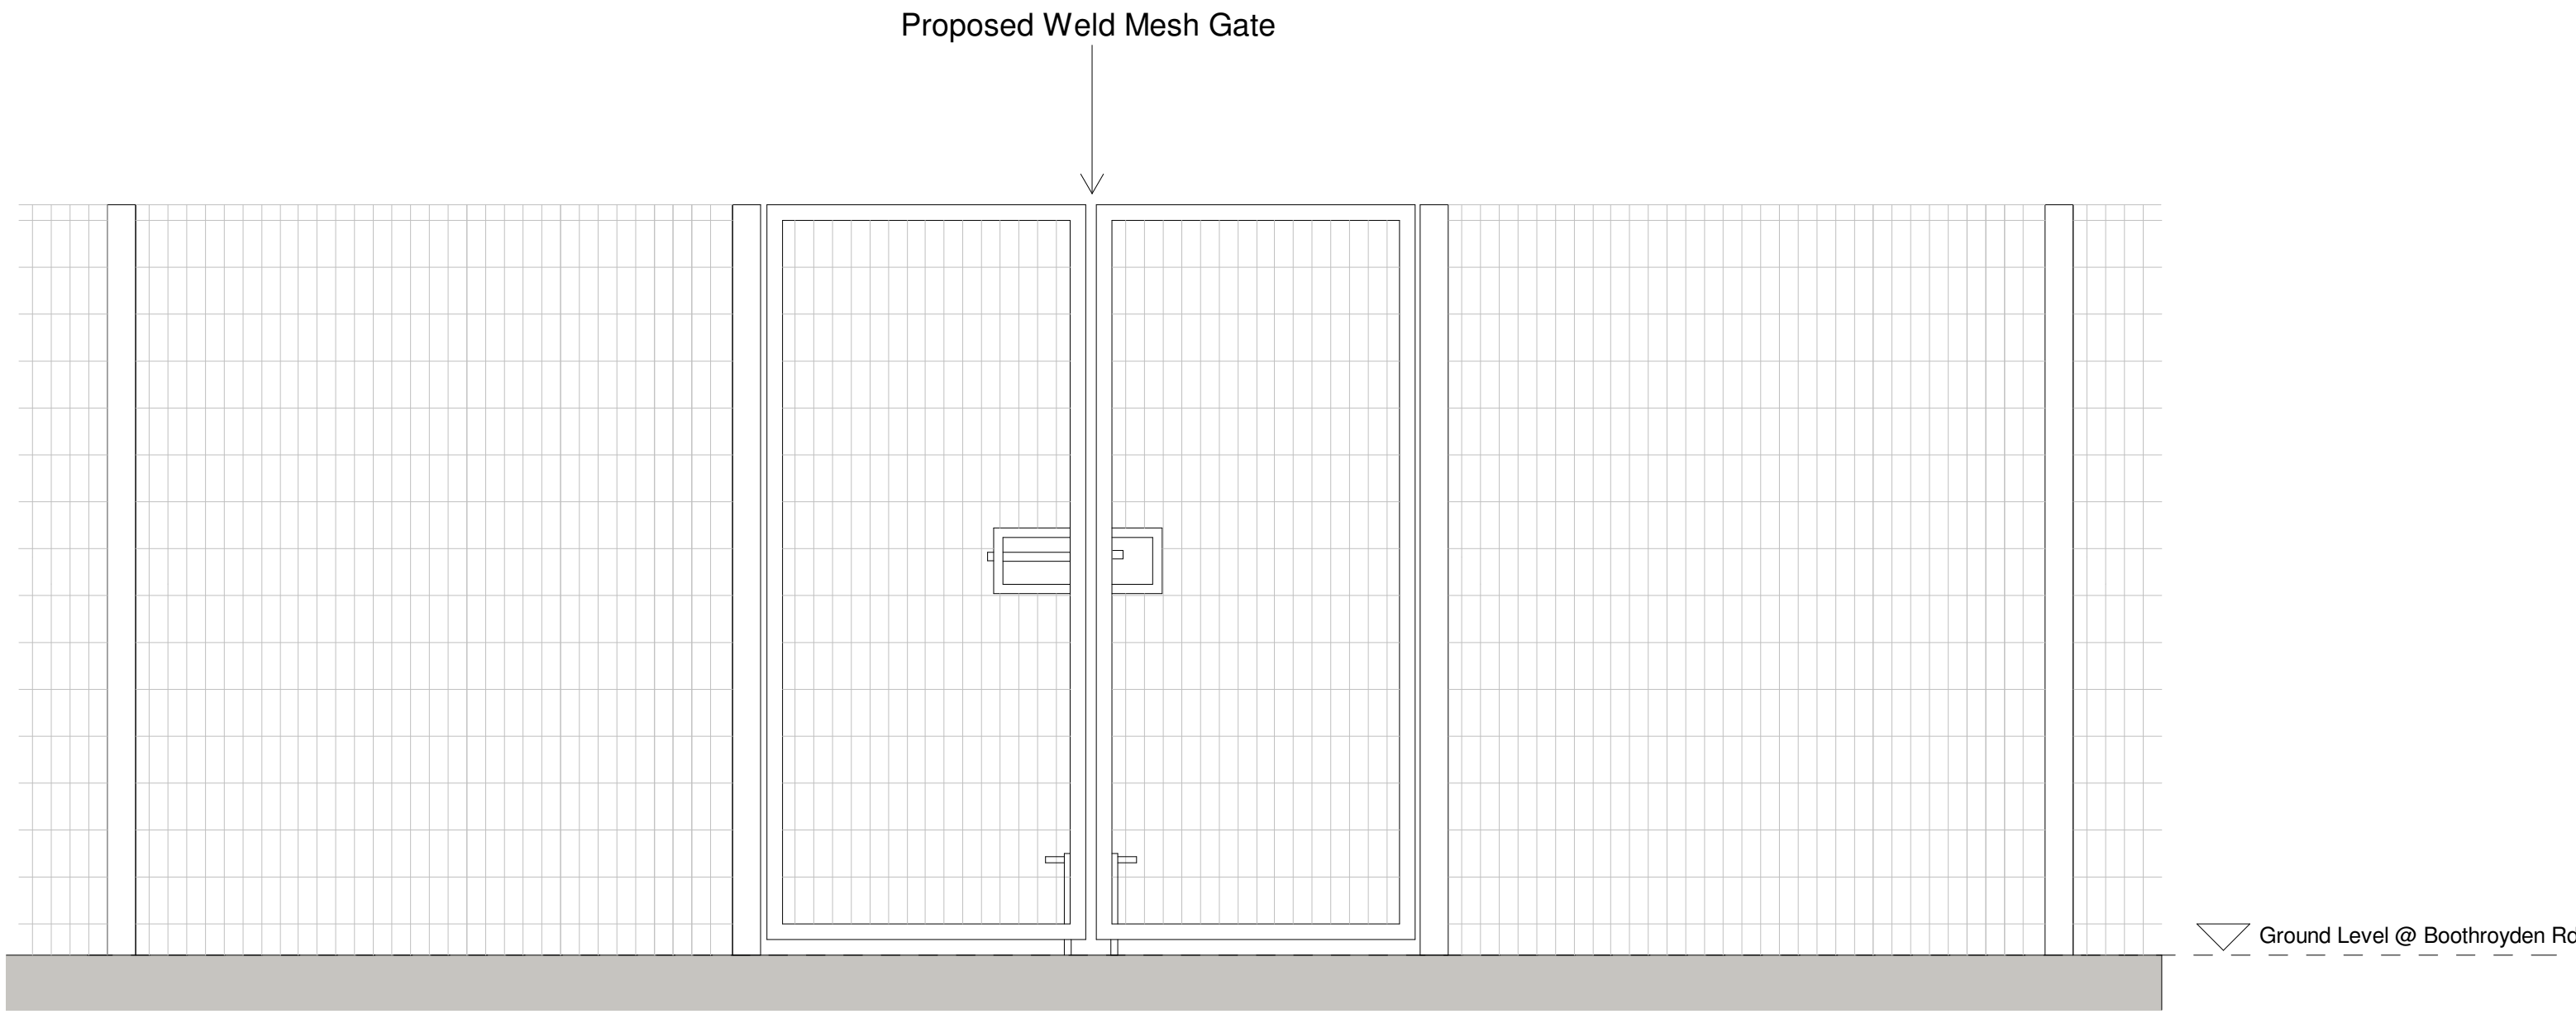

1 Proposed Gate Elevation
1:20

Existing Photo.




Proposed fence section to be replaced with gate.



Proposed new gate appearance.

Proposed weld mesh gate:
Colour to match existing fencing and height to match existing fence line. Gate with 180 degree hinges to be held in open position during operating hours.

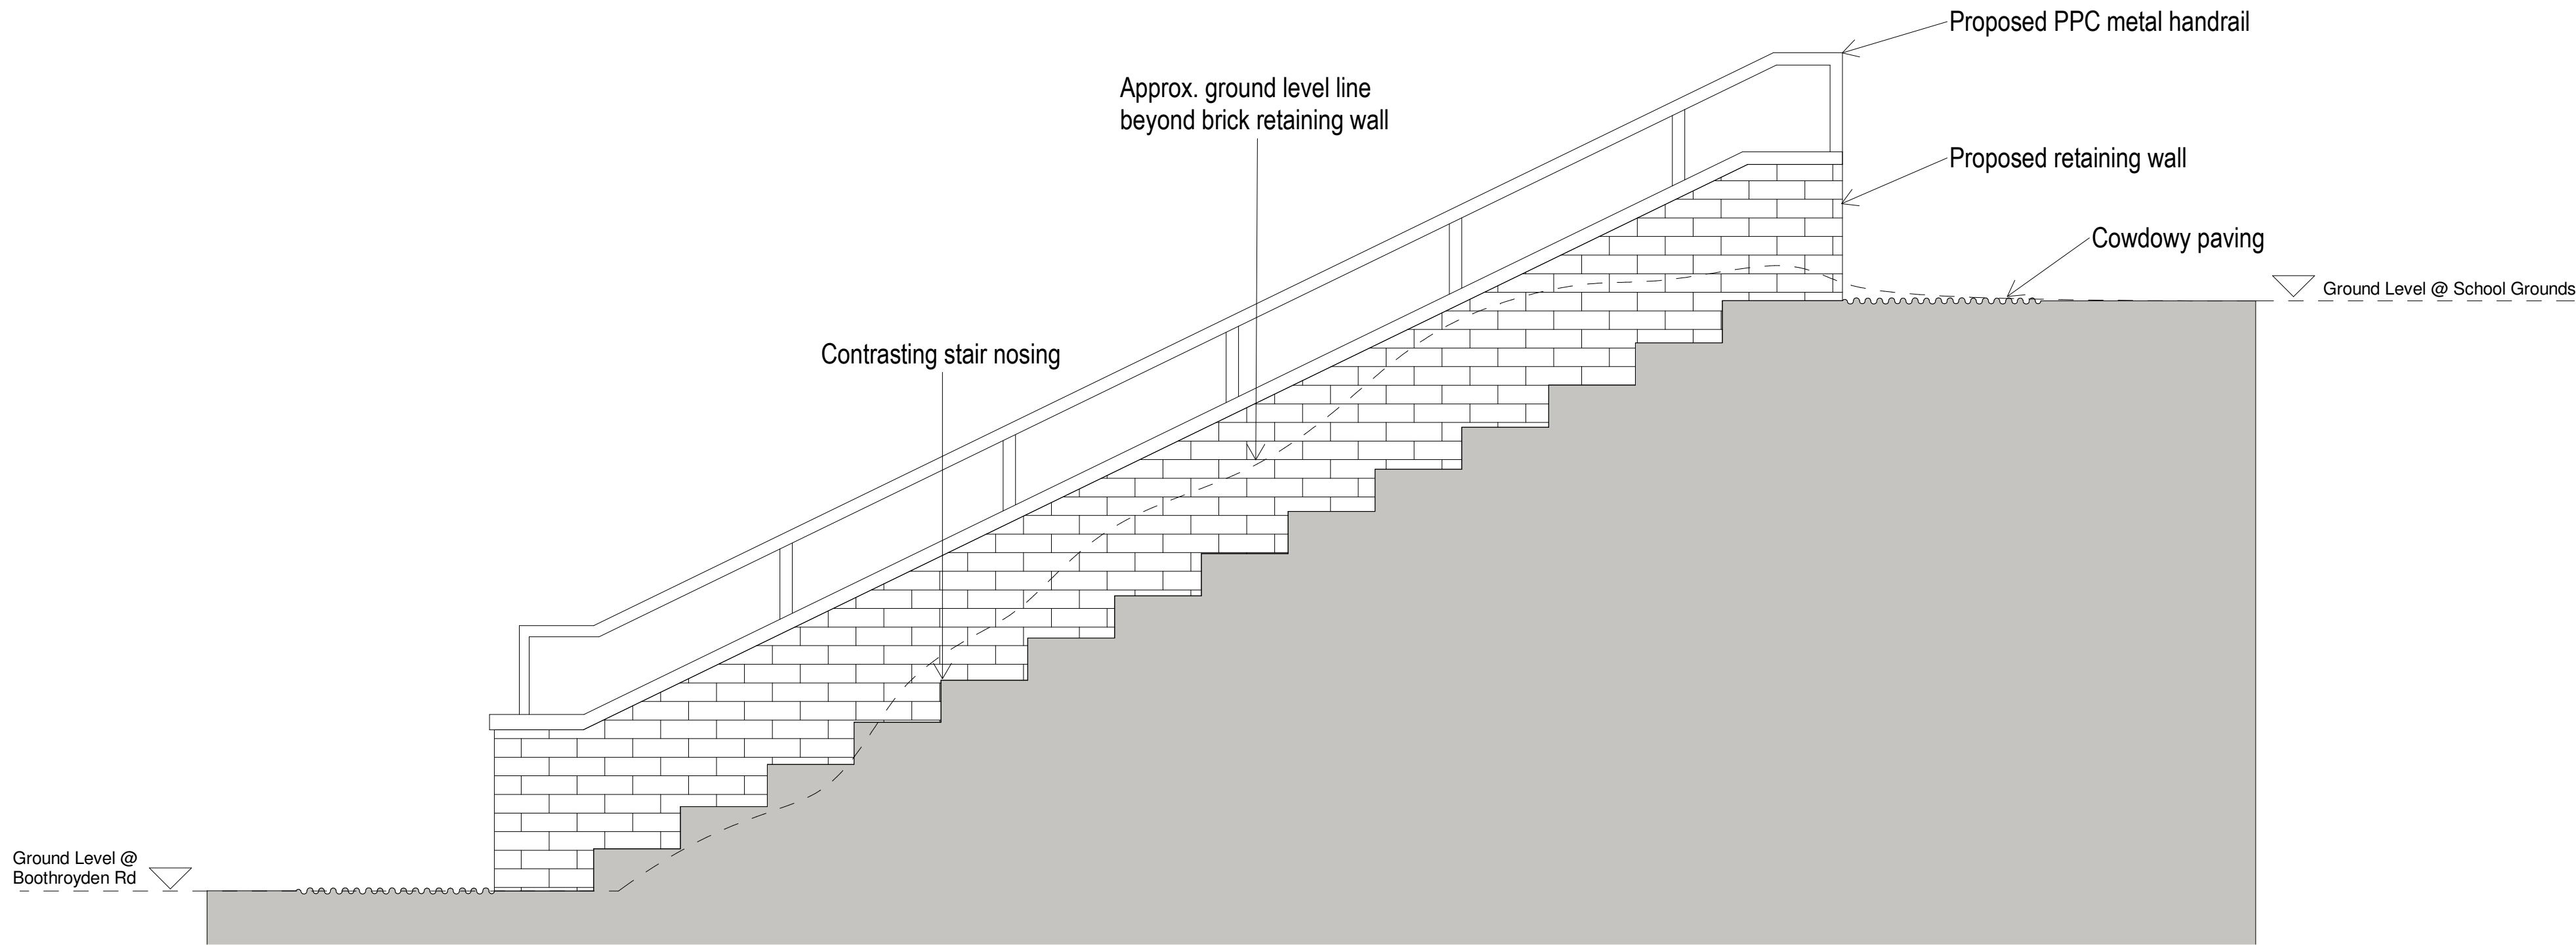

2 Proposed Sectional Stair Elevation
1:20

Proposed retaining wall:
Exposed faces to be brick to match brick of existing new building (planning ref: CDN/22/0120).
Any below ground to be masonry, maybe block or brick.
Complete with capping stone.

CO1	Planning Application	CP	14.09.22
Rev	Description	By	Date
Client	Our Lady's RC High School		
Job	Landscaping Works		
Drawing	Planning - Proposed Elevations		
Ref	5697 1106	Rev	CO1
Task Ref	5697-POZ-XX-00-DR-A-1106		
Date	14.09.22	Scale	1 : 20 @ A1
2D Coord	TC	CP	Approved TC
Project Stage	Planning	Tender	Construction
	Design	Contract	As Built

pozzoni

10-12 Emerald Street
London
WC1N 3QA
+44 20 7078 0079
architects@pozzoni.co.uk

Woodville House
2 Woodville Road
Altrincham
WA14 2FH
+44 161 928 7848
www.pozzoni.co.uk