




Notes

© Editorial Studio Ltd. All rights as per the Copyright and Patents Design Act 1988 have been asserted.

All dimensions to be checked on site.

— site boundary

21 Meadow Bank

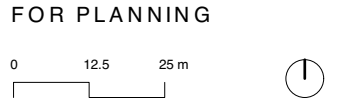


**EDITORIAL
STUDIO**

Drawing
Location Plan

Project
Meadow Bank

Contact
post@editorialstudio.com

Scale 1:1250 @A3	Date 29.07.22	Drawing No. 062_L01_01
---------------------	------------------	---------------------------

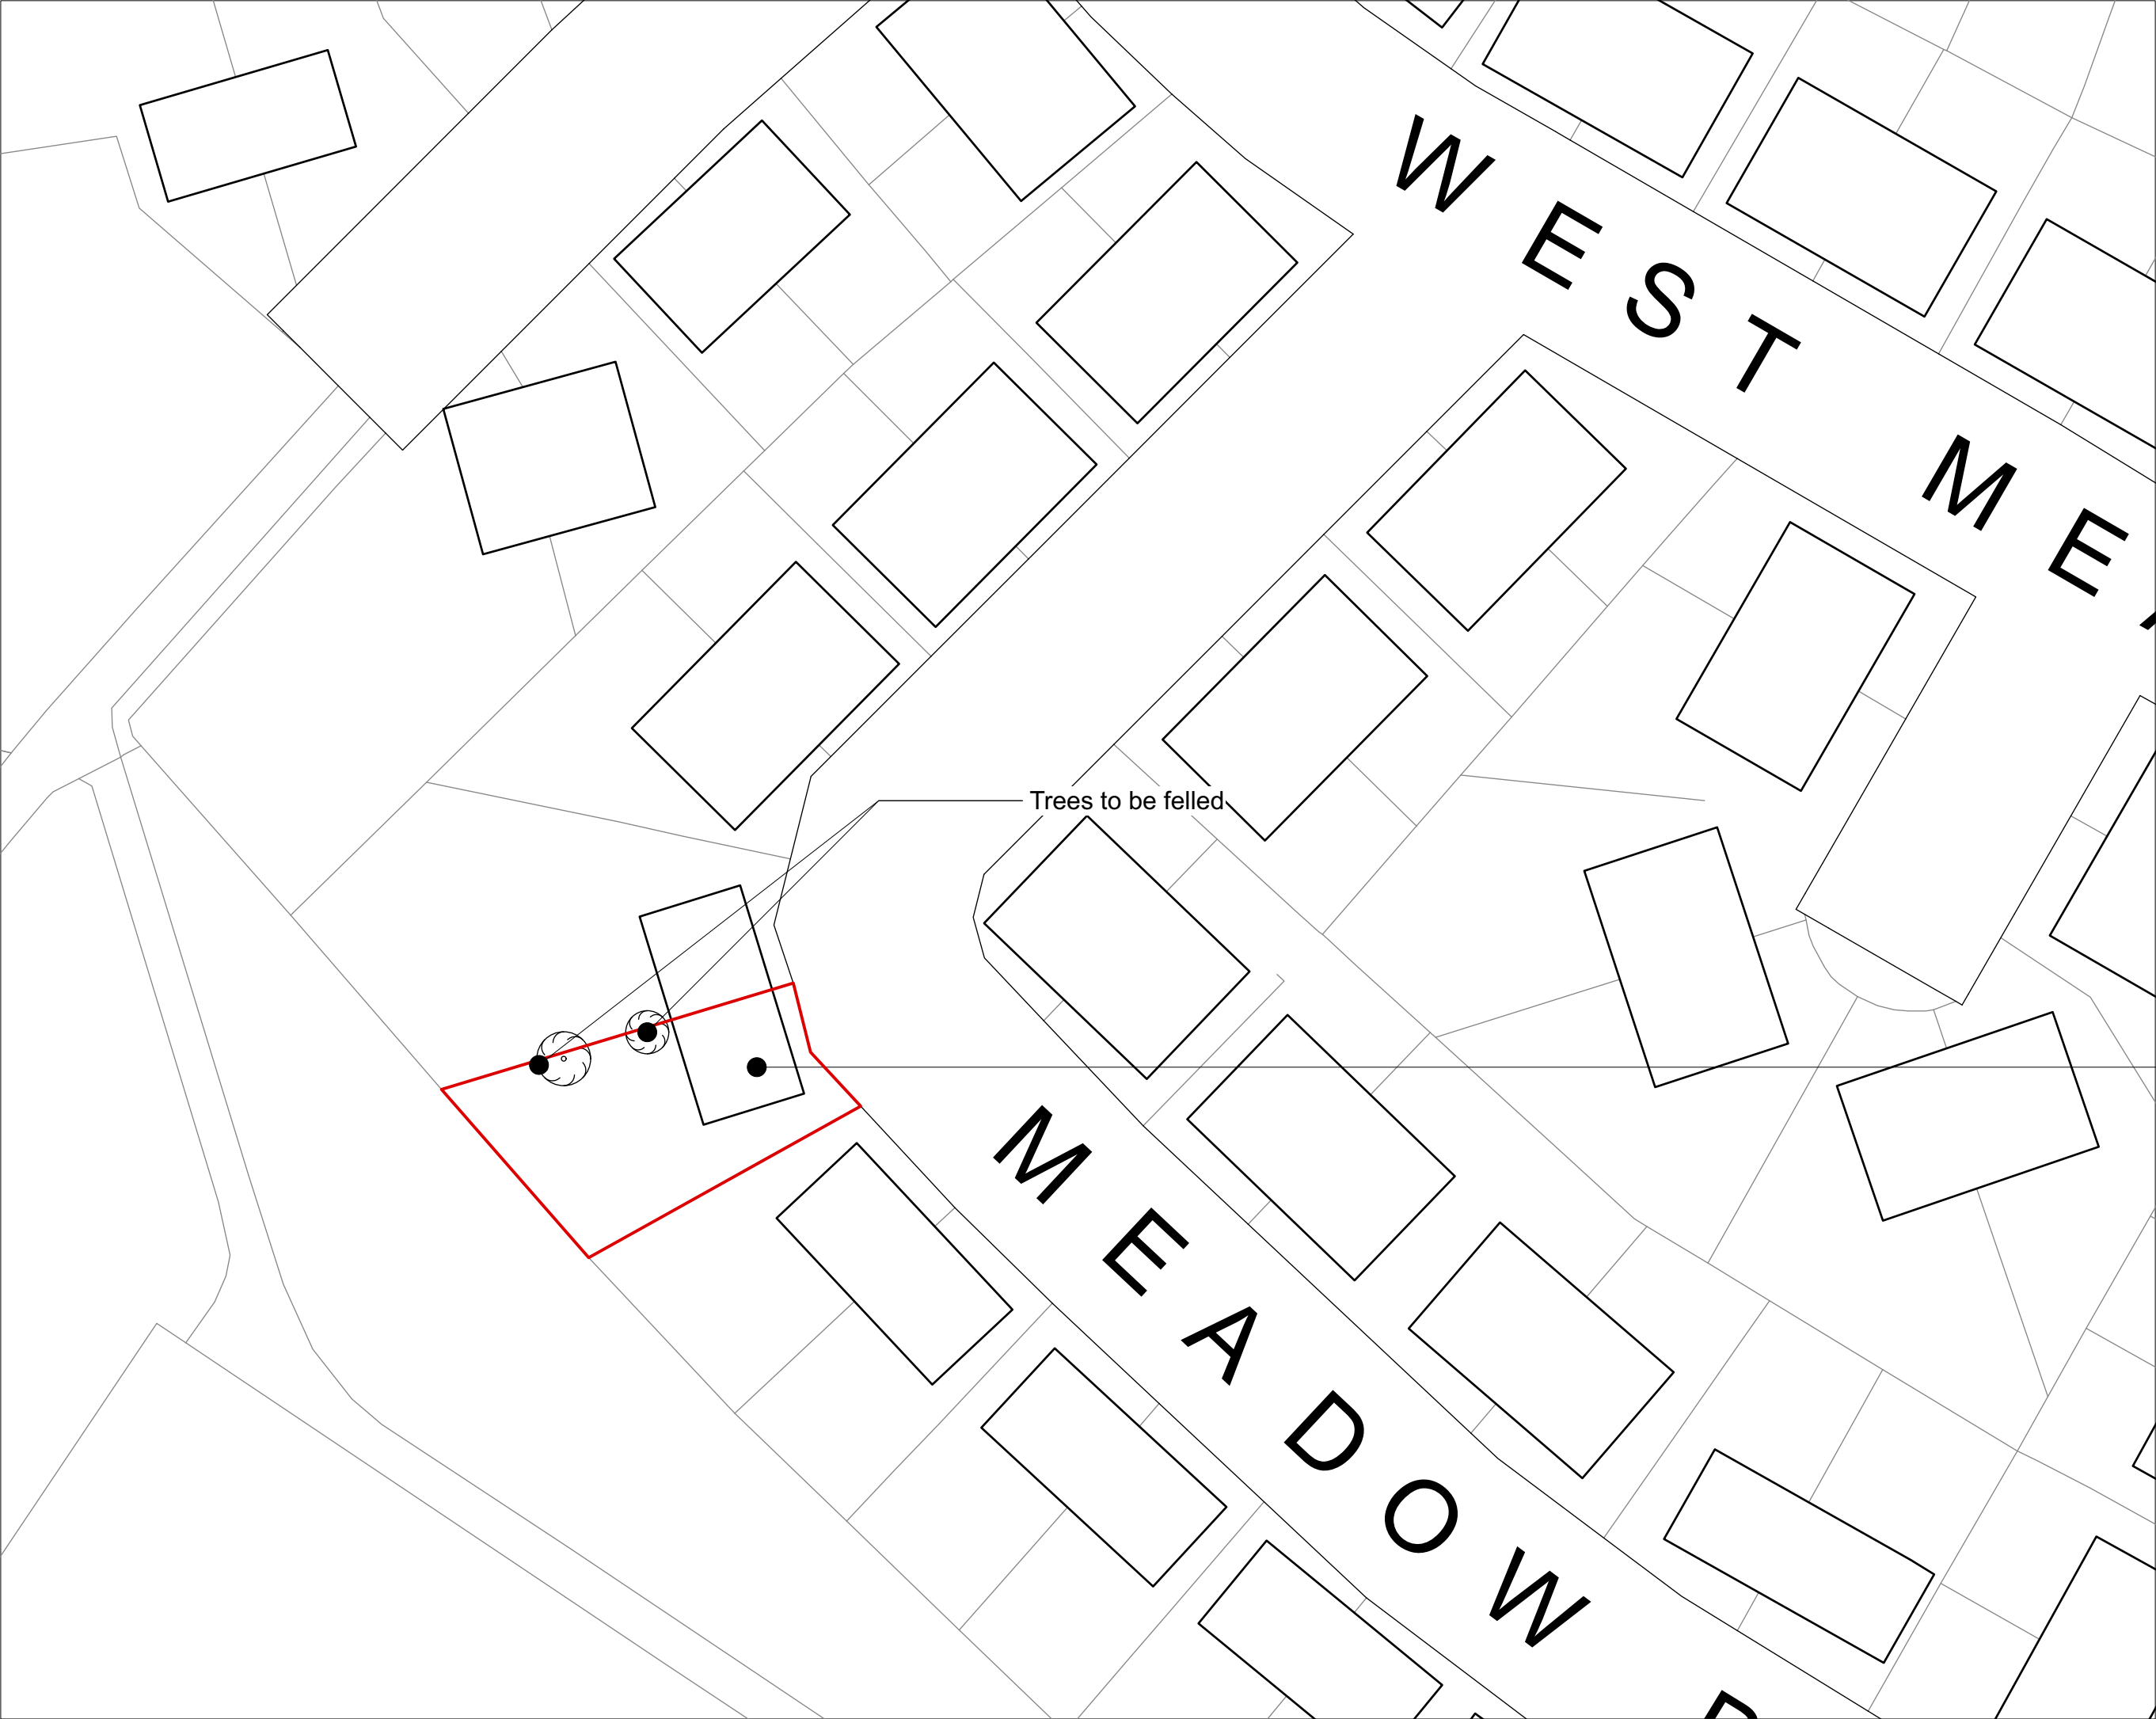

Notes

© Editorial Studio Ltd. All rights as per the
Copyright and Patents Design Act 1988 have
been asserted.

All dimensions to be checked on site.

— site boundary

21 Meadow Bank



EDITORIAL
STUDIO

Drawing
Block Plan

Project
Meadow Bank

Contact
post@editorialstudio.com

Scale 1:500 @A3	Date 29.07.22	Drawing No. 062_L01_02
--------------------	------------------	---------------------------