




Plan view (scale 1:20)

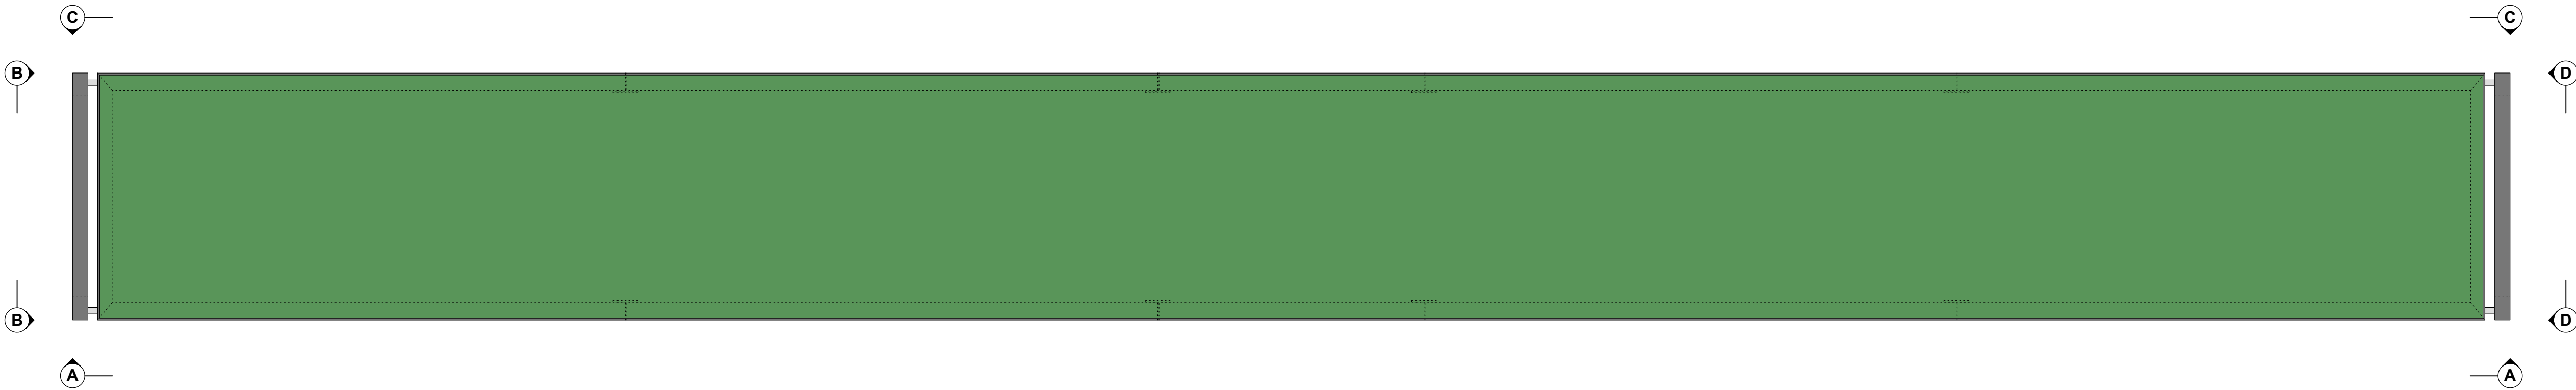


Plan view - Top (scale 1:20)

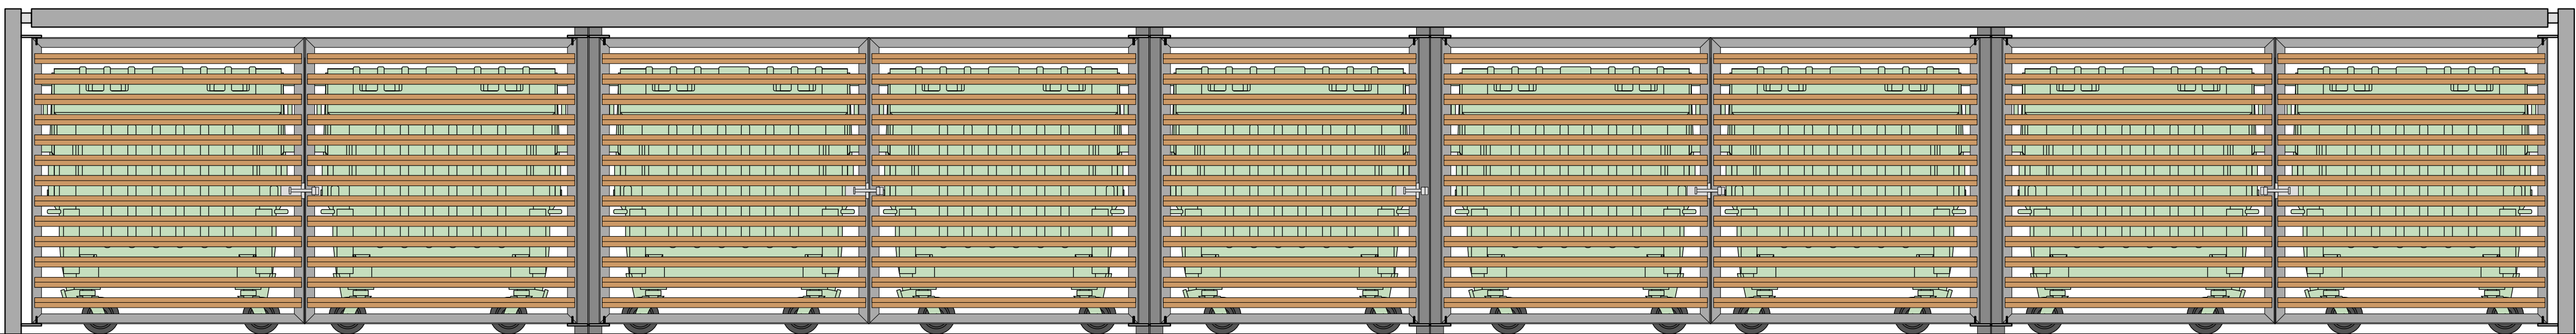


Elevations A-A & C-C (scale 1:20)

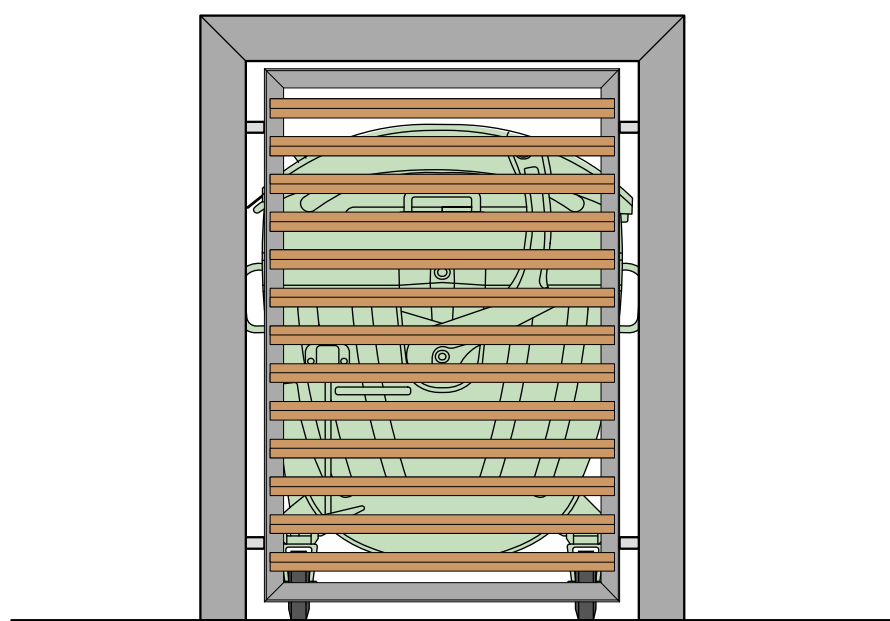

Elevations B-B & D-D (scale 1:20)

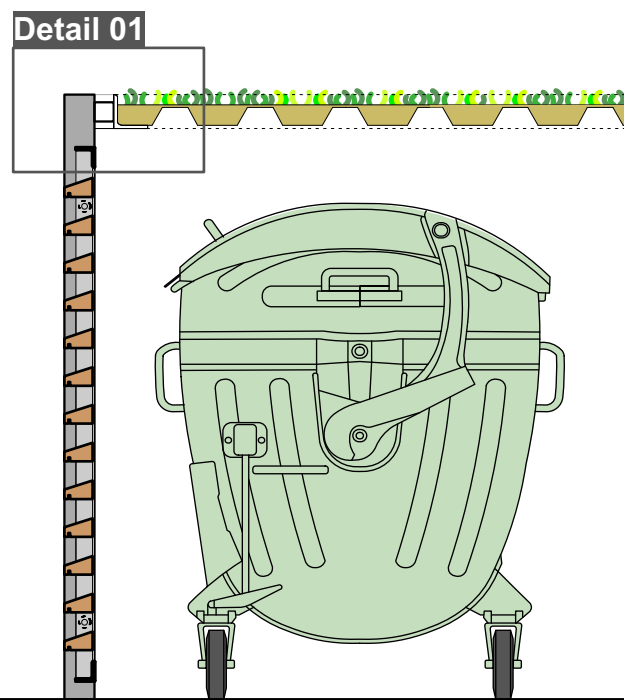

Section (scale 1:20)

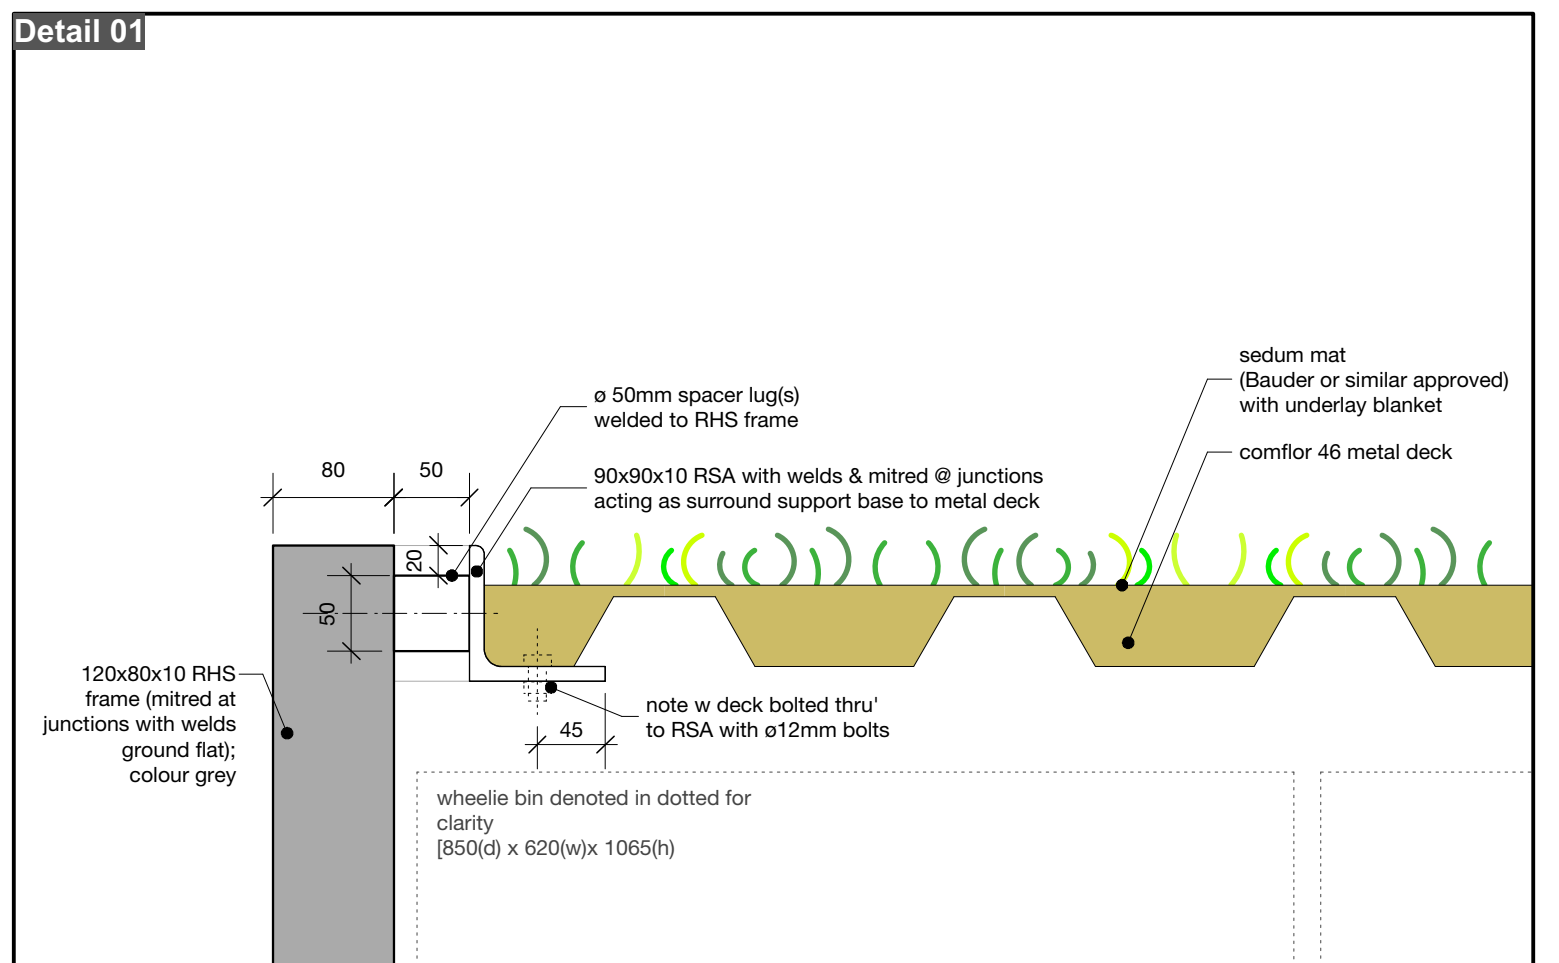

IMPORTANT NOTES:

- Bin store details subject to amendments upon confirmation of bin type and waste management strategy.
- The second, smaller bin store block is not shown here - its design and construction details are the same as the one shown above.

Do not scale from this drawing.

All dimensions are to be checked on site prior to commencing works on site. Discrepancy found between information given on this drawing and that given elsewhere or recorded on site shall be notified immediately to the project architect in writing.

PLANNING ISSUE

ev. A date 20.06.22 description BIN STORE SIZE & LAYOUT AMENDED



snookarchitects

89 Wood Street

Liverpool
L1 4NU

Results

bridgewater house

object.

139-A

— title:

bin store details