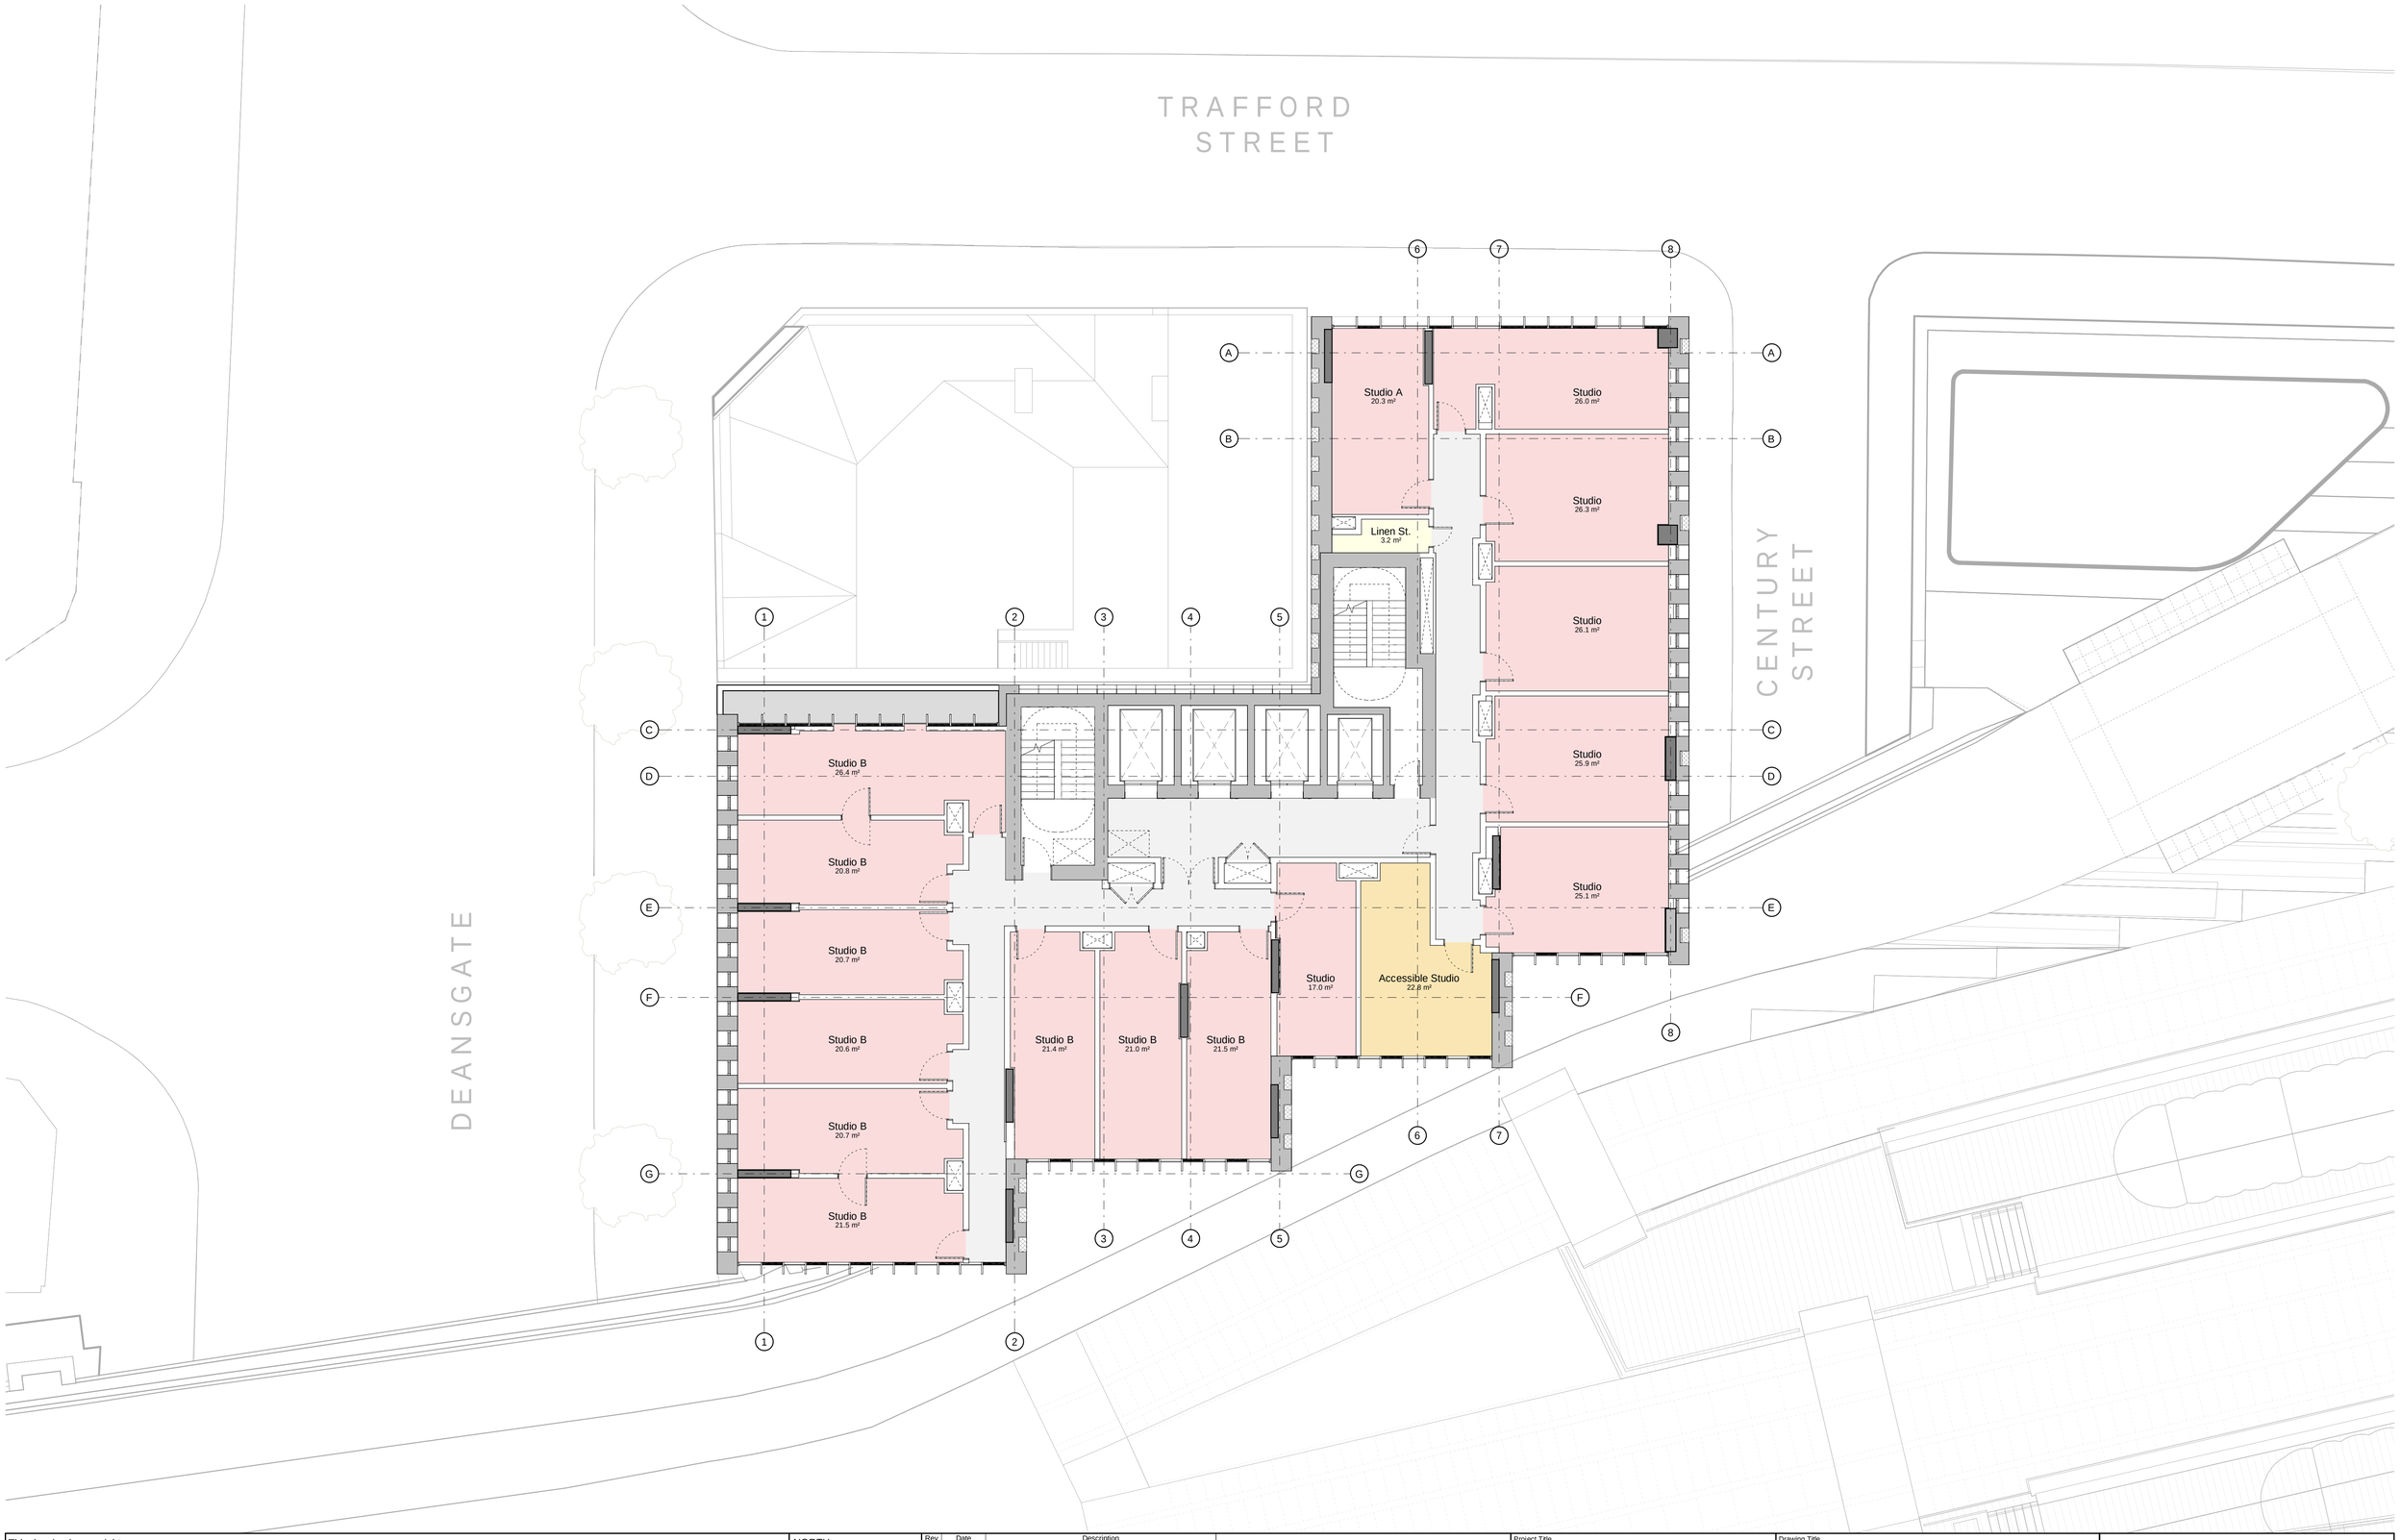


This drawing is copyright
Do not scale off dimensions.

All dimensions to be checked on site by contractor.

Contractor to report any dimensional discrepancies, errors or omissions prior to commencing on site.

NORTH

Rev	Date	Description
00	2018-11-09	First Issue - Planning Submission
01	2022-08-23	Updated Planning Submission
02	2022-08-26	Updated to Refer to Levels 10-21 rather than Levels 11-20

Project Title
325 Deansgate
Staycity Aparthotel
Manchester

Status
PLANNING ISSUE

Drawing Title
General Arrangement Plan
Typical Level 2 (Levels 10-21)

Job No
10185

Scale
1:200 @ A3
1 : 100@ A1

Option

BSI Drawing Code
10185-SHP-Z1-TY-PL-A-B5D8-G200-0002
Project Originator Zone Location Type Role Uniclass 2.0 Sequence

Revision
02

simpsonhaugh
Manchester
+44 (0)161 835 2345
London
+44 (0)20 7549 4000

© SimpsonHaugh and Partners 2018