


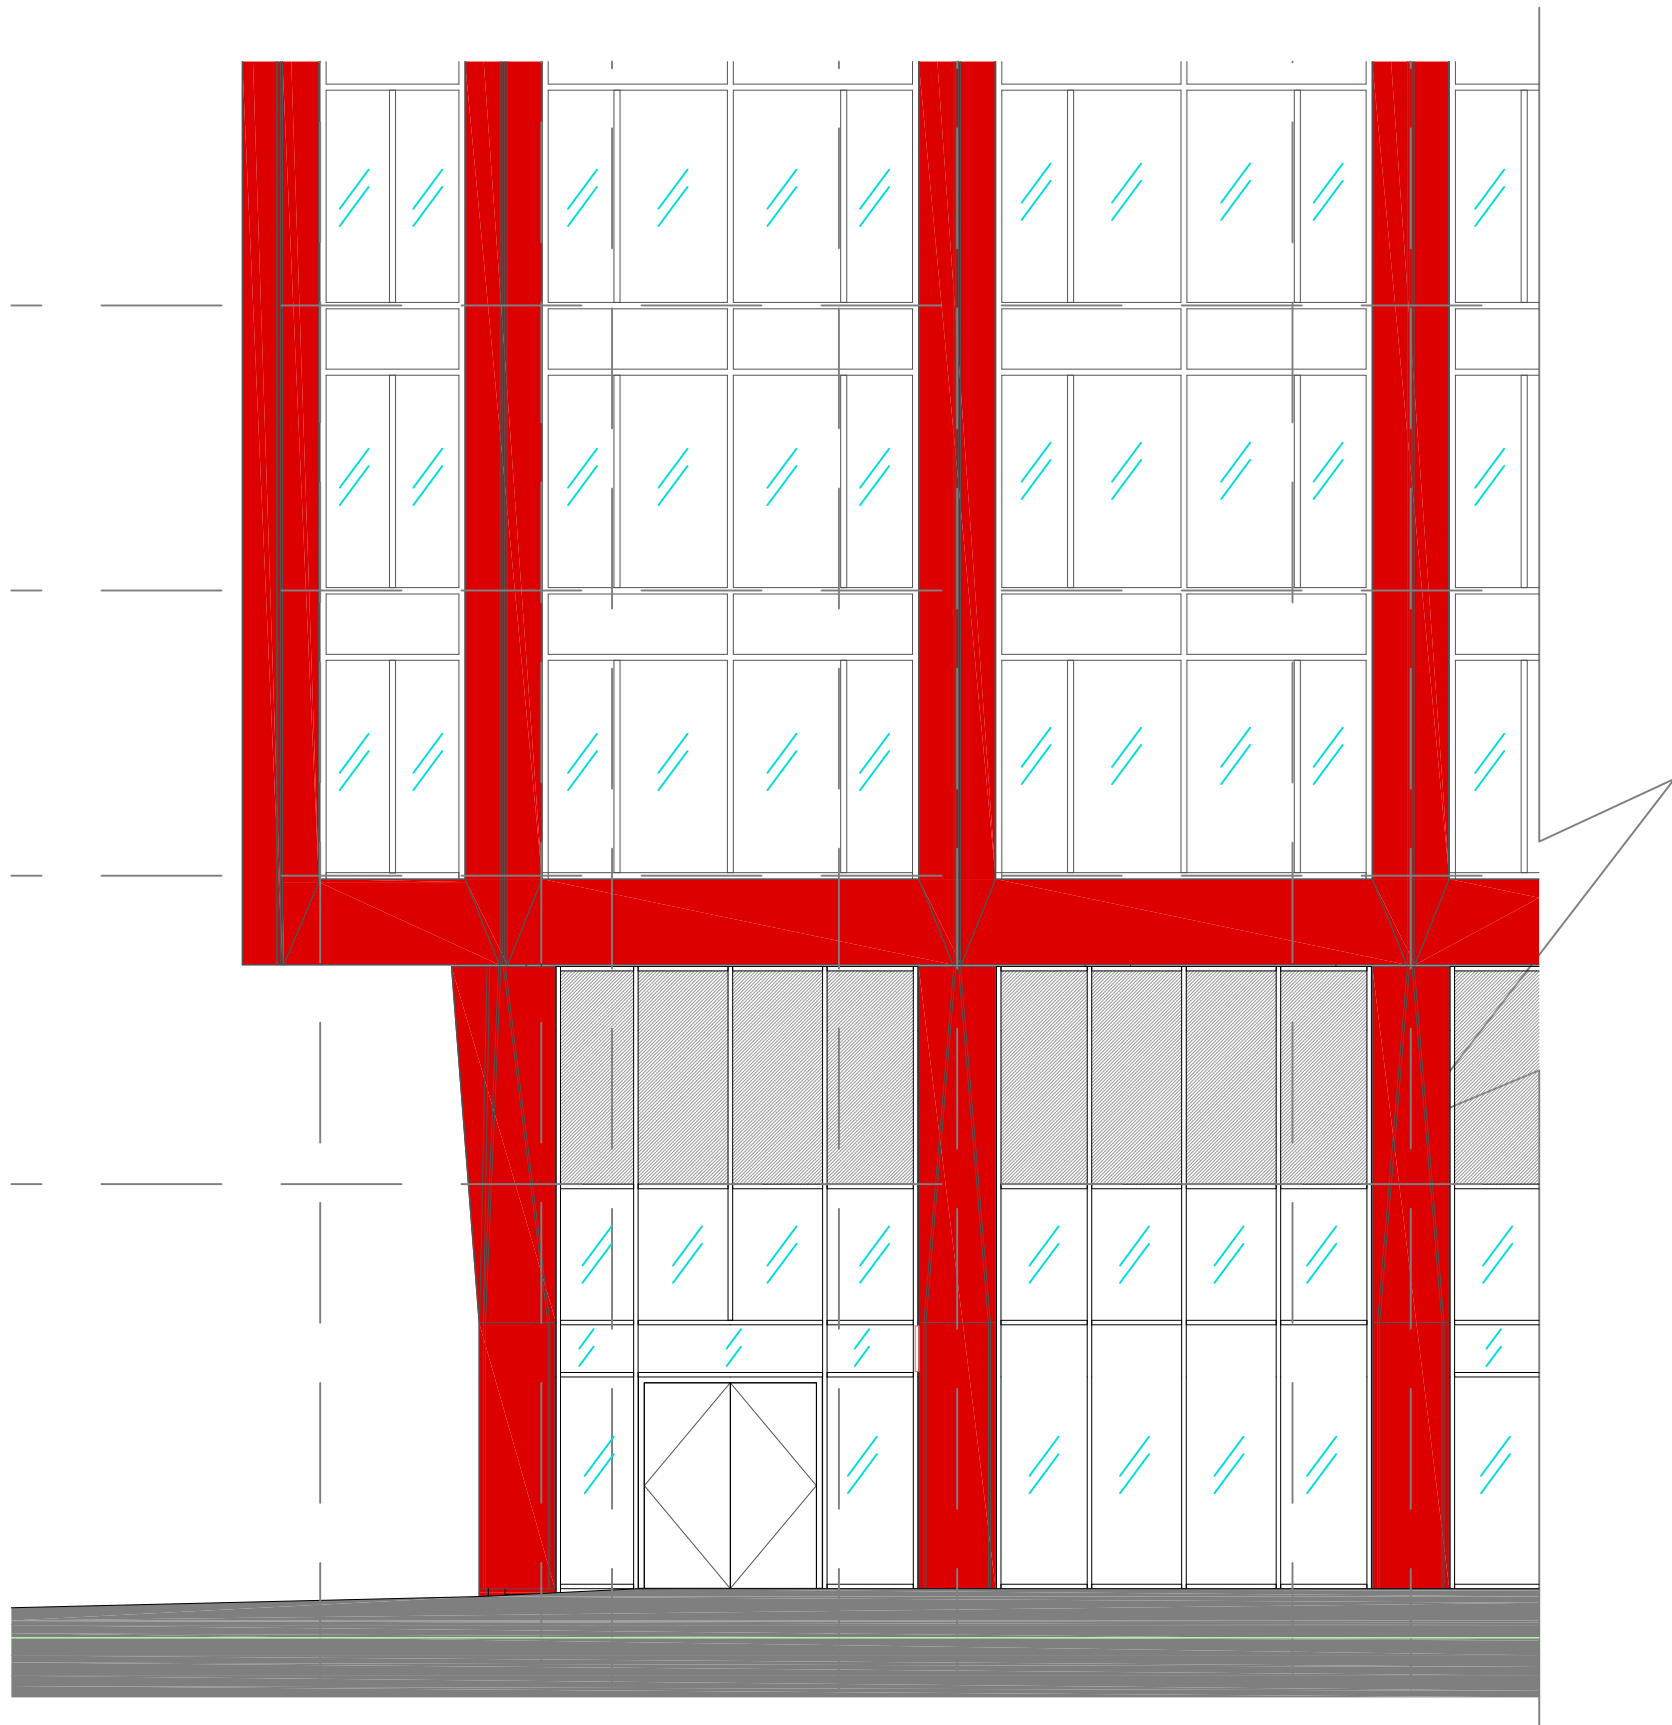

Existing Front Facade - Oxford Road @ 1:100

PHAUS:

nudge@phaus.co.uk

0161 222 5141

22 Lever Street
Manchester M1 1EA
phaus.co.uk

DRAWING NUMBER: PH0246-001.2

STATUS: INFORMATION

REV:



CLIENT: FEDERAL CAFE

PROJECT NAME: FEDERAL CAFE - CIRCLE SQUARE

DRAWING TITLE: EXISTING FRONT FACADE - OXFORD ROAD

SCALE: AS SHOWN

DATE: 15.01.21

DRAWN BY: GI

CHECKED BY: PS

BY:

NOTE:

DATE:

REV:

NOTES

1. DO NOT SCALE FROM THIS DRAWING.
2. IF ANY DISCREPANCIES ARE FOUND, NOTIFY PHAUS.
3. THIS DRAWING IS THE PROPERTY OF PHAUS AND IS NOT TO BE REPRODUCED WITHOUT OUR CONSENT.
4. CONTRACTORS TO PERFORM THEIR OWN DIMENSION CHECK ON SITE.

© Phaus, 2013. All Rights Reserved.