



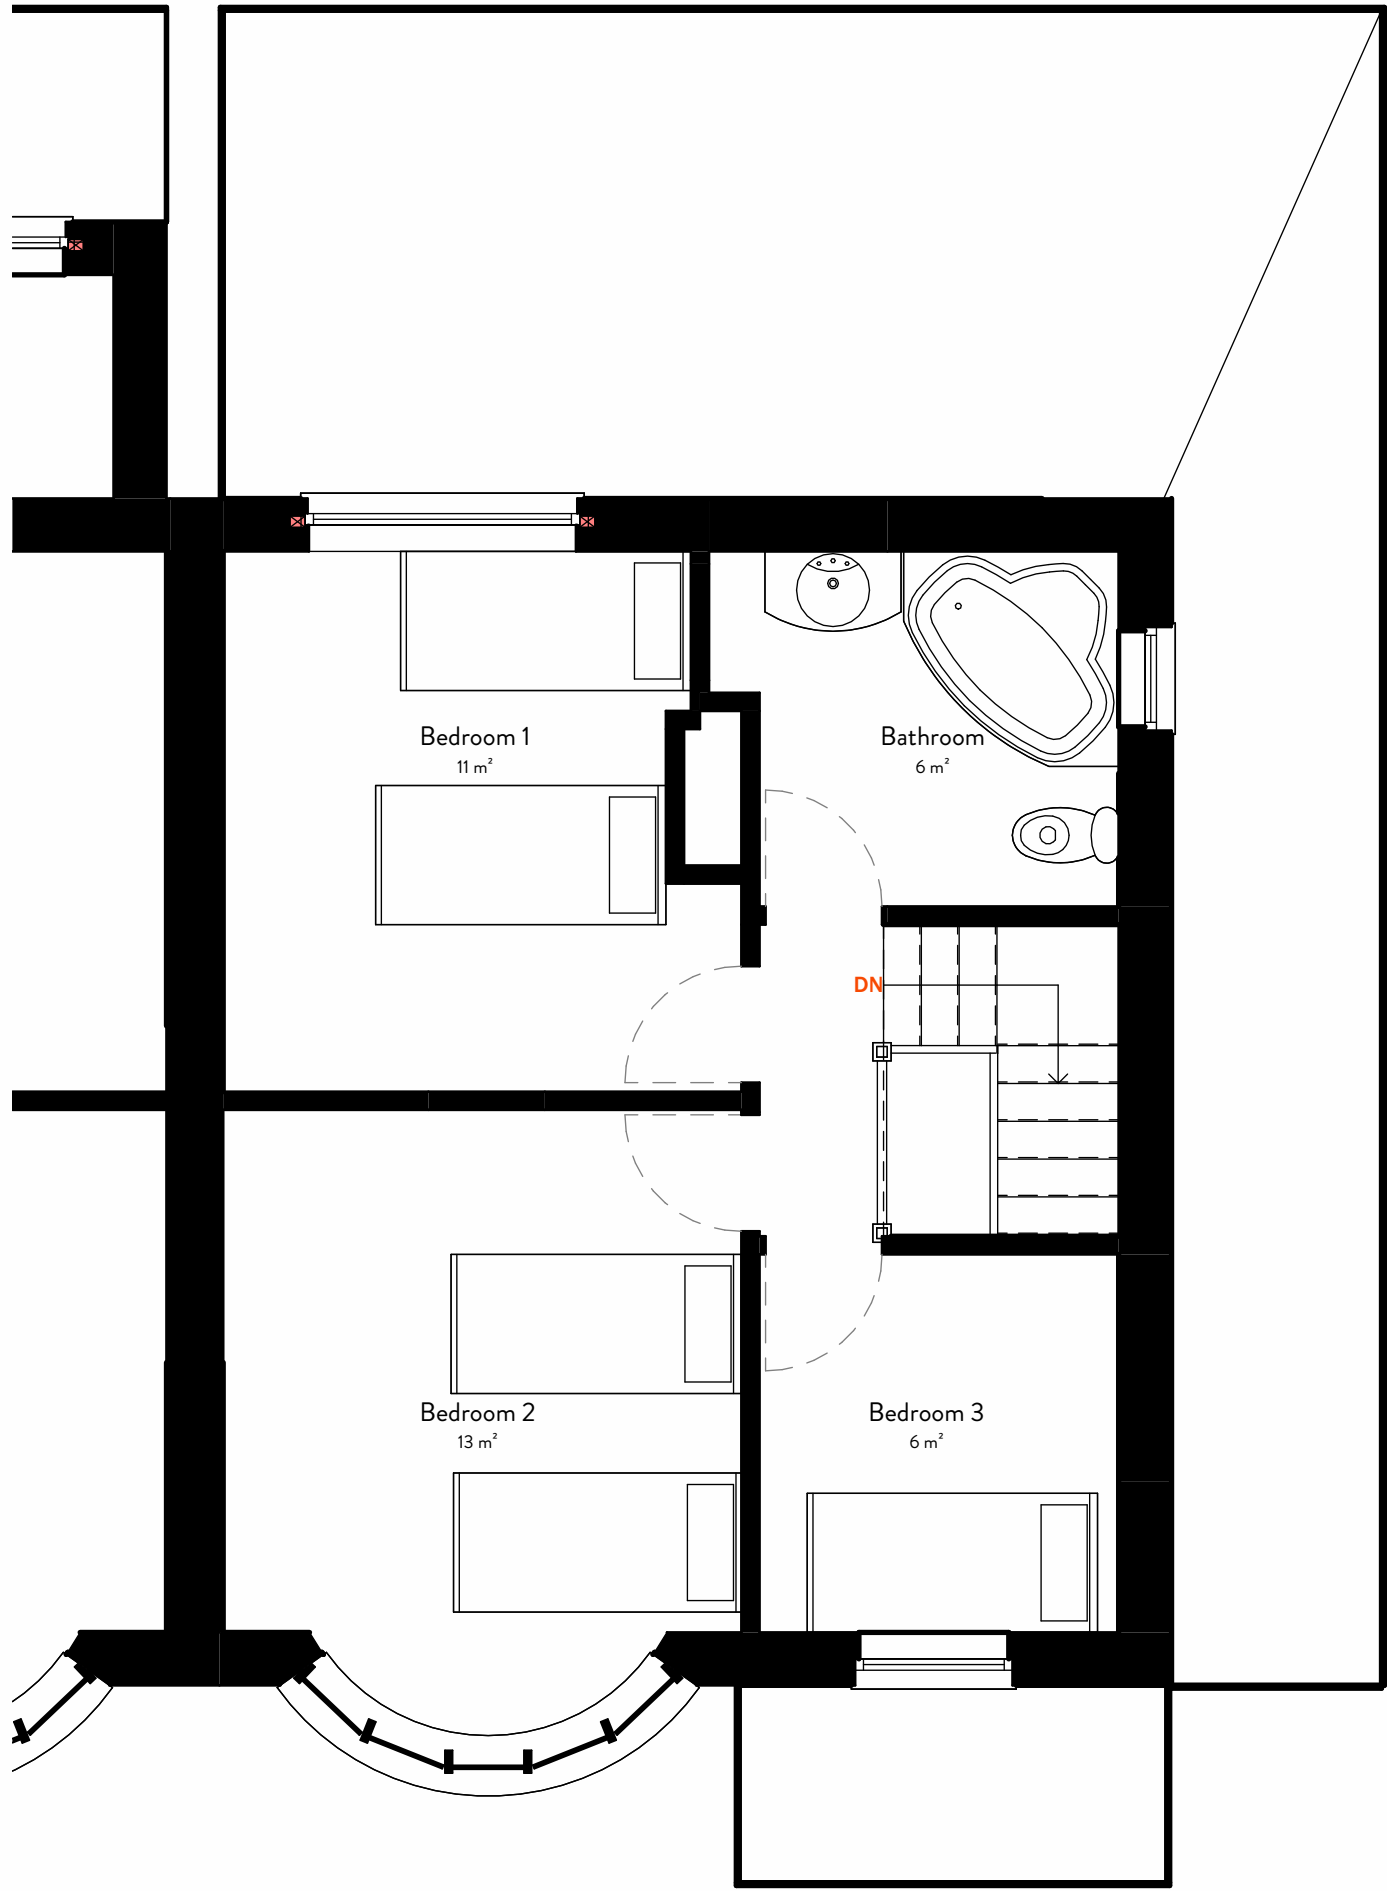


7 Block Plan - Existing
1:500

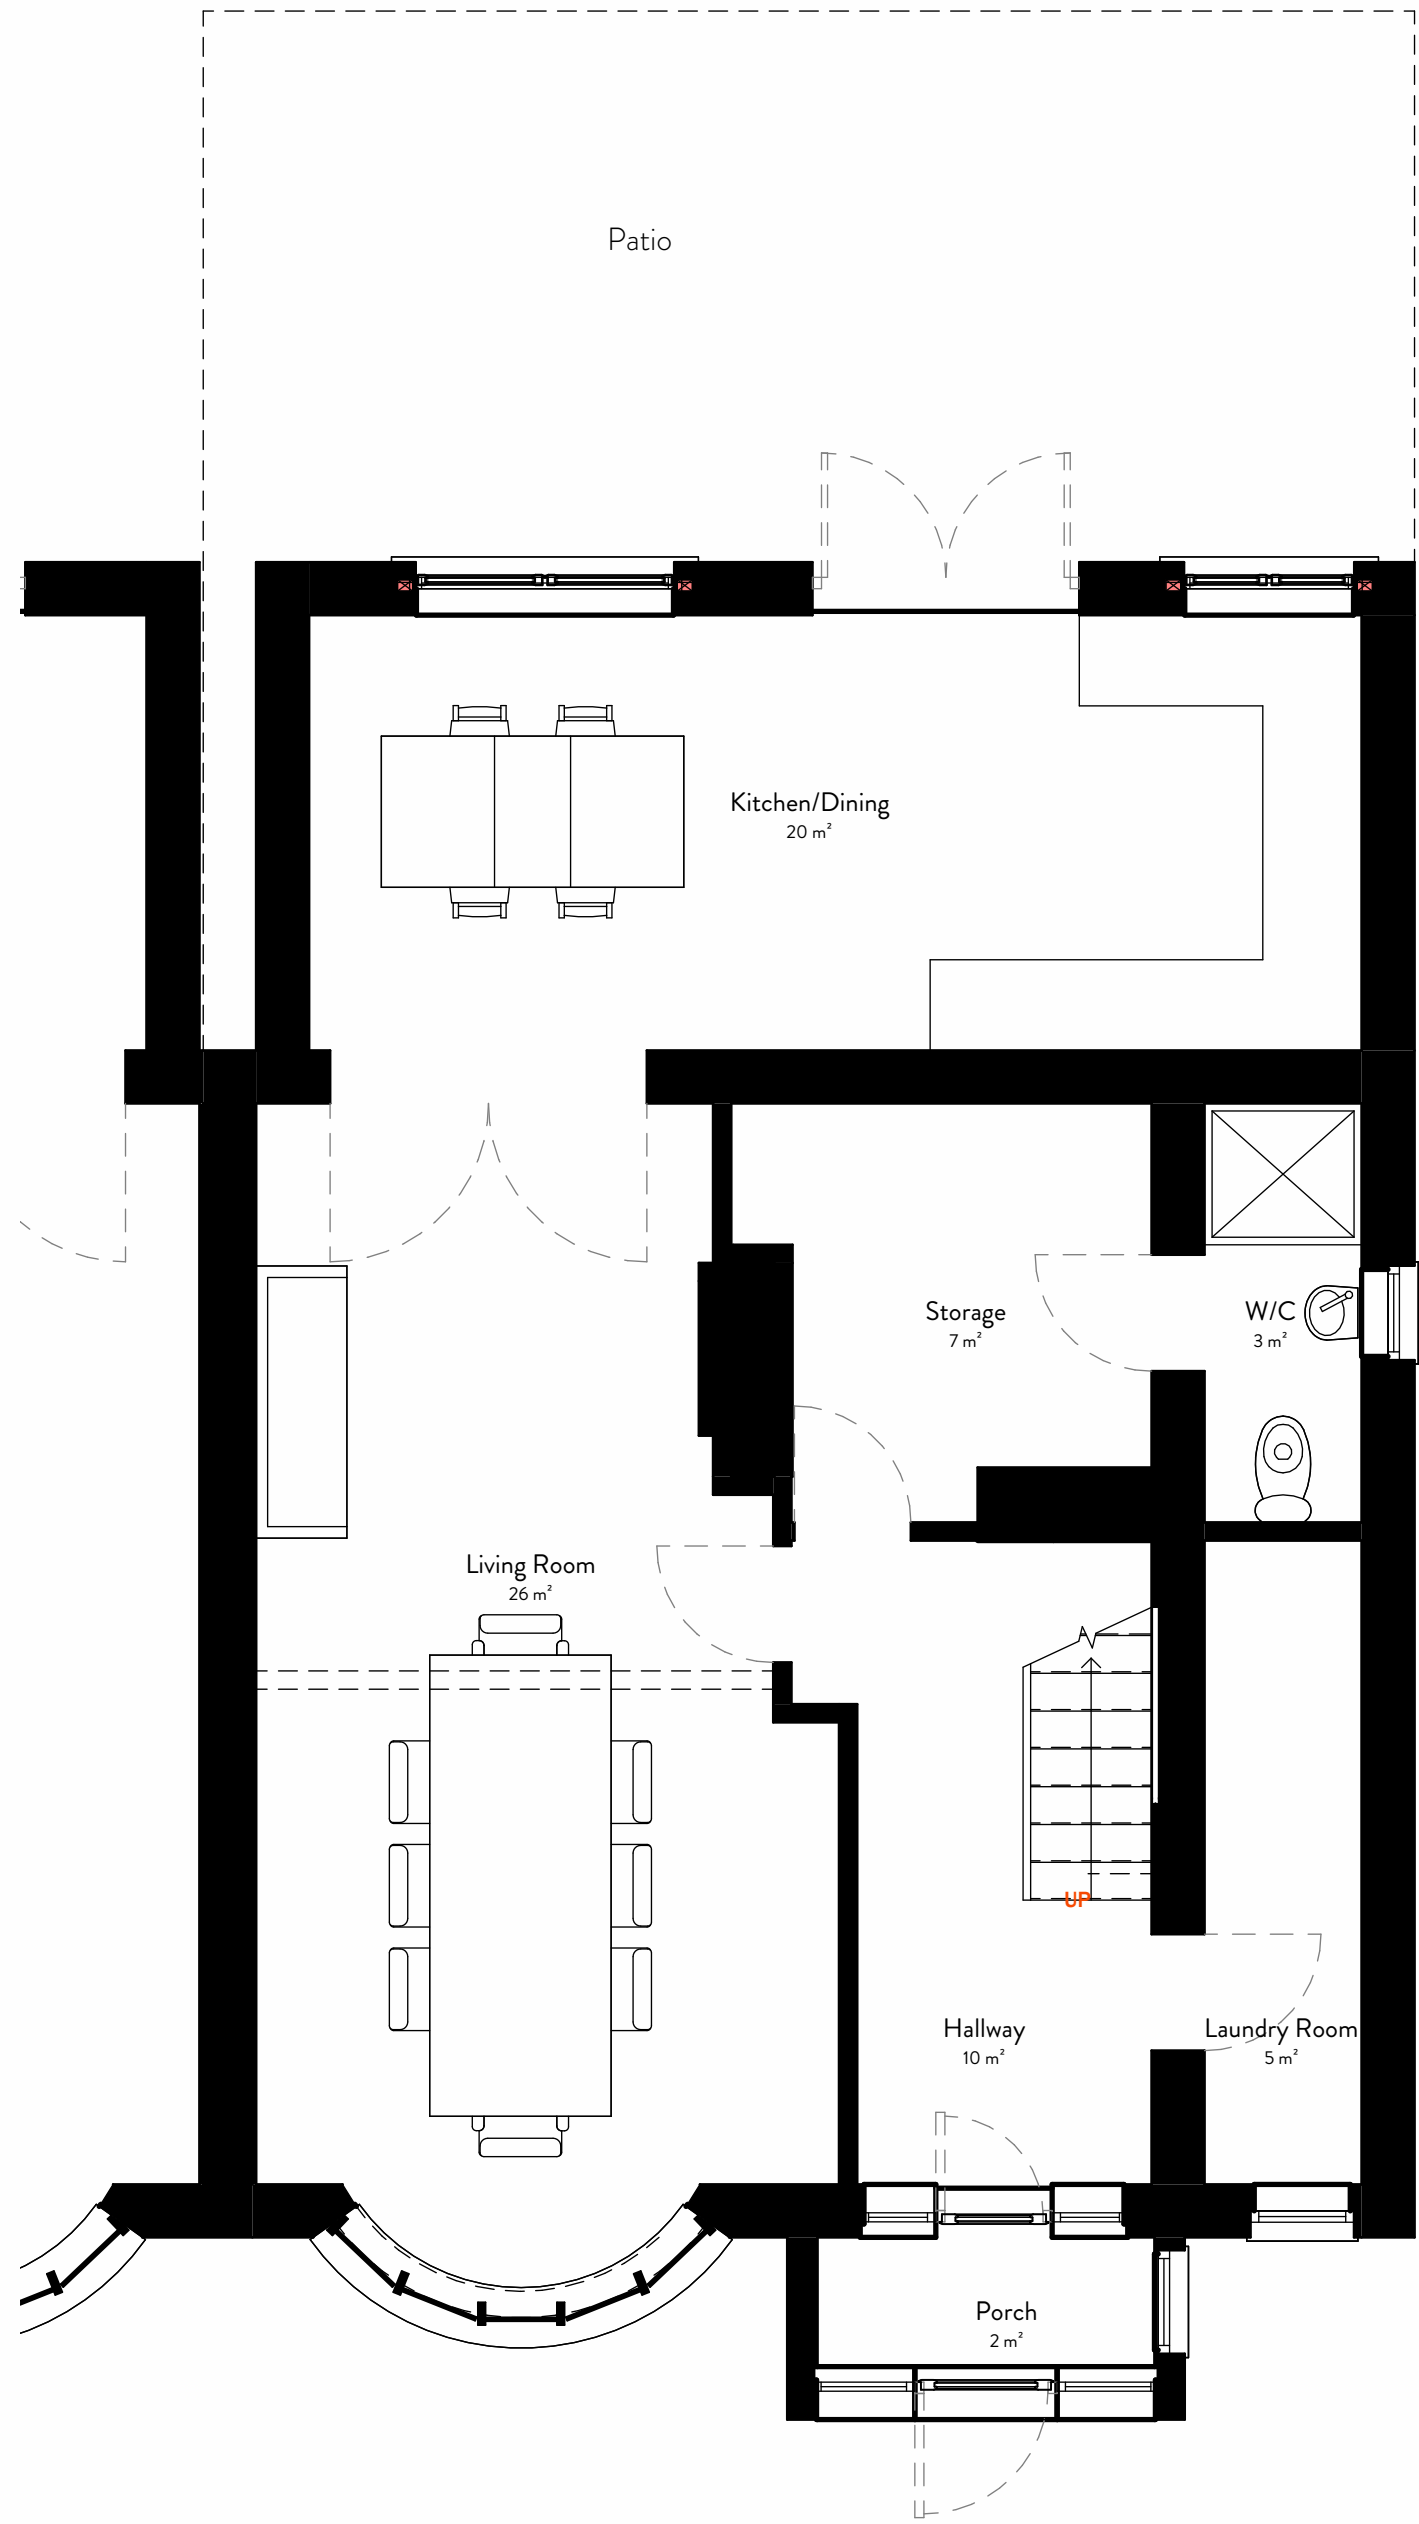


8 Location Plan
1:1250




3 South - Existing
1:100

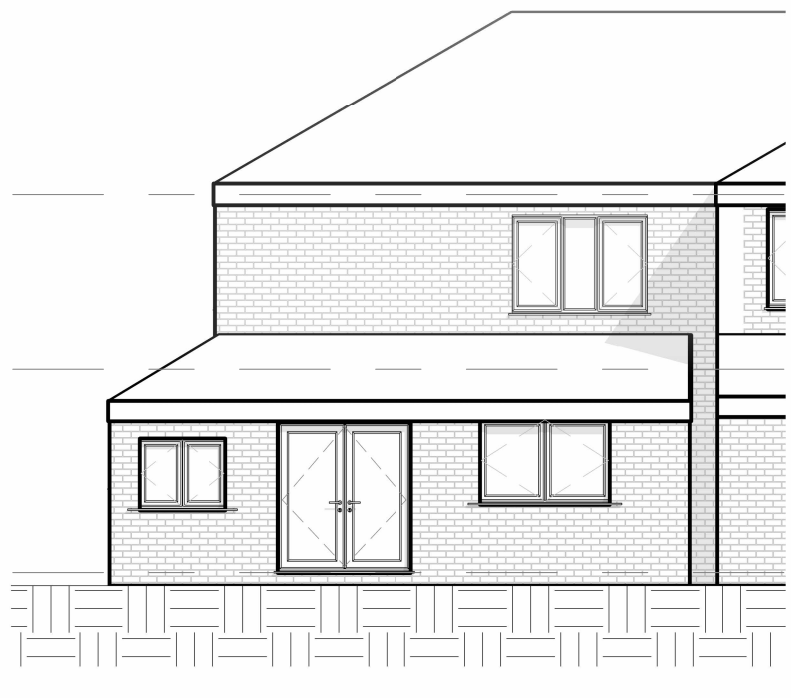

4 North - Existing
1:100

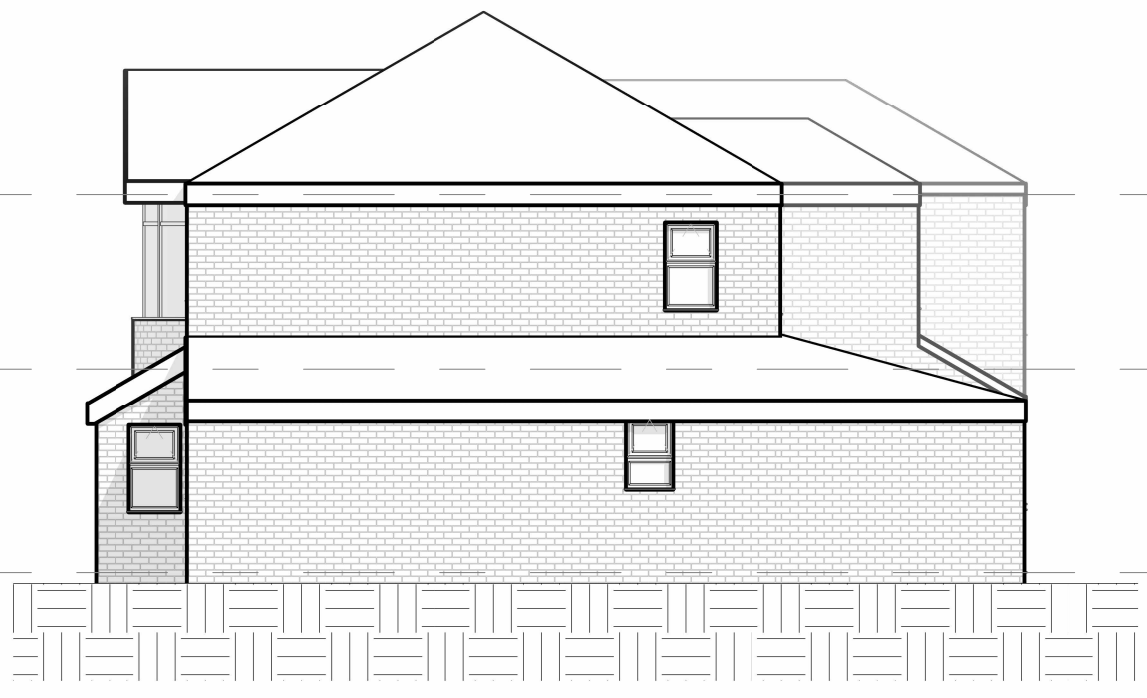

5 East - Existing
1:100

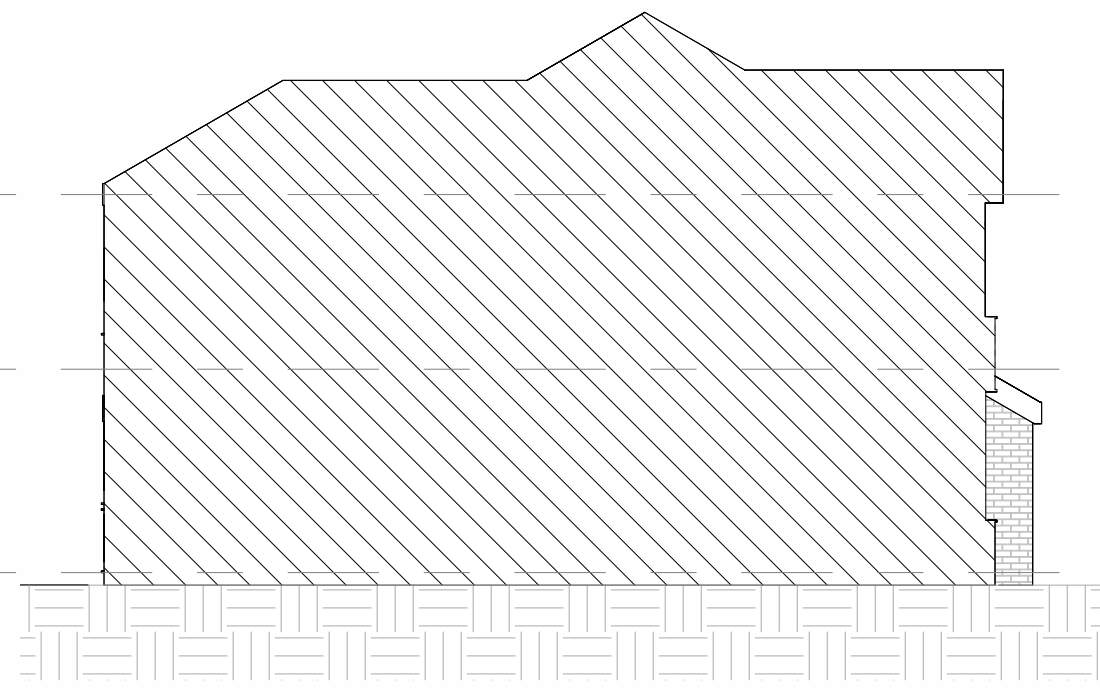

6 West - Existing
1:100

PL1 Issued for planning AL 18 08 22
101 Issued for information AL 13 07 22

No.	Details	By	Date
Revisions			



Project:
26 HUNTLEY ROAD

DRAWING TITLE:
**EXISTING GA
PLANS AND
ELEVATIONS**

DRAWING No.
A1.1

Project Address
26 Huntley Road, Crumpsall, Manchester, M8 4JF
Project No. JC_123 Project North:
Drawn by: AL
Checked by: JC
Scale on A1: As indicated
Date: 07 08 22



NOTES:
THIS DRAWING IS COPYRIGHT AND IS SENT TO YOU IN CONFIDENCE. IT MUST NOT BE COPIED, USED OR DISCLOSED IN WHOLE OR IN PART TO THIRD PARTIES WITHOUT OUR WRITTEN PERMISSION. IT REMAINS THE PROPERTY OF JC DESIGN GROUP AND MUST BE RETURNED ON REQUEST.