


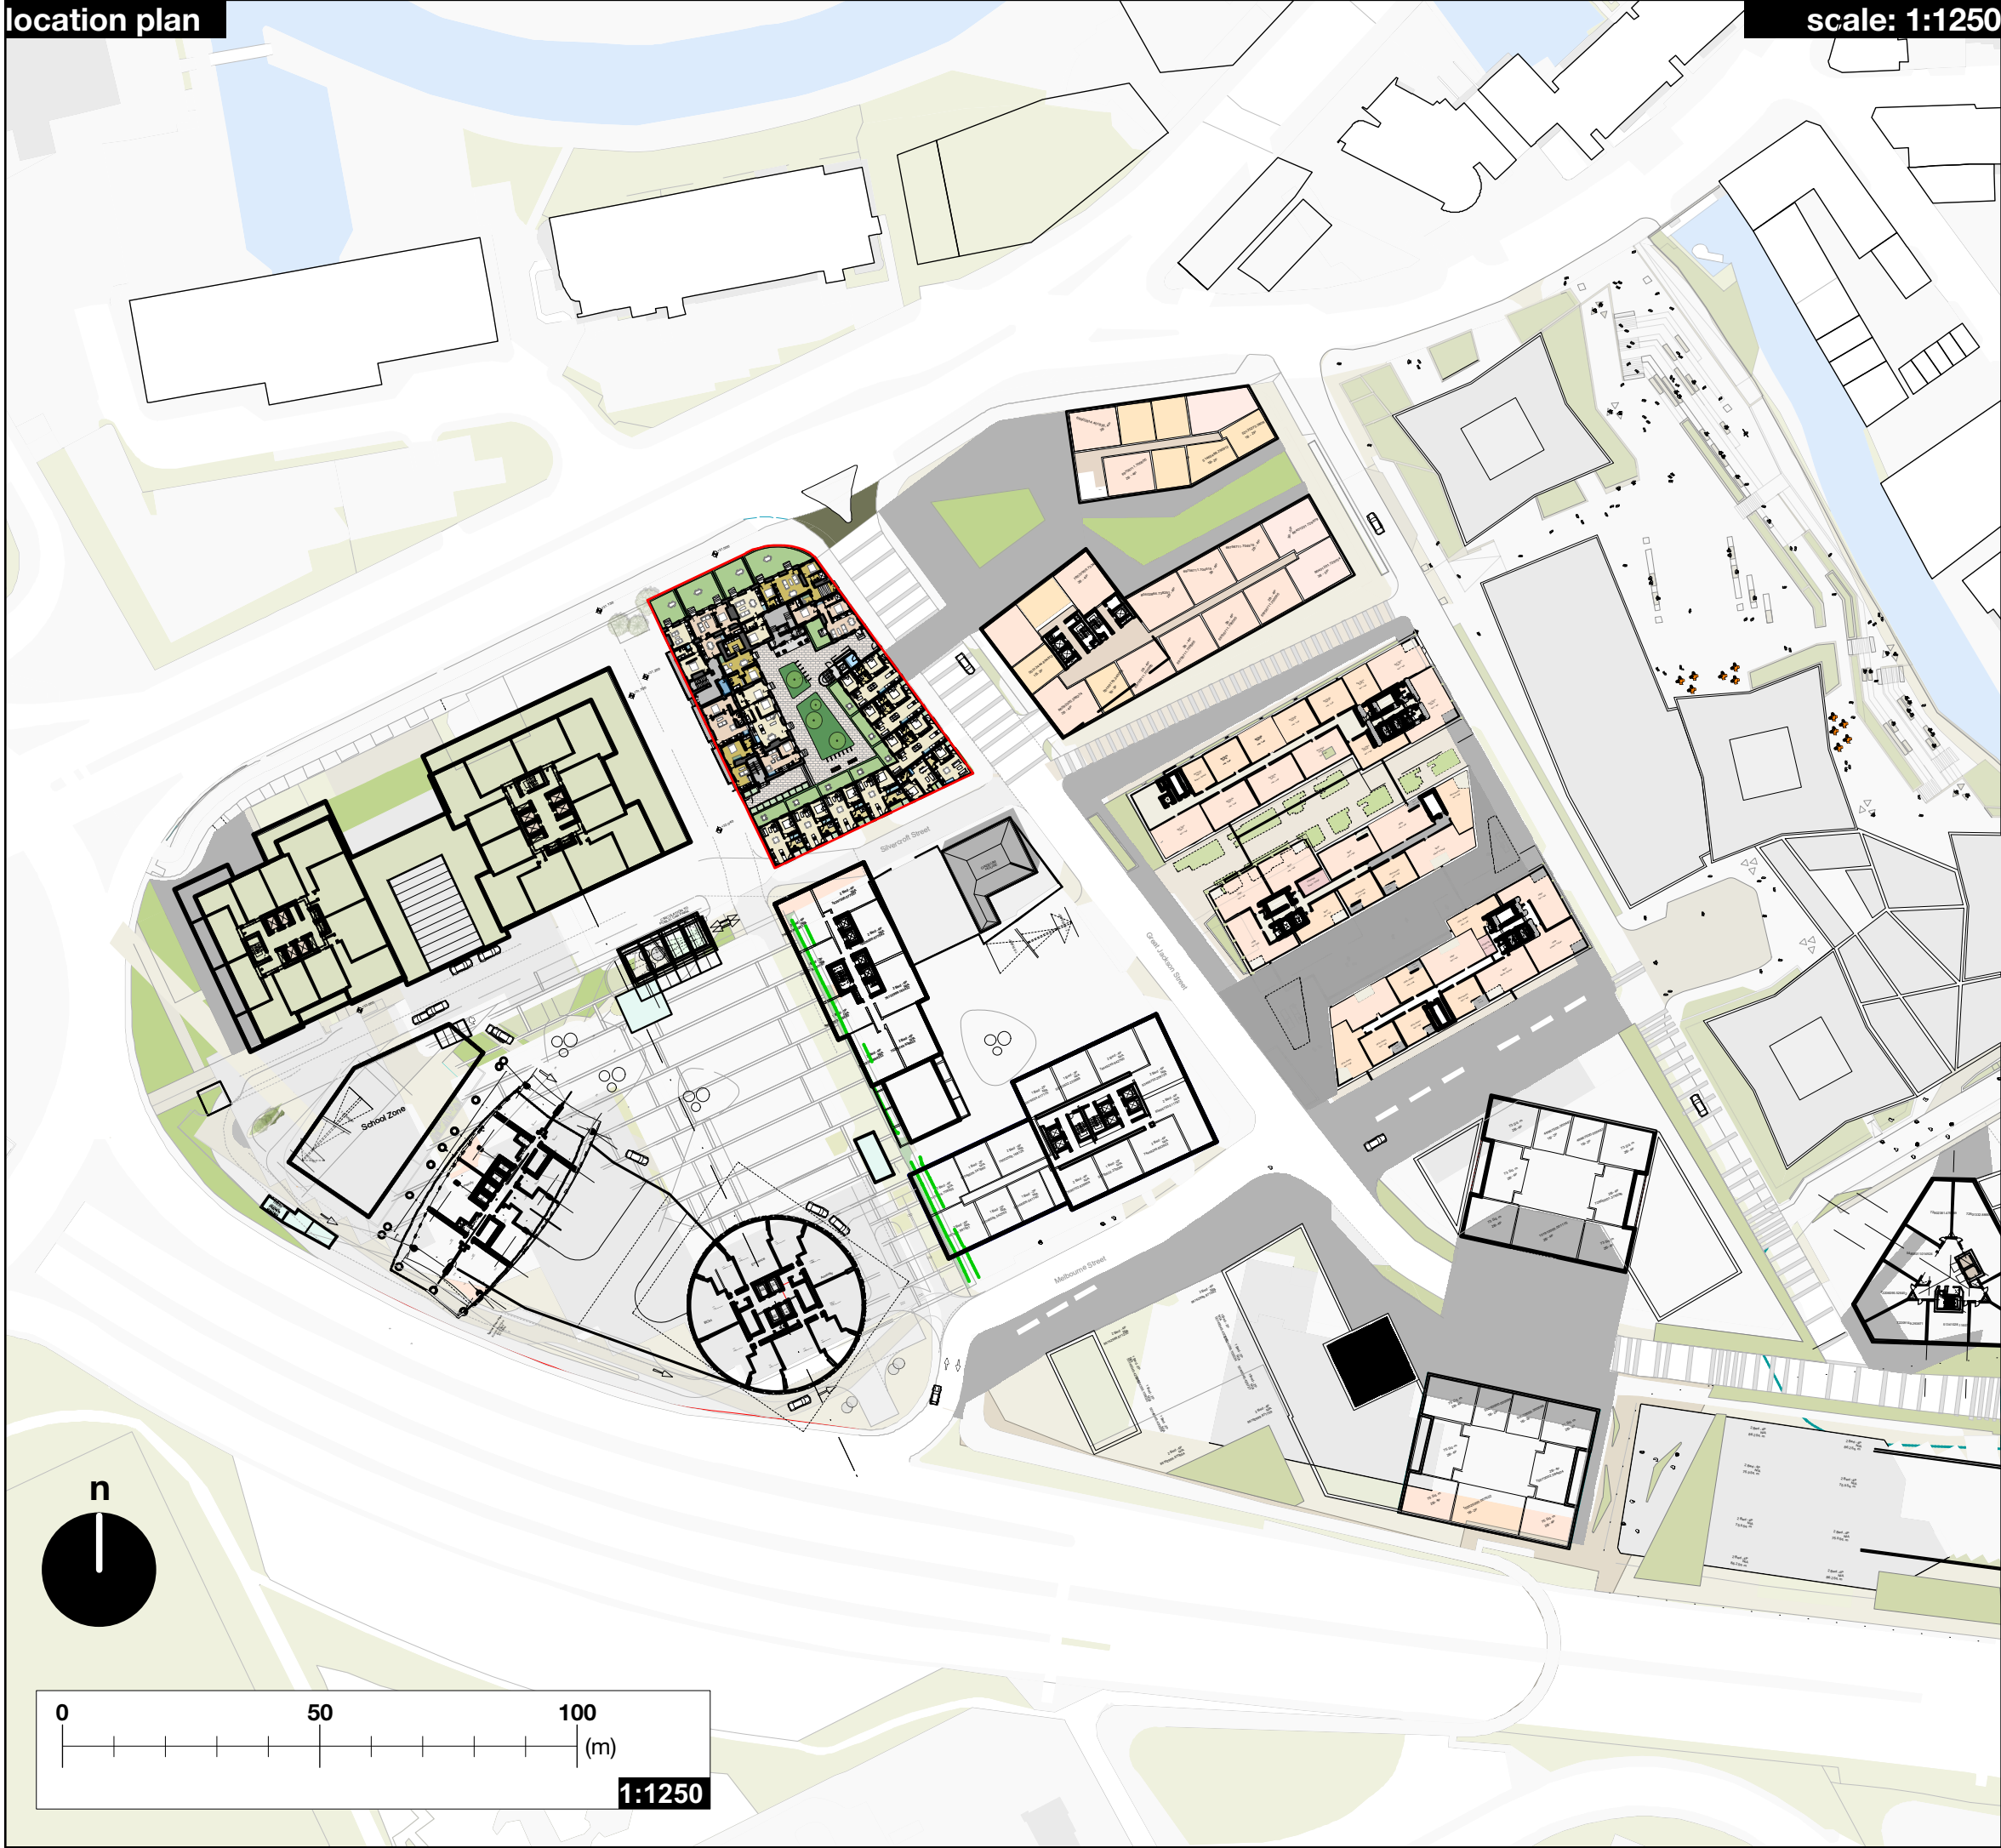

Do not scale from this drawing

All dimensions are to be checked on site prior to commencing works on site. Discrepancy found between information given on this drawing and that given elsewhere or recorded on site shall be notified immediately to the project architect in writing

PLANNING ISSUE

rev. C date 20.06.22 description BIN LAYOUT & LIFT SHAFT UPDATED; M&E ROOMS & STREET FURNITURE ADDED



snook
89 Wood Street
Liverpool
L1 4NU
t: 0151 707 0100

project: **bridgewater house**
dwg no: **100-B**
dwg: **site & location plan**
scale: **1:200 / 1:1250 @ a1**