



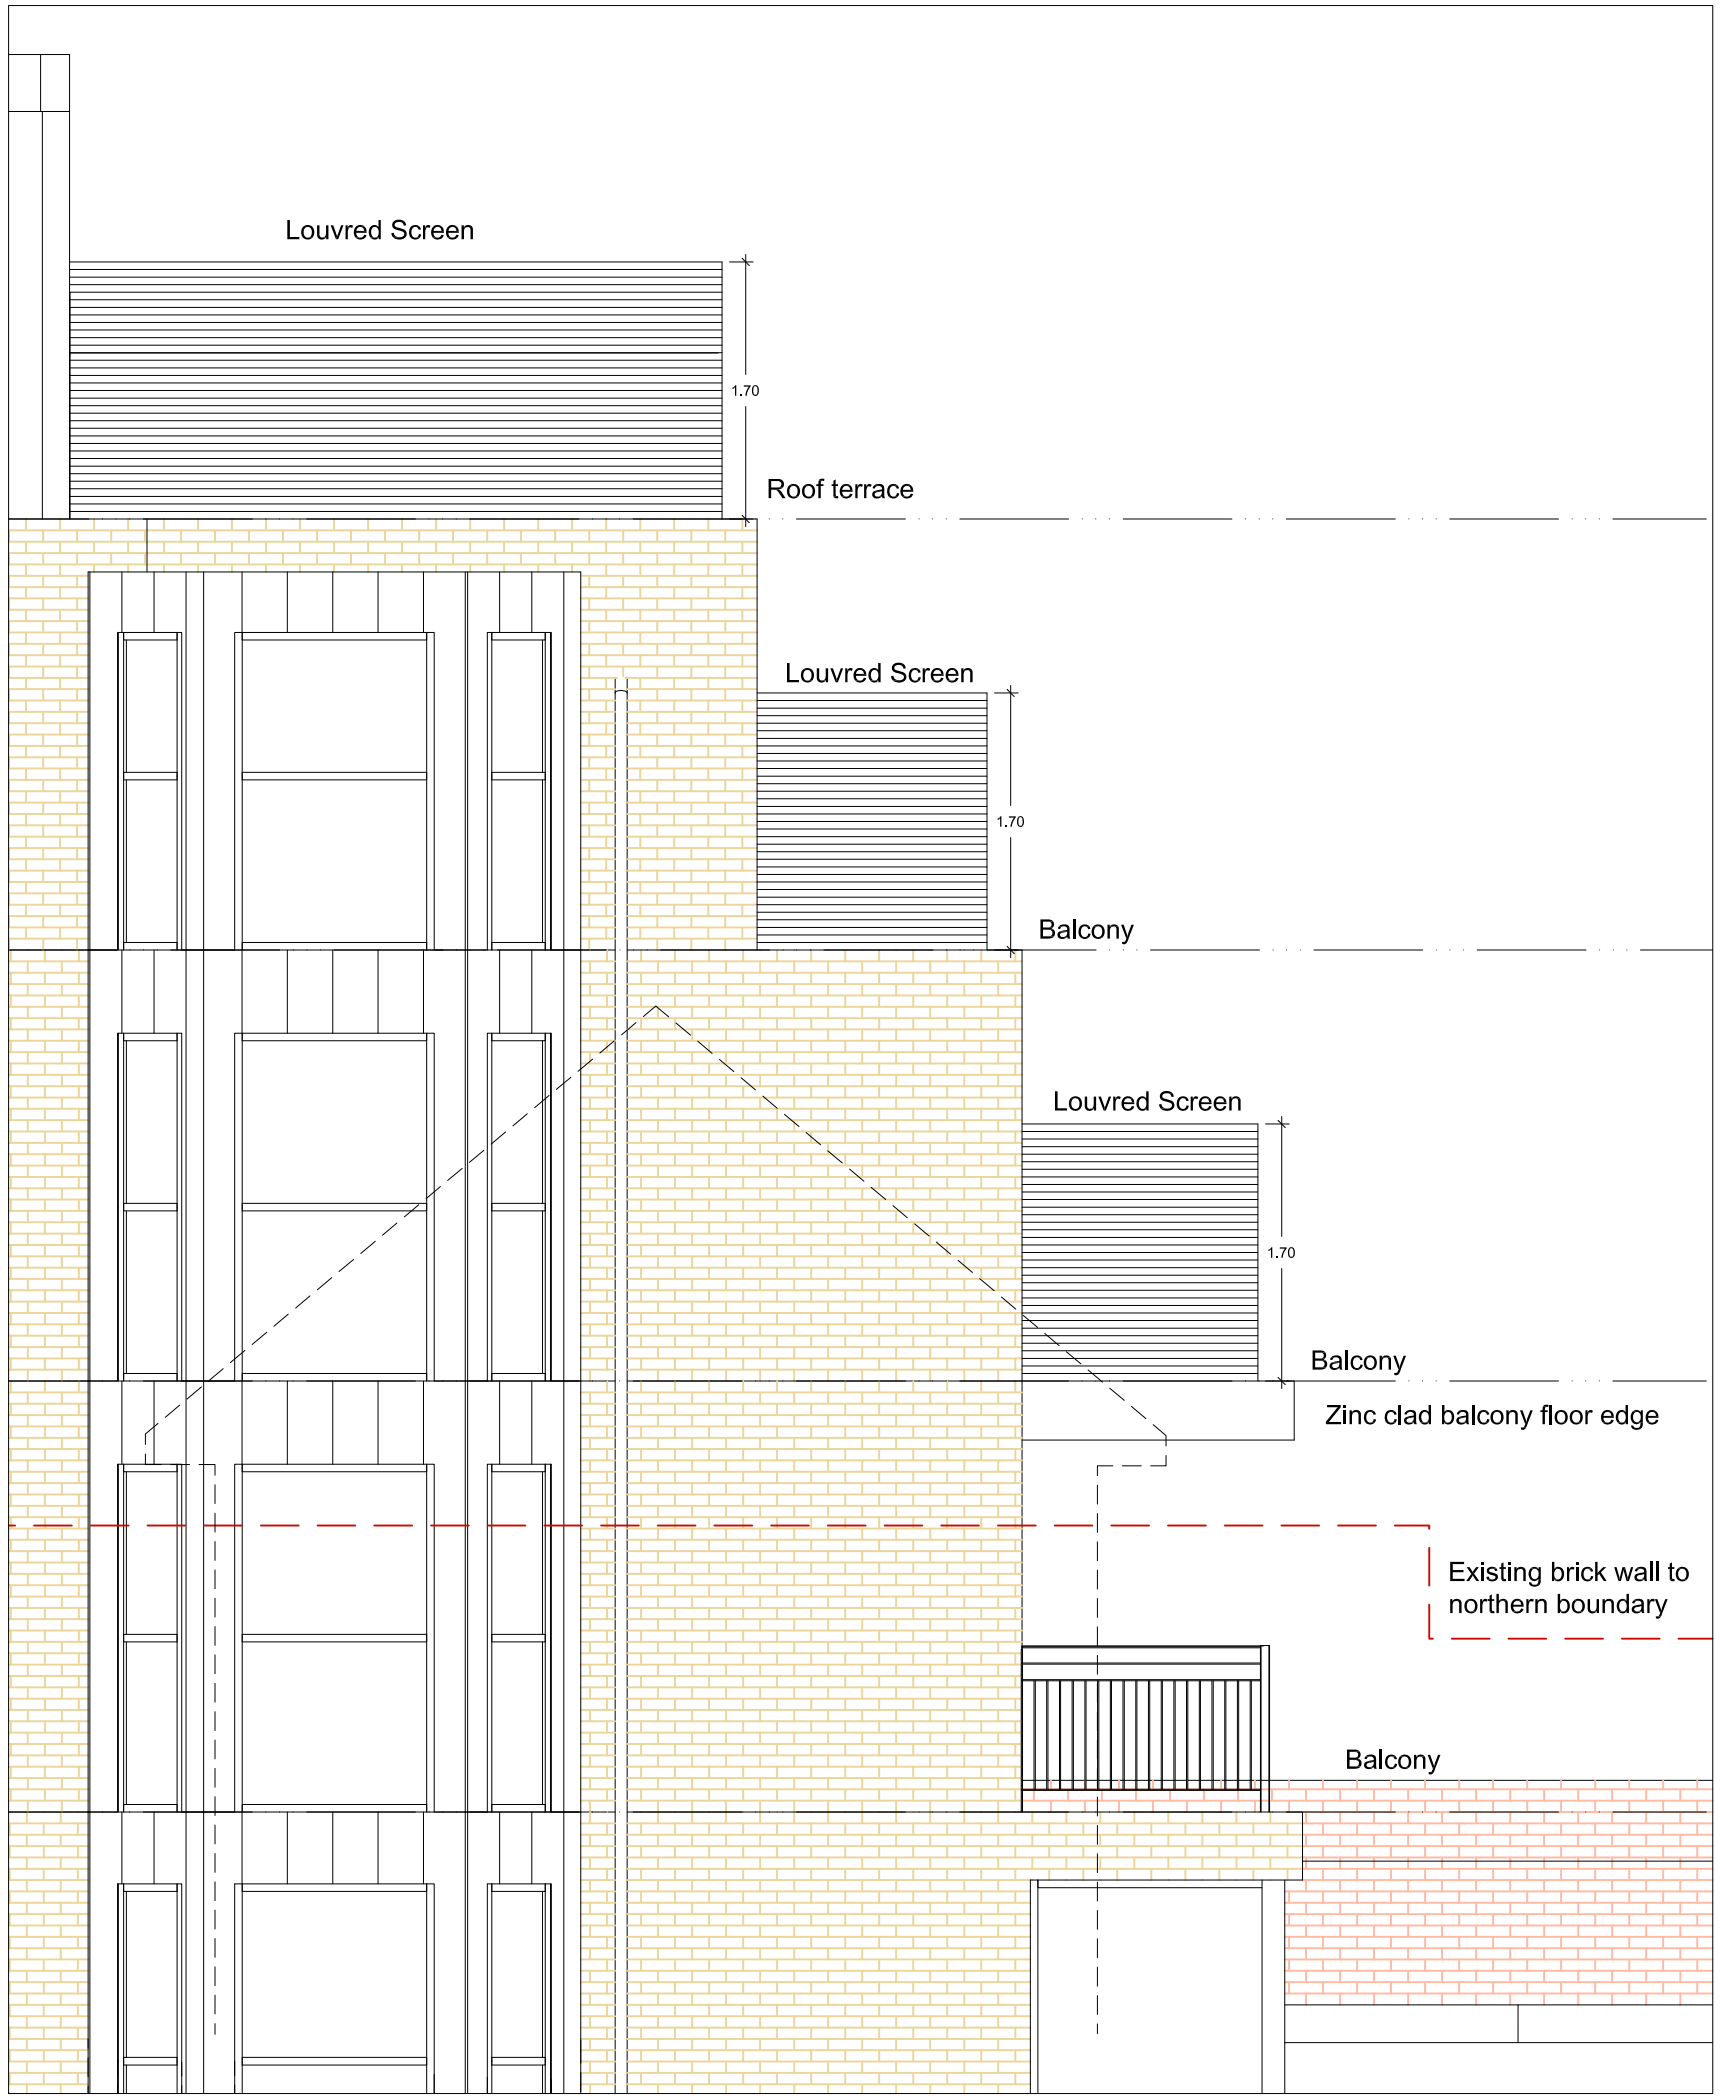

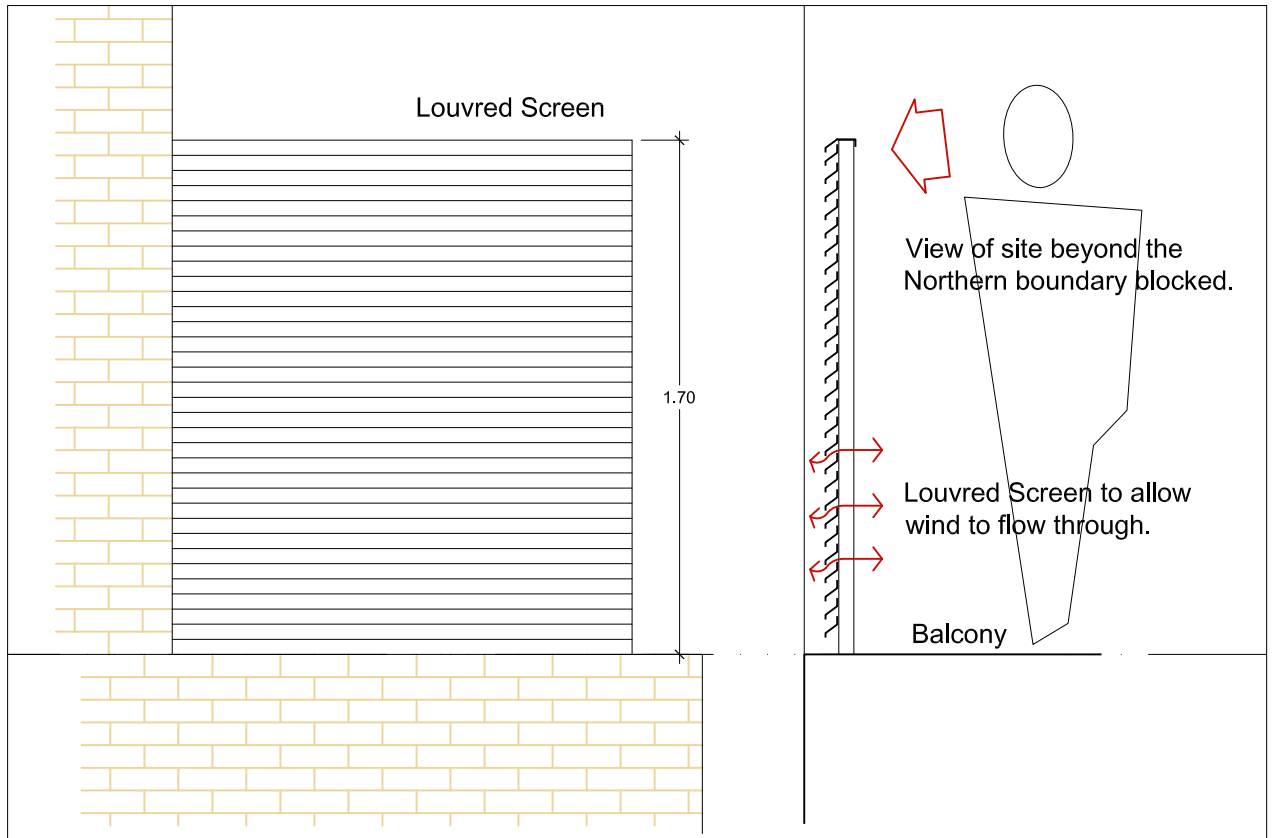

Grey powder coated aluminium louvre panel.

PROJECT
174 Palatine road, Didsbury, Manchester.

SCALE 1 : 50&25 @ A3

DWG No. 152-PL- AD3

CONTRACT NO: 152 | STAGE CODE planning | REV.

CLIENT
Stuart Wall

DRAWING TITLE
Terrace screen details.

ISSUED
14/09/22

sj simon james arq ltd/**architects**
UK: 120 Grosvenor st. All Saints, Manchester, M1 7HL
Spain:Enrique Larreta 1, 4b. Chamartin. Madrid. 29036