



THE BUILDER MUST CHECK THE SITE AND THE APPROVED DRAWINGS BEFORE COMMENCING THE WORKS AND MUST TAKE ANY WORKING MEASUREMENTS AS NECESSARY. ANY DISCREPANCY IN THE DRAWING MUST BE REPORTED TO THE CLIENT .

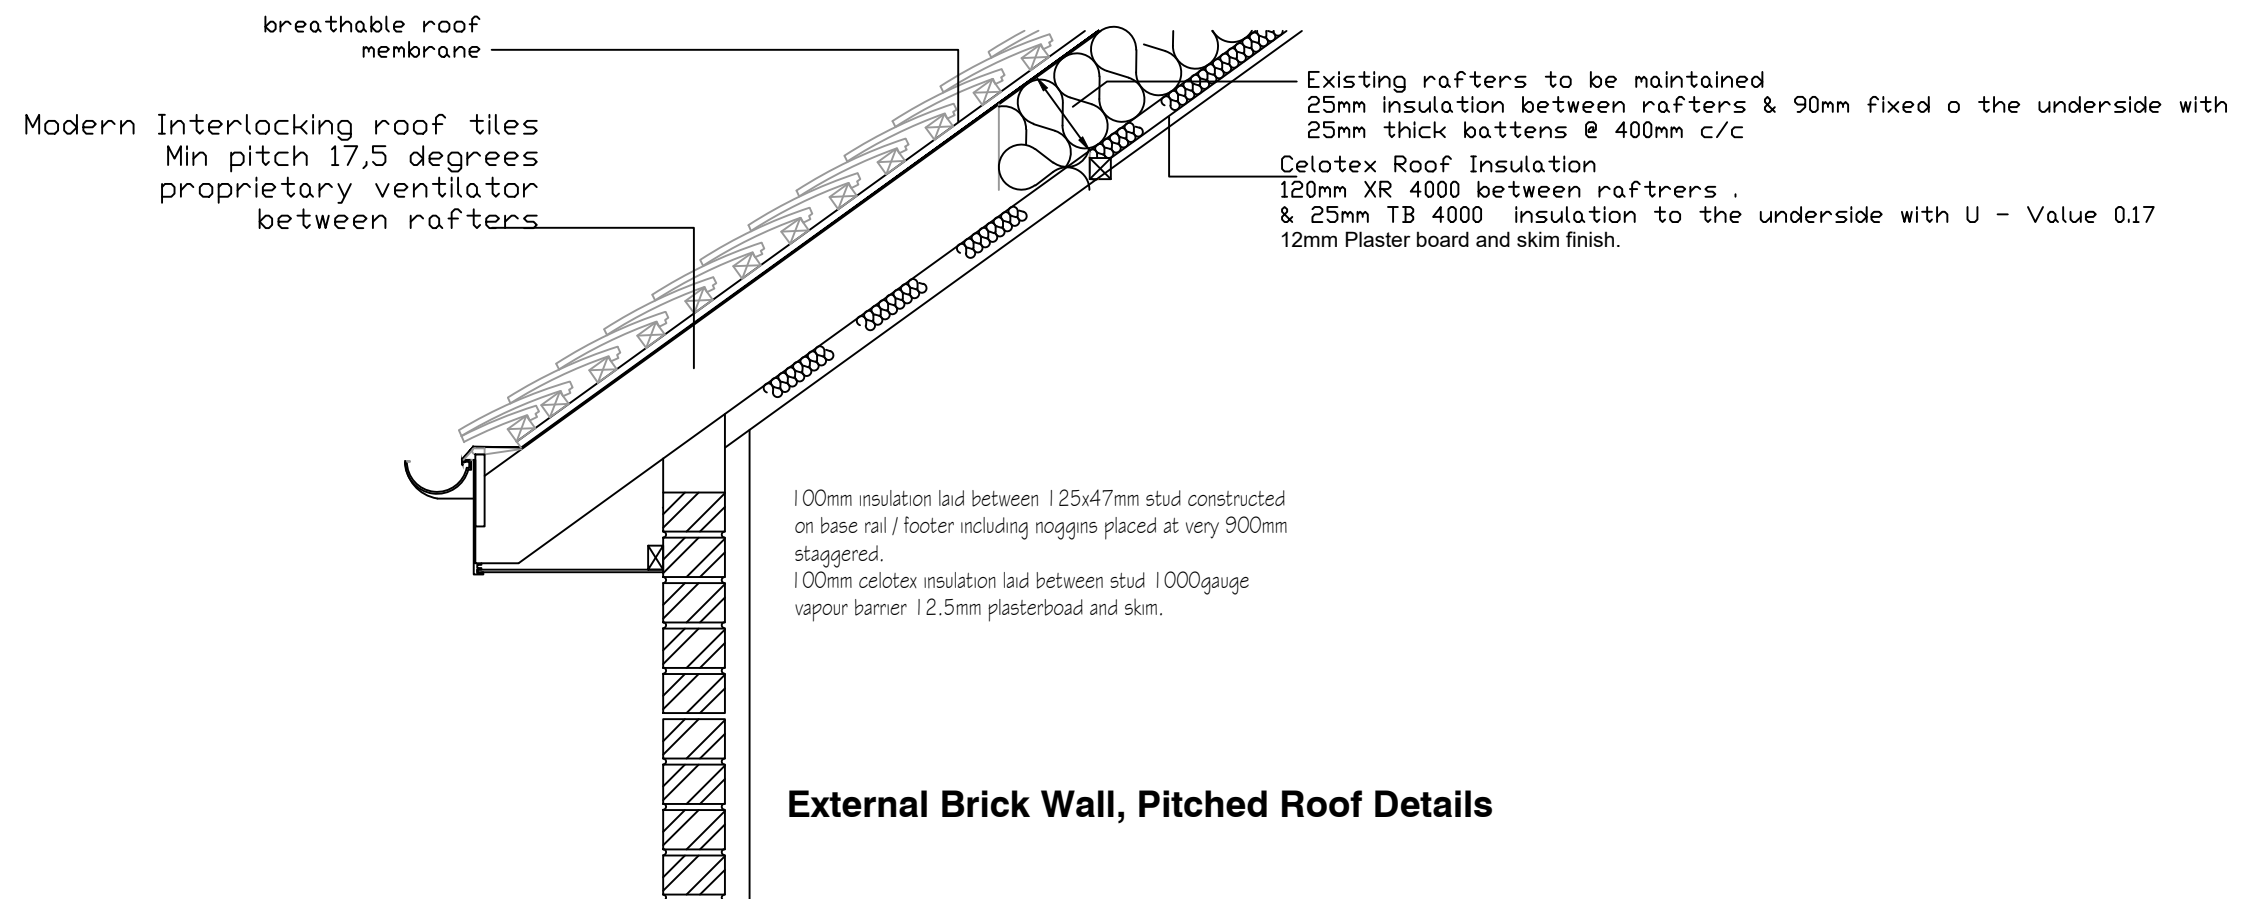

External Brick Wall, Pitched Roof Details

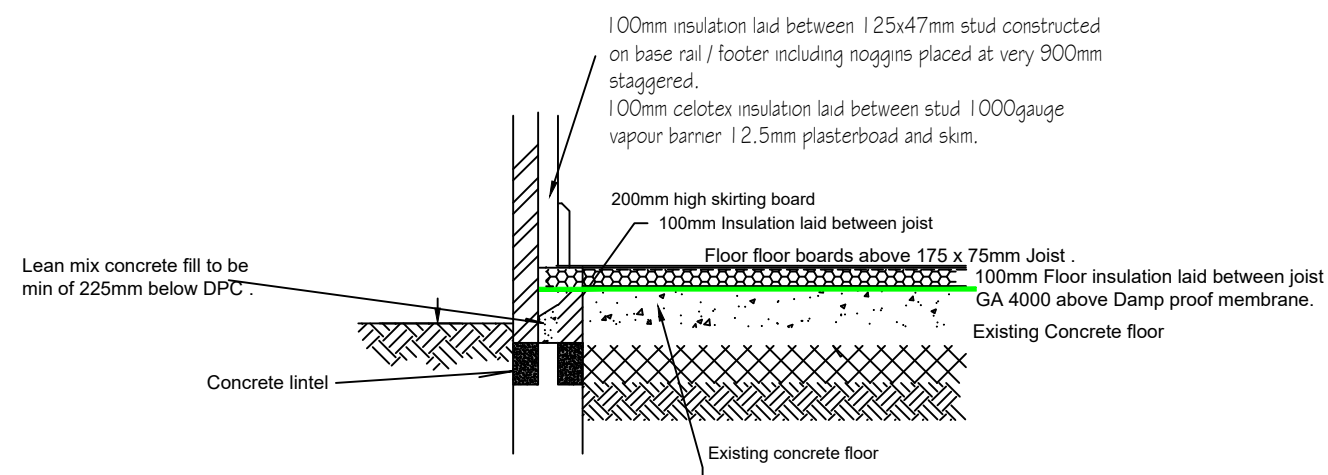

(TYPICAL FOUNDATION TO EXTERNAL WALL)
NTS



H S H

Engineering Design Services
 428 Cheetham Hill Road Cheetham Manchester
 M8 9LE. UK. 0161 7956385, 07940 197 333

project title	Proposed conversion of a garage to create a habitable room.		
client	Mrs Shafaq Mughal		
dwg. title	Existing Plan & Elevations		
dwg.no. 04	sheet no.	scale. 1:100 @ A3	job no.

**23 Ashdown Avenue Higher Blackley
M9 6PR**

drawn by.	checked by.	approved by.	date
TZ		-	March 2022