



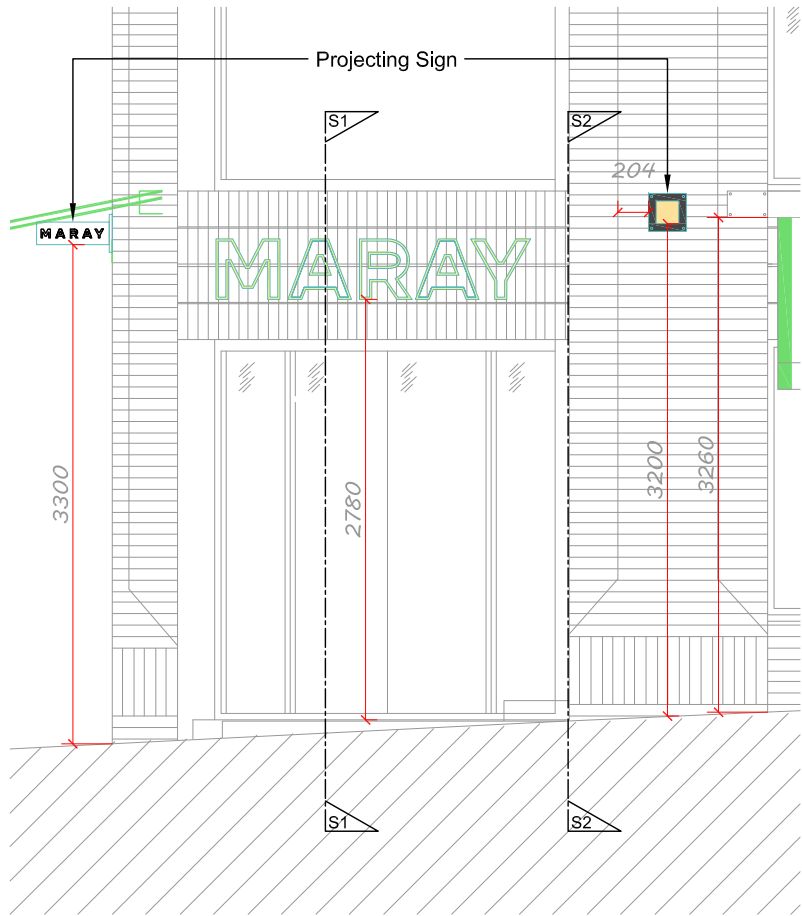


Proposed Brazennose Street Entrance Signage
1:50 @ A3

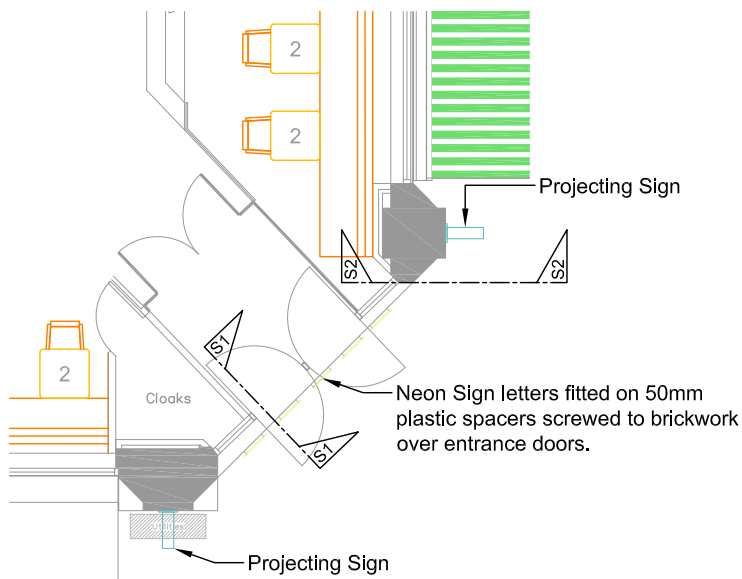

Proposed Plan on Entrance Signage
1:100 @ A3




Image of Installed entrance signage.

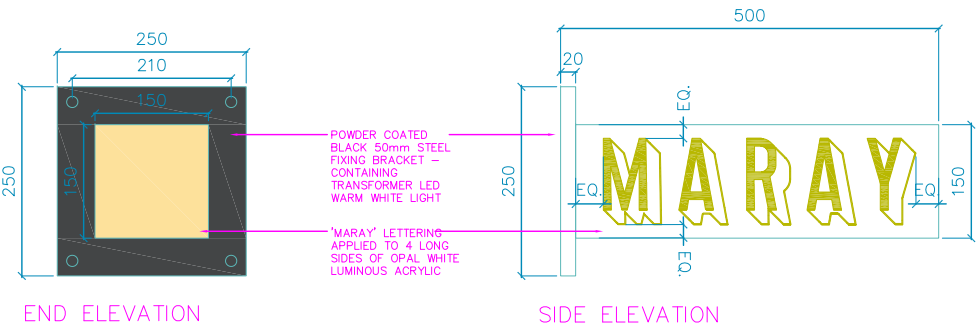


Proposed Projecting Sign Details
1:10 @ A3




Image of Neon Sign fixing Spacers 50mm

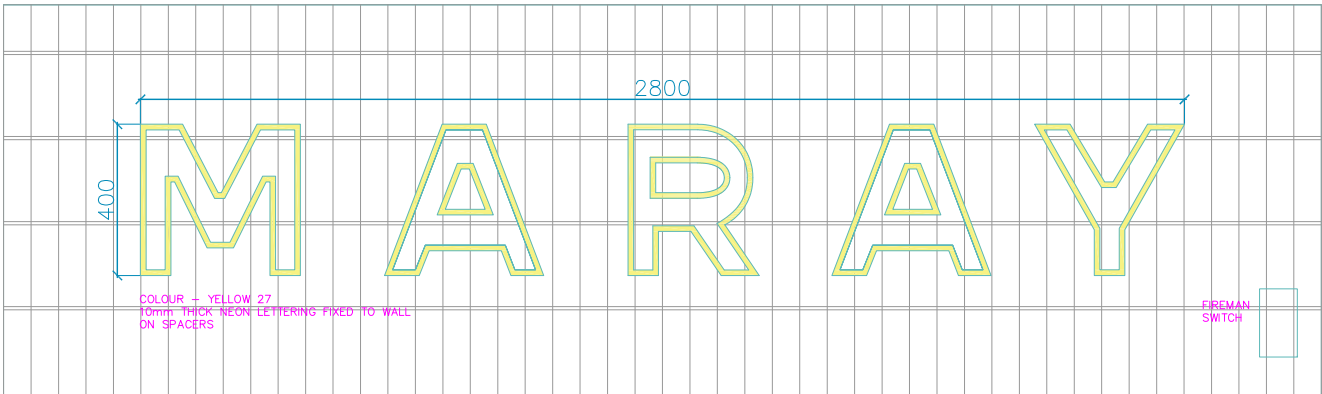

Proposed Neon Sign Details
1:20 @ A3

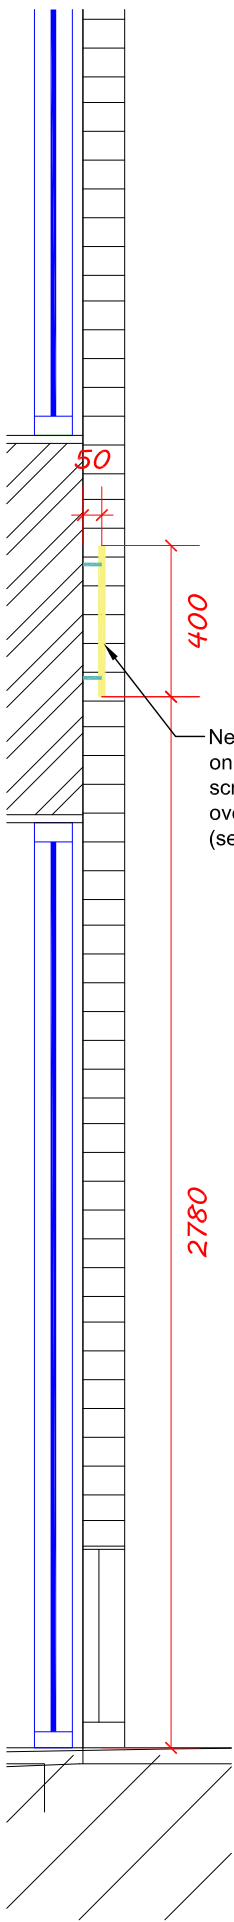

Section S1 - Neon Sign
1:20 @ A3

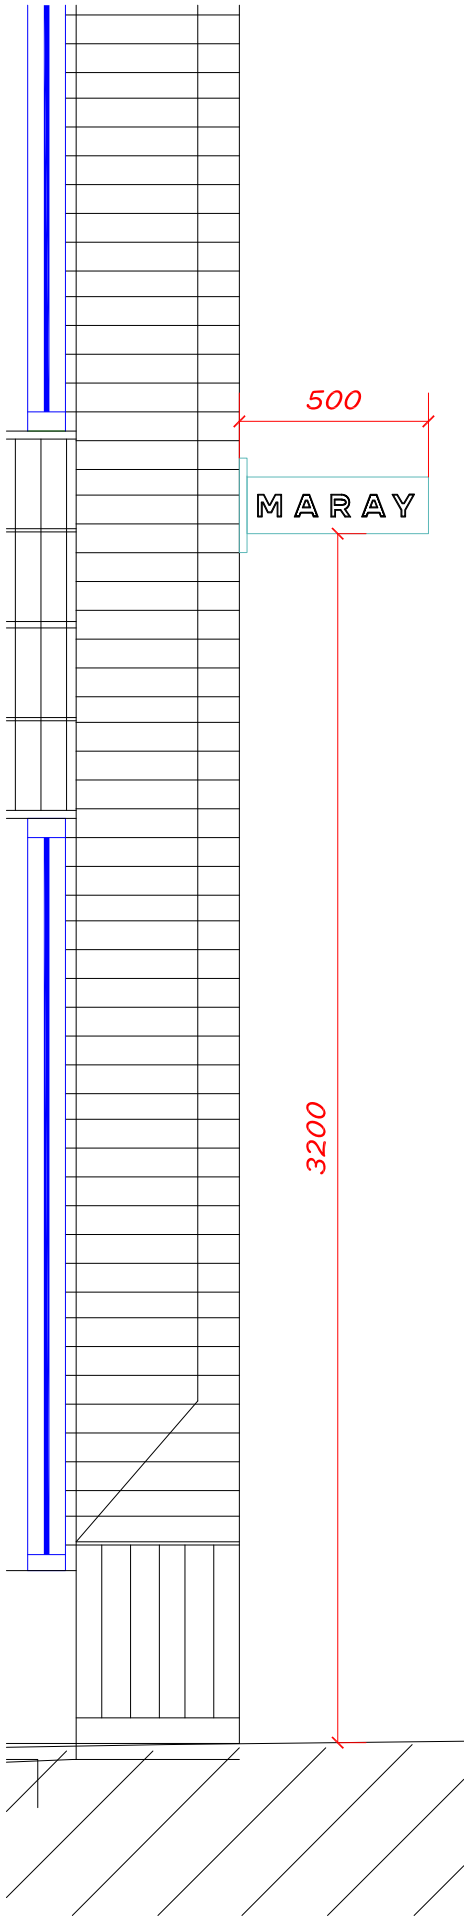

Section S2 - Projecting Sign
1:20 @ A3

This drawing is to be read in conjunction with all relevant drawings.

The main contractor/builder is to interpret the requirements in relationship to the site conditions encountered and as agreed with the Building Control officer.

All dimensions and sizes to be verified on site, any discrepancies to be reported to the client/project manager. These annotations were prepared for planning and/or building control submission only.

This drawing and design is the (© 2020) property of Commercial Kitchen and Bar Consultants and should not be reproduced without written permission.

Rev	Description	By	Date
G	Created proposed external entrance signage details drawing sheet 105b	PB	07.09.22
F	Created canopy fixing detail drawing.	PB	06.08.22
E	Modified projecting sign dimension from 700mm to 500mm, updated specification.	PB	11.07.22
D	Updated visualization image. Added planters to plan and elevations. Modified neon sign background.	PB	07.07.22
C	Modifications elevations as instructed.	PB	06.07.22
B	Modified colour on elevations of indicative neon signage to yellow.	PB	03.07.22
A	For Application	PB	29.06.22
Initial Issue: 29.06.2022			

CLIENT	
Maray Bruntsford Union Manchester	
PROJECT TITLE	
Re-Fit	
DRAWING TITLE	
Proposed External Entrance Signage Details	
Drawn by: PB	Checked by: RH
Date: 29.06.2022	Scale: 1:100@A3



COMMERCIAL KITCHEN & BAR

Manchester. UK.
www.commercialkitchenandbar.com
0161 266 1000 | 07732 096 418

Job Ref.	Drawing No.	Revision
JR	105b	G