


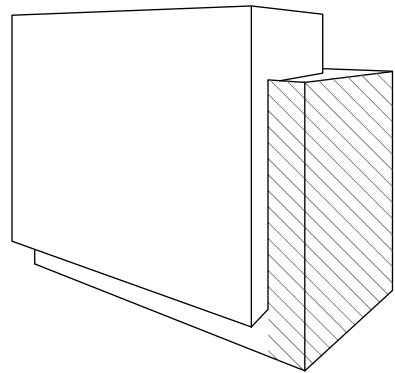


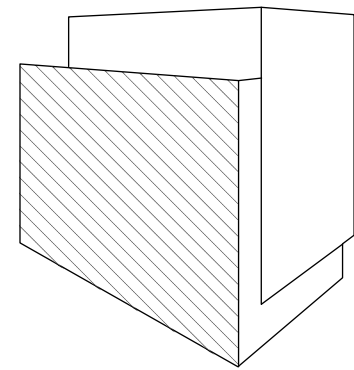

Location Key

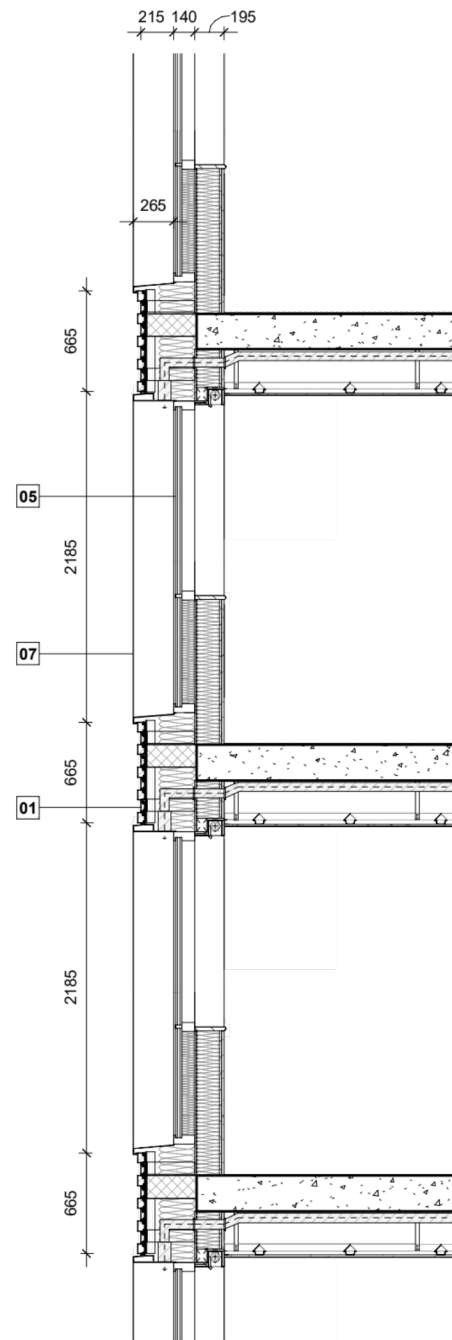


Section - Window
1 : 50

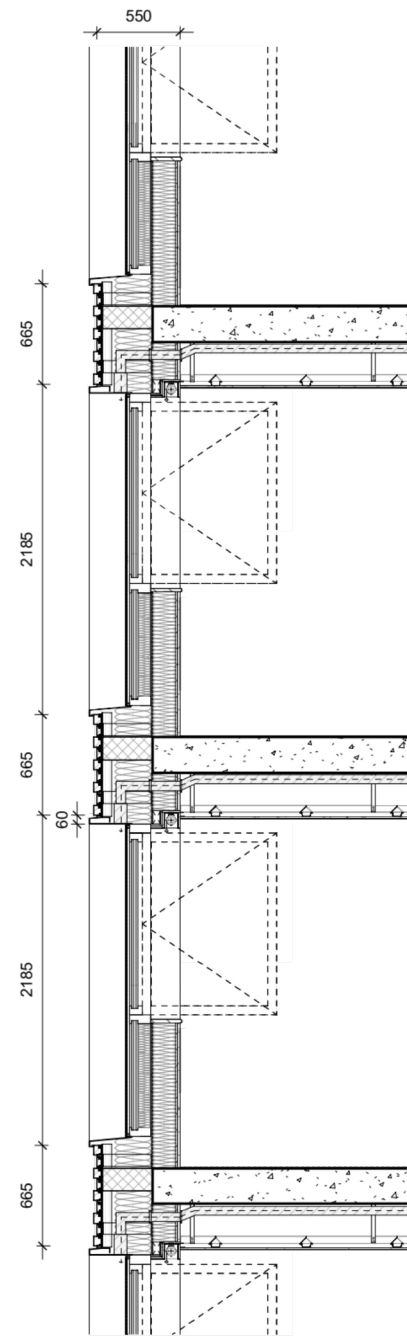

Section - Rapid Vent
1 : 50



Elevation
1 : 50

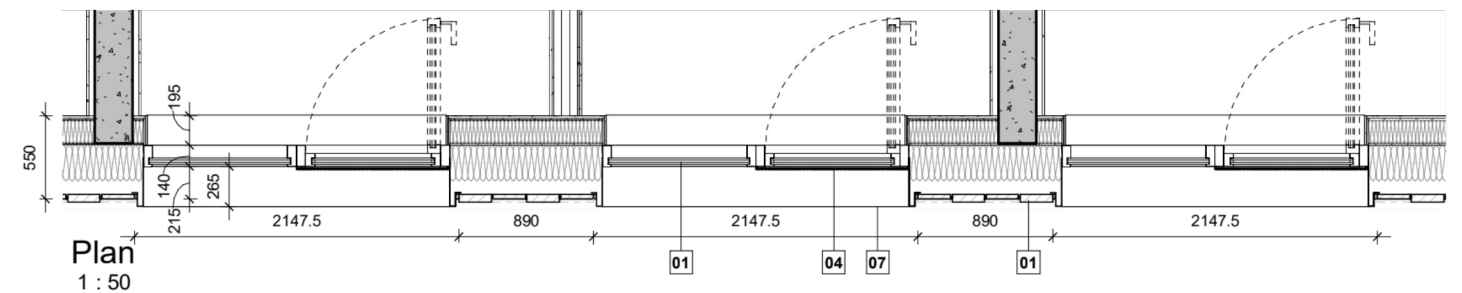

Plan
1 : 50

Material Key


- | | | | | |
|---|--|--|---|---|
| 01 Facing brick
Articulated/ Projecting Bond Pattern. | 03 Facing brick
With Brick Reveals to Openings (incl. head). | 05 Aluminium Window System
Dark Bronze Metallic Finished Aluminium Frames with Clear Double Glazed Units. (For locations of Full Height Opaque glazing please refer to GA Plans) | 07 Reveal Lining
Dark Bronze Metallic Finished Aluminium. | 09 Louvres
Dark Bronze Metallic Finished Aluminium. |
| 02 Metal Handrail
Silver Metallic Finished Aluminium. | 04 Perforated 'purge vent' panel
Dark Bronze Metallic Finished Aluminium with Opening Light Behind. (For locations of dummy panels please refer to GA Plans) | 06 Aluminium Curtain Wall System
Dark Bronze Metallic Finished Aluminium Frames with Clear Double Glazed Units. | 08 Louvred Door System
Dark Bronze Metallic Finished Aluminium. | 10 Soffit
Dark Bronze Metallic Finished Aluminium. |

This drawing is copyright
Do not scale off dimensions.

All dimensions to be checked
on site by contractor.

Contractor to report any
dimensional
discrepancies, errors or
omissions prior to
commencing on site.

Keyplan

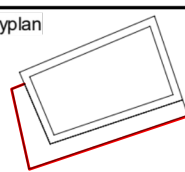

NORTH



Rev	Date	Description
00	2021-05-07	Planning Application
01	16-05-2022	Planning Application - Update
02	16-08-2022	Planning Application - August 2022 Update
03	18-08-2023	Planning Application - August 2023 Update

Project Title
**Gamecock
Booth Street West,
Manchester**

Status
For Planning Approval

Drawing Title
**Facade Details - Typical Lower Volume
Typical Bay Study 02**

Job No 10224	Scale 1 : 50 @ A3
SHP Drawing Code 10224-Z0-A-B5D8-G251-DE-XX-001	Revision 03

simpsonhaugh

Manchester
+44 (0)161 835 2345

London
+44 (0)20 7549 4000