
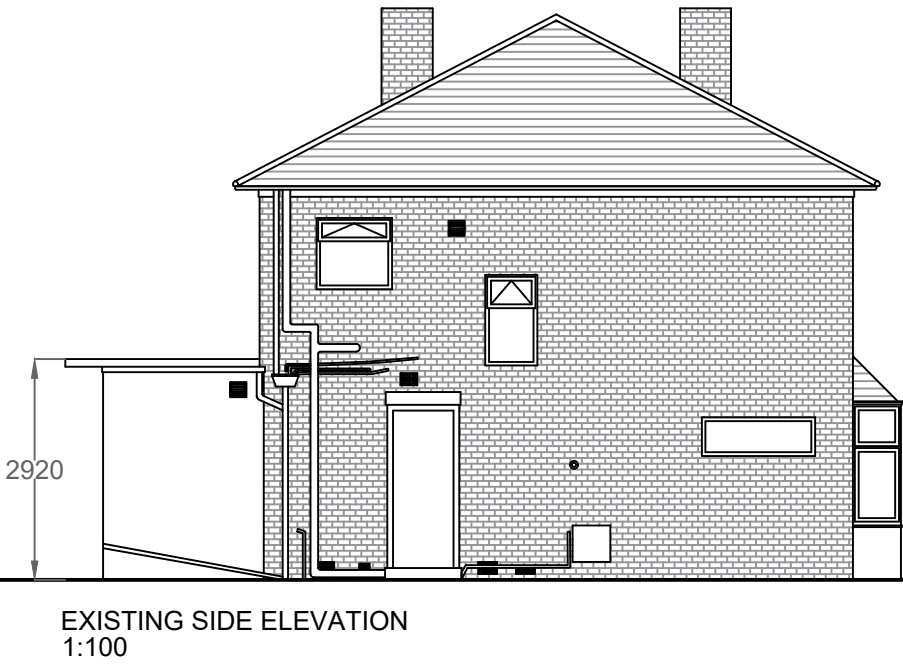
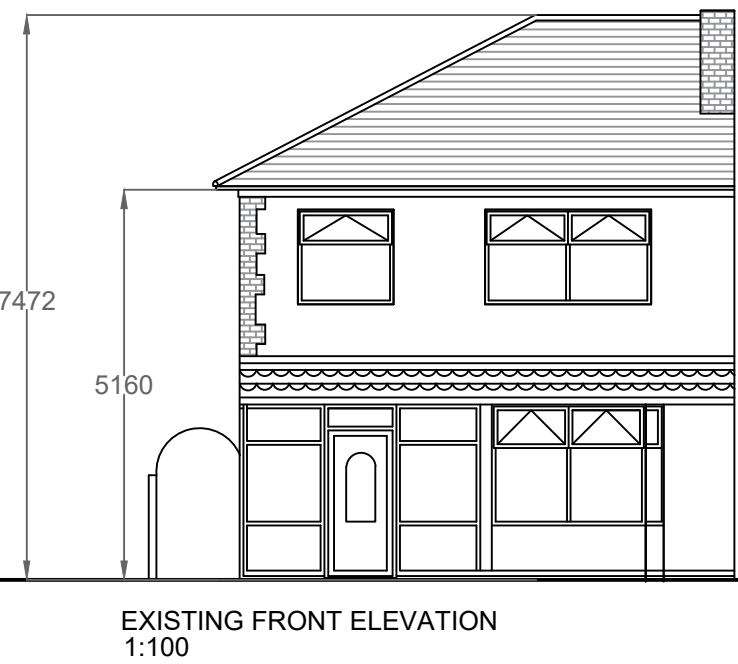
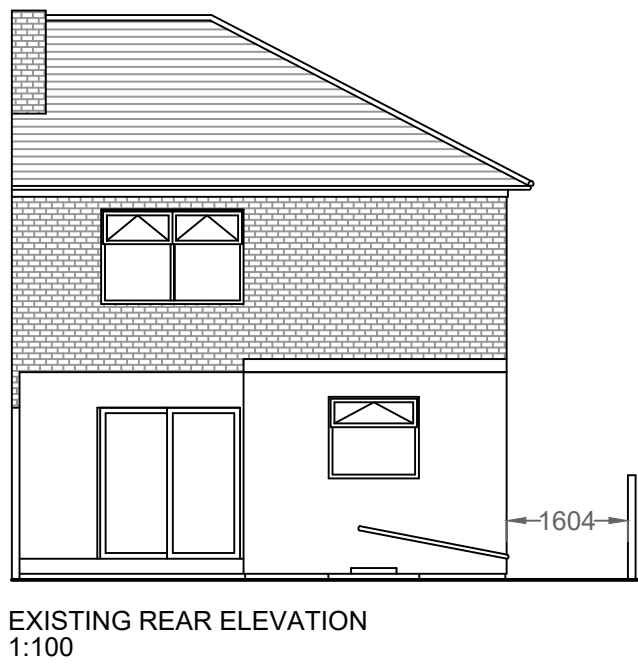
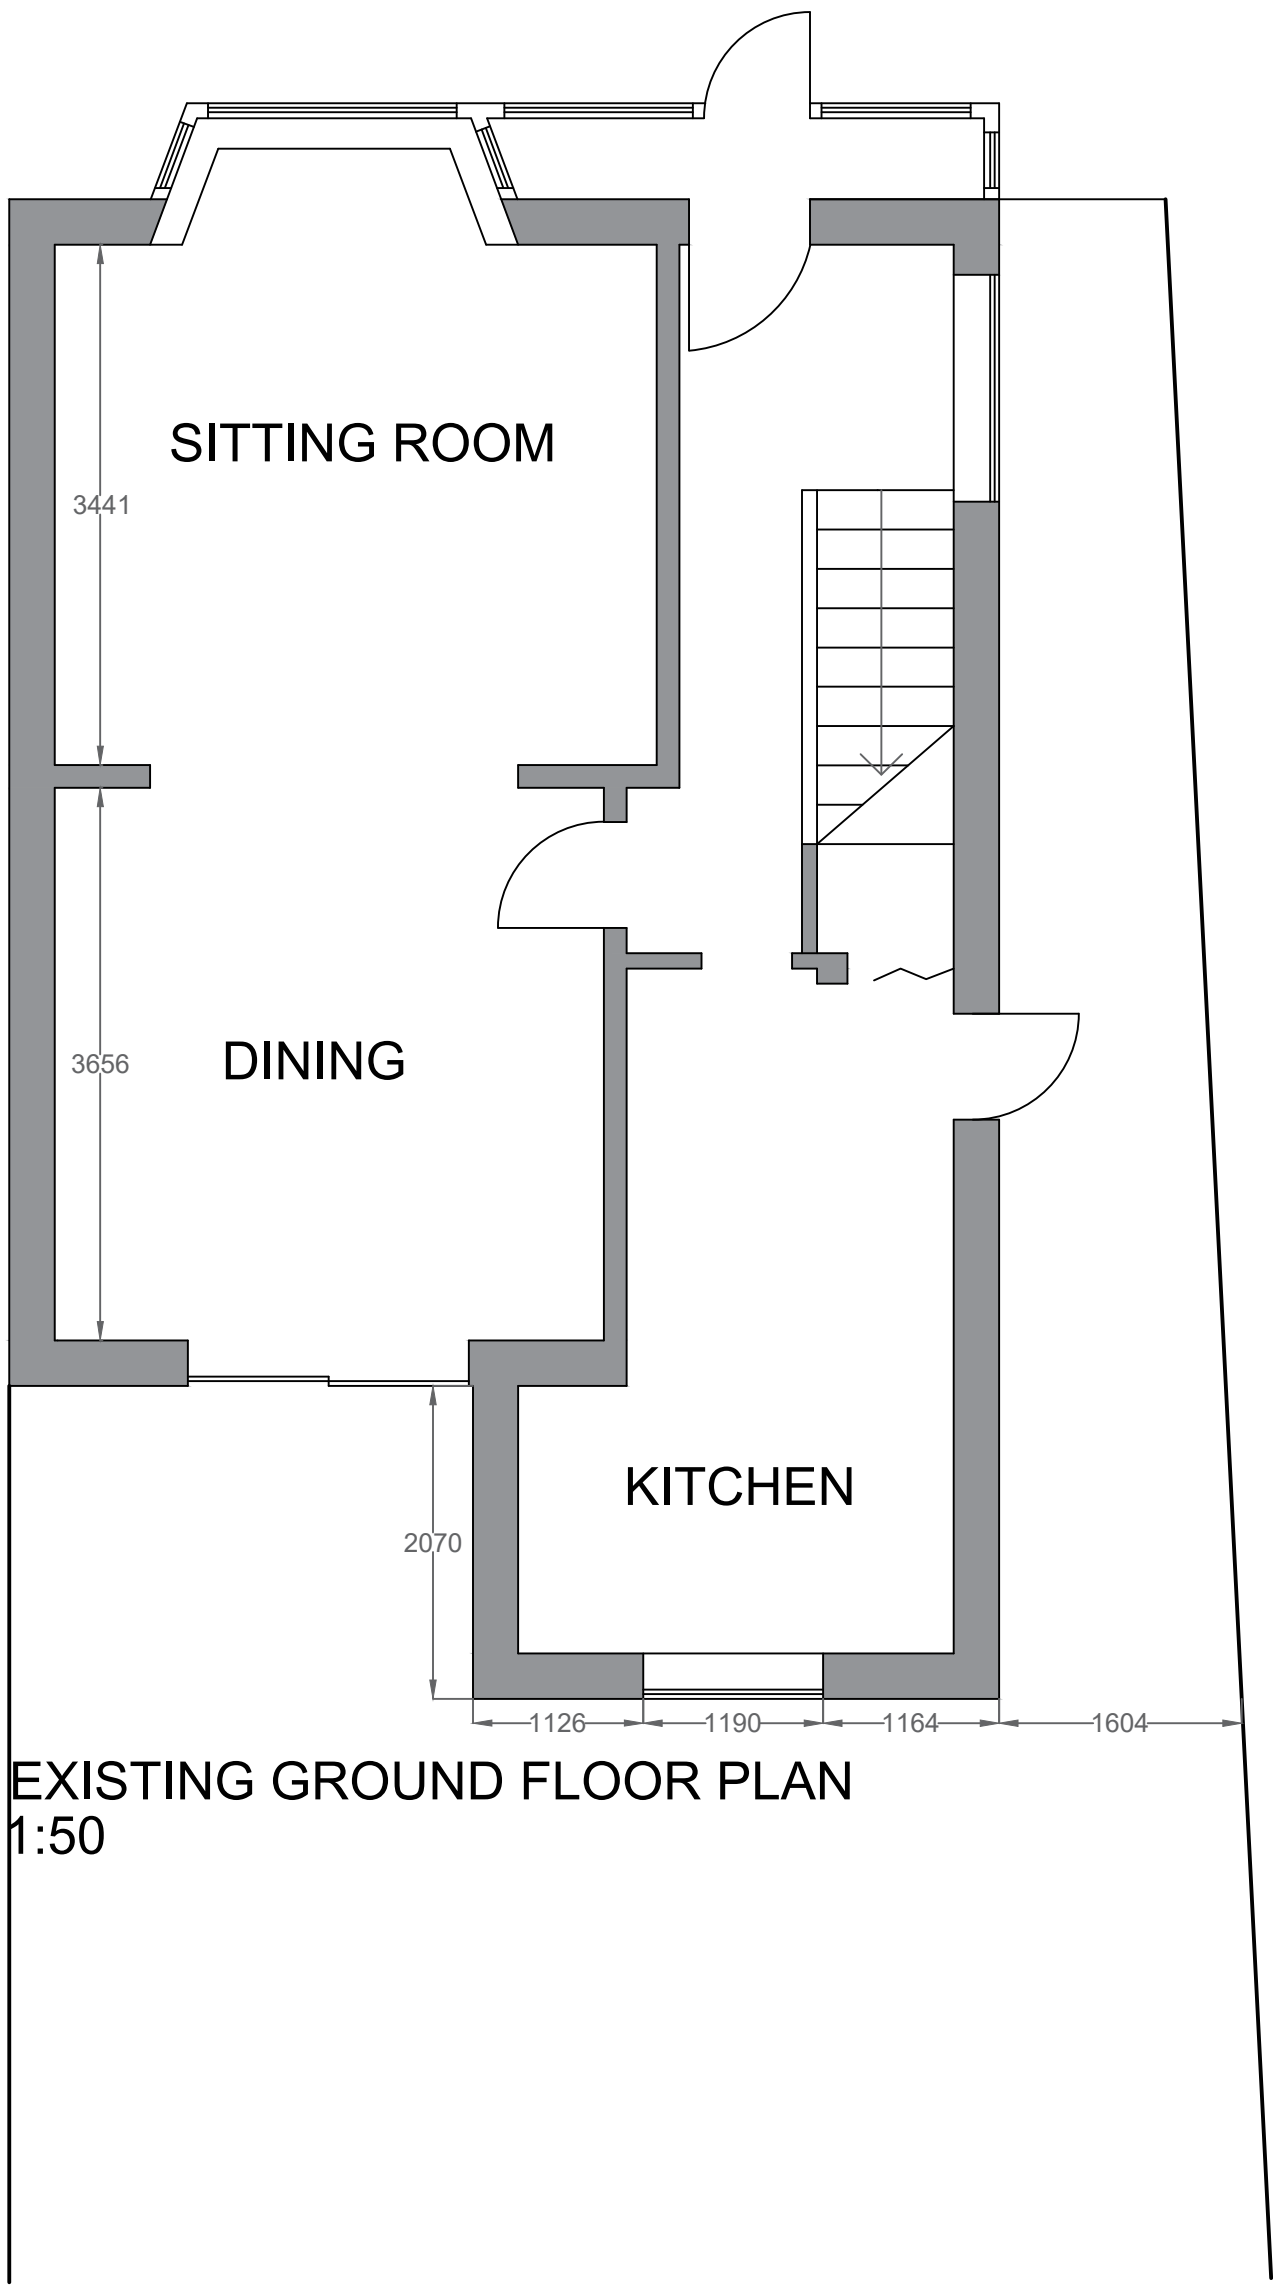


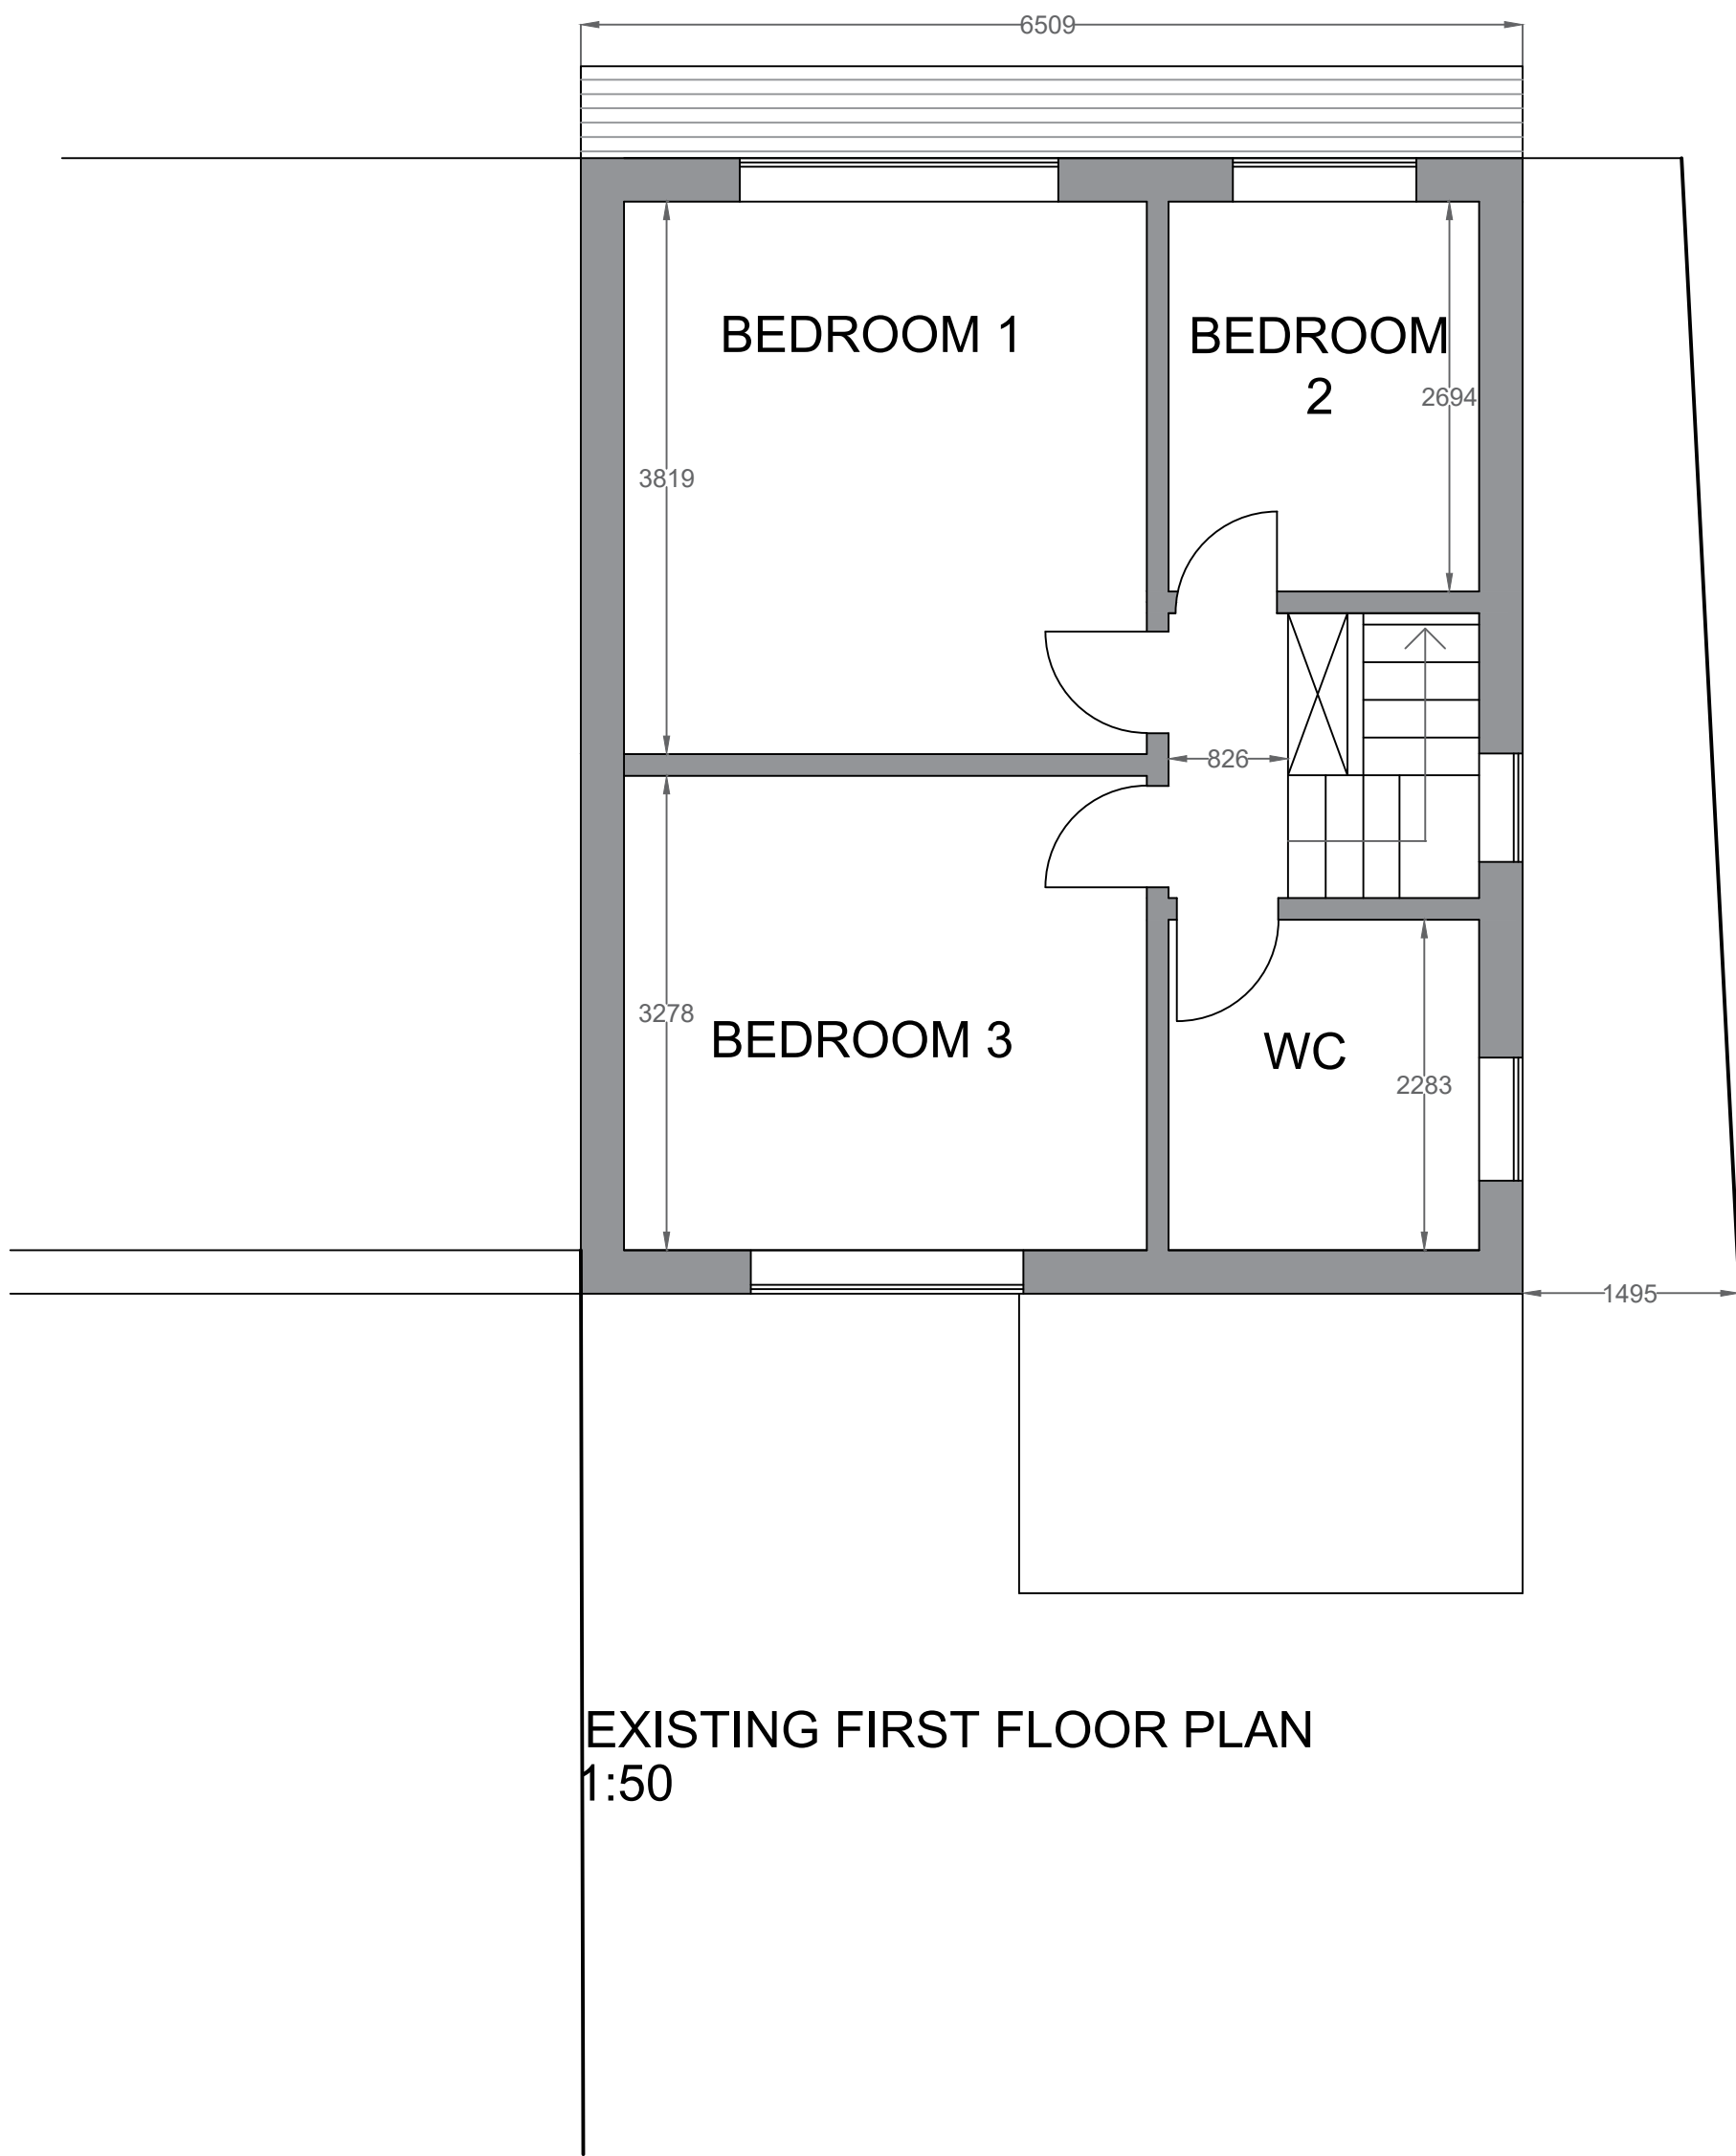

Title
24 KENWOOD AVENUE, BURNAGE
MANCHESTER M19 1EJ
PART TWO STORY SIDE& REAR EXTENSION
PART REAR SINGLE STOREY EXTENSION
EXISTING PLANS & ELEVATIONS

Scale	Drawn TMA	Checked	Cad ID
1:50, 1:100	Date 9/9/2021	-	-

DRAWING No.	KenwoodAV/001	Revision
		-