



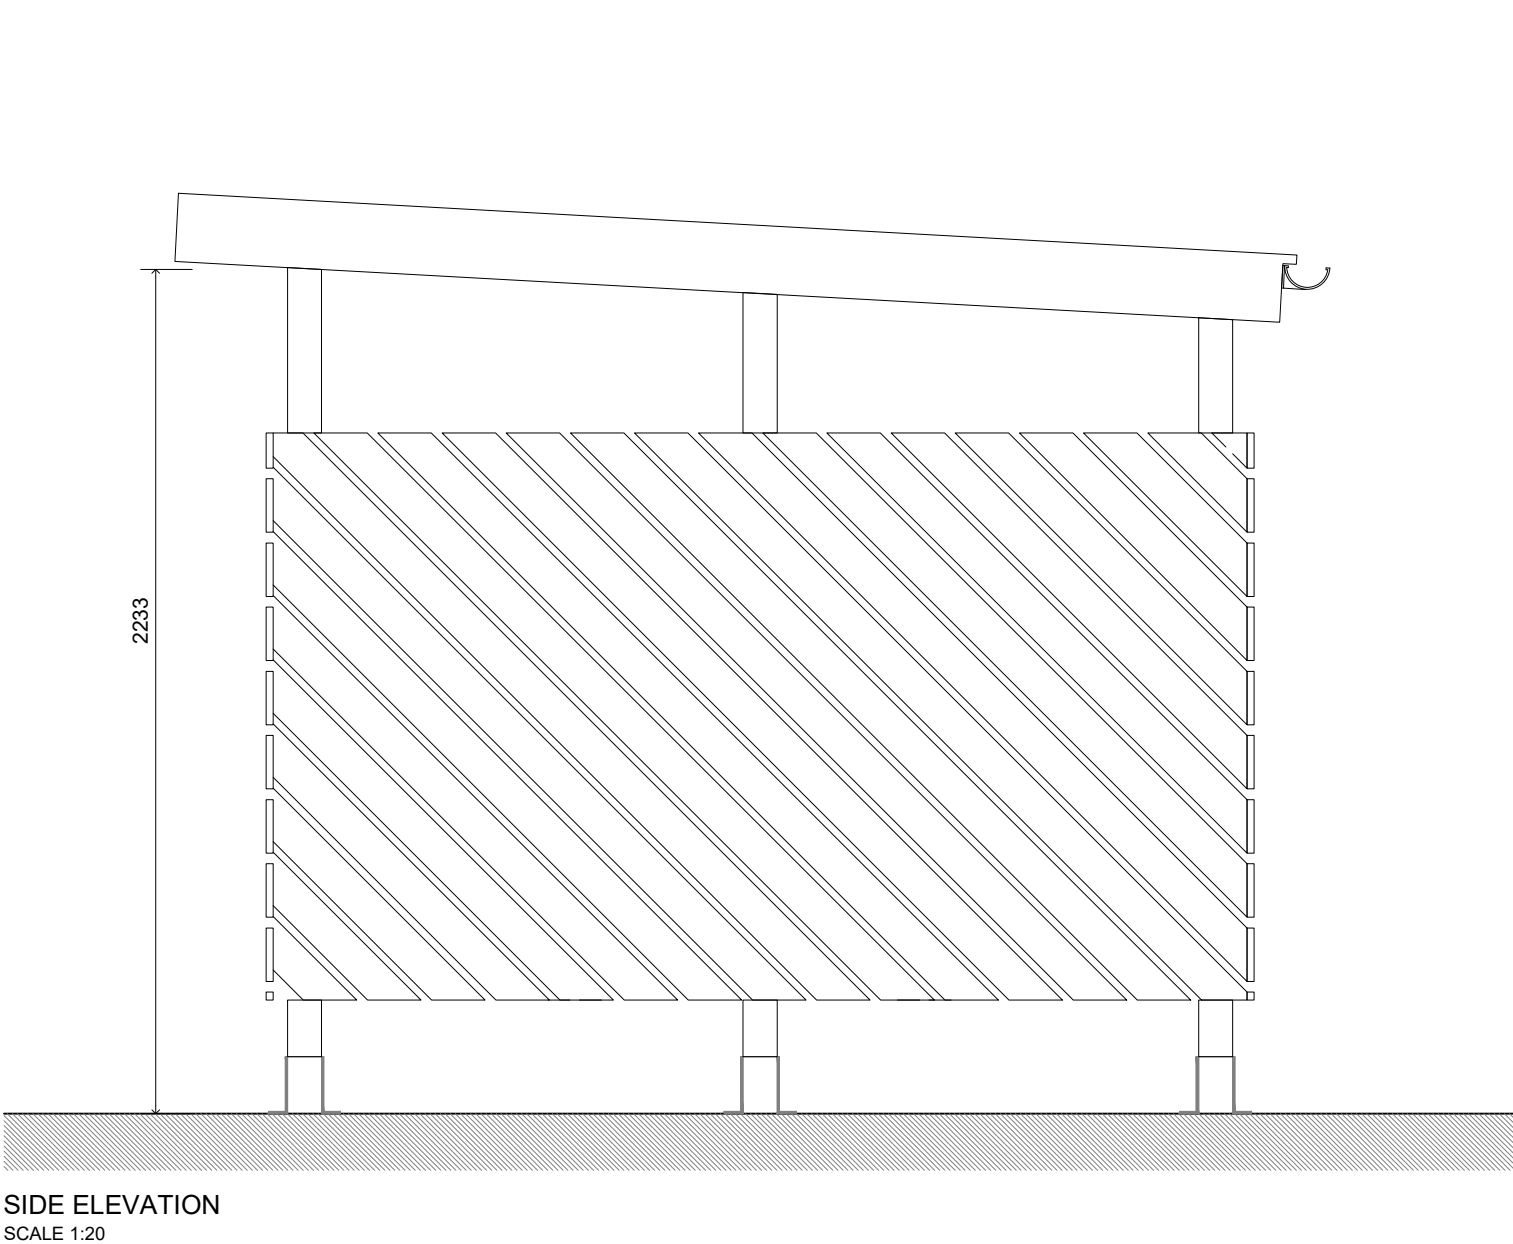

PROPOSED LOCK TO GATES

PLEASE BE ADVISED FOR SECURITY **ALL** DOORS ARE TO BE SECURELY LOCKED AT ALL TIMES WITH A CODED LOCK OR EQUAL APPROVED

Rev	Date	By	Description	Chkd
*	*	*	*	

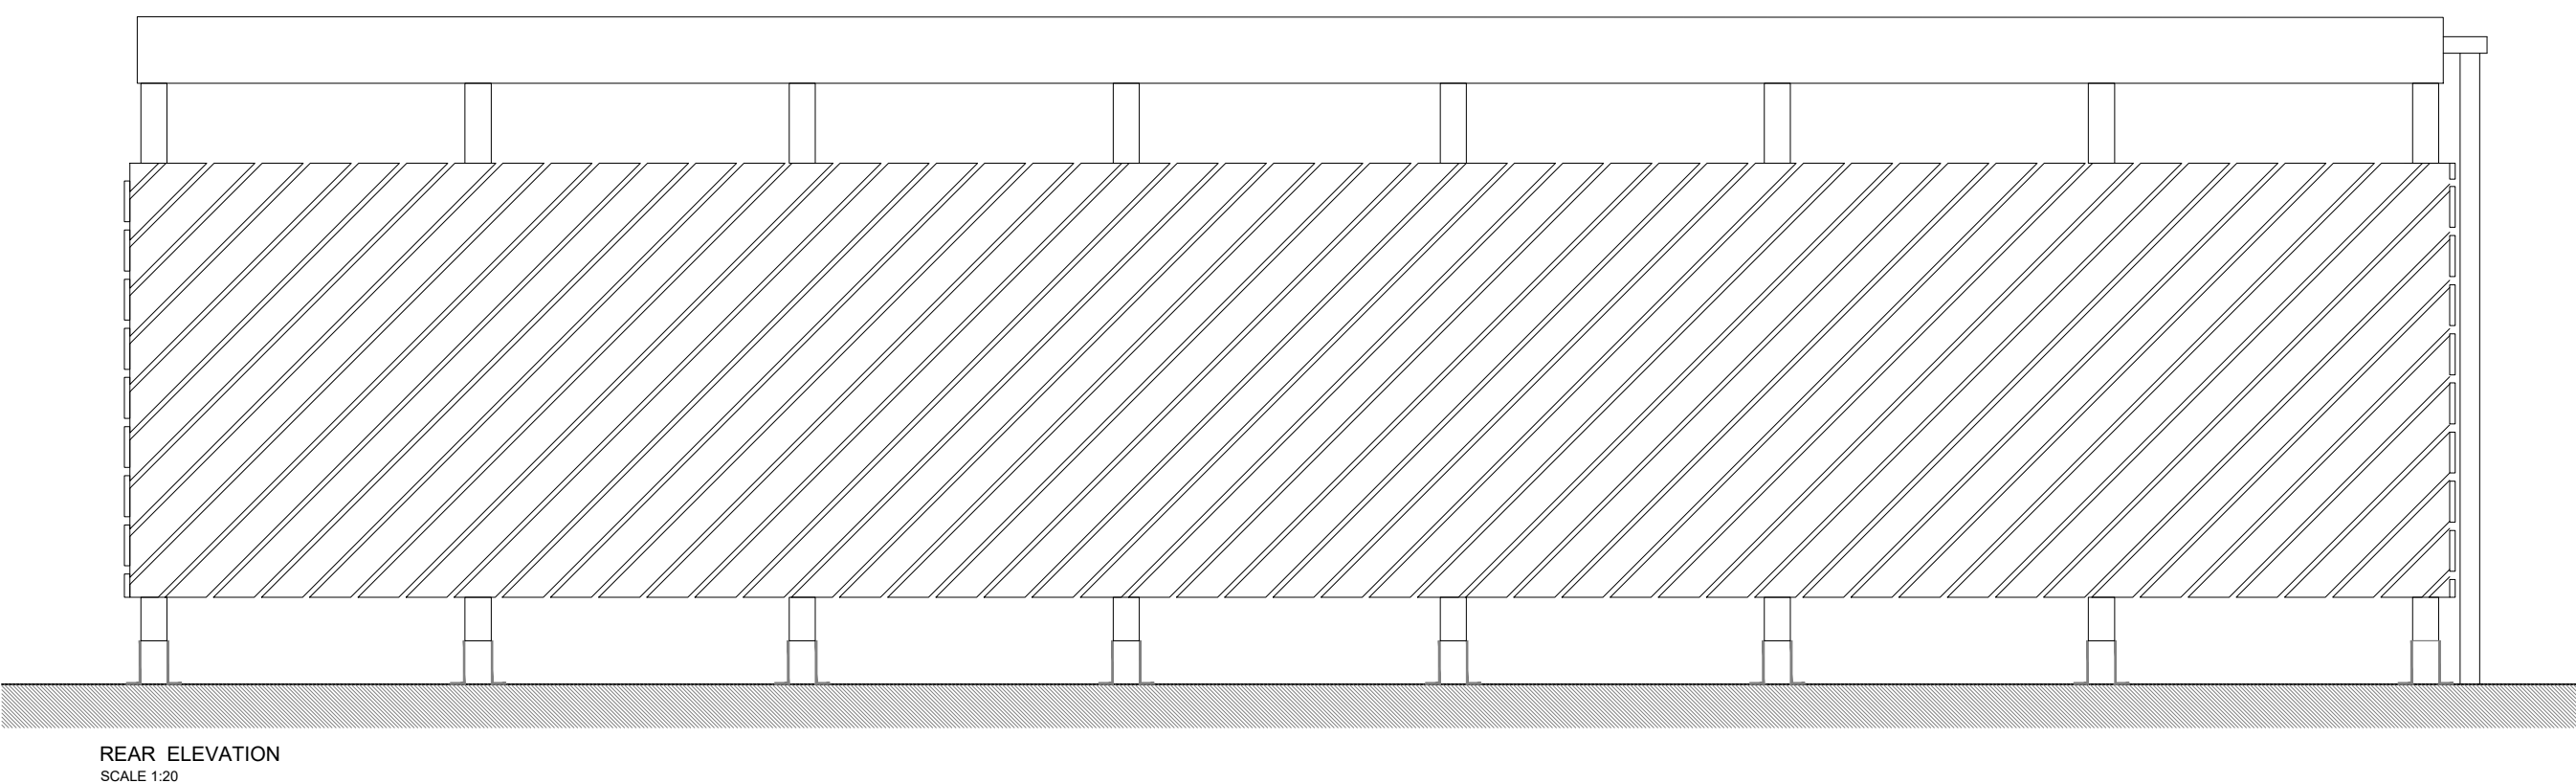

site: **Standard Details**
Apartment External Works Details

title: **Belle Vue Stadium
Site Specific Detail
Cycle Store Detail 2**

scale: 1:20 & 1:25
@A1
date: July '22

drawn by: PACC
checked: -



APTD-9103

sheet no: **Sheet 1 of 1** revision: **A**

