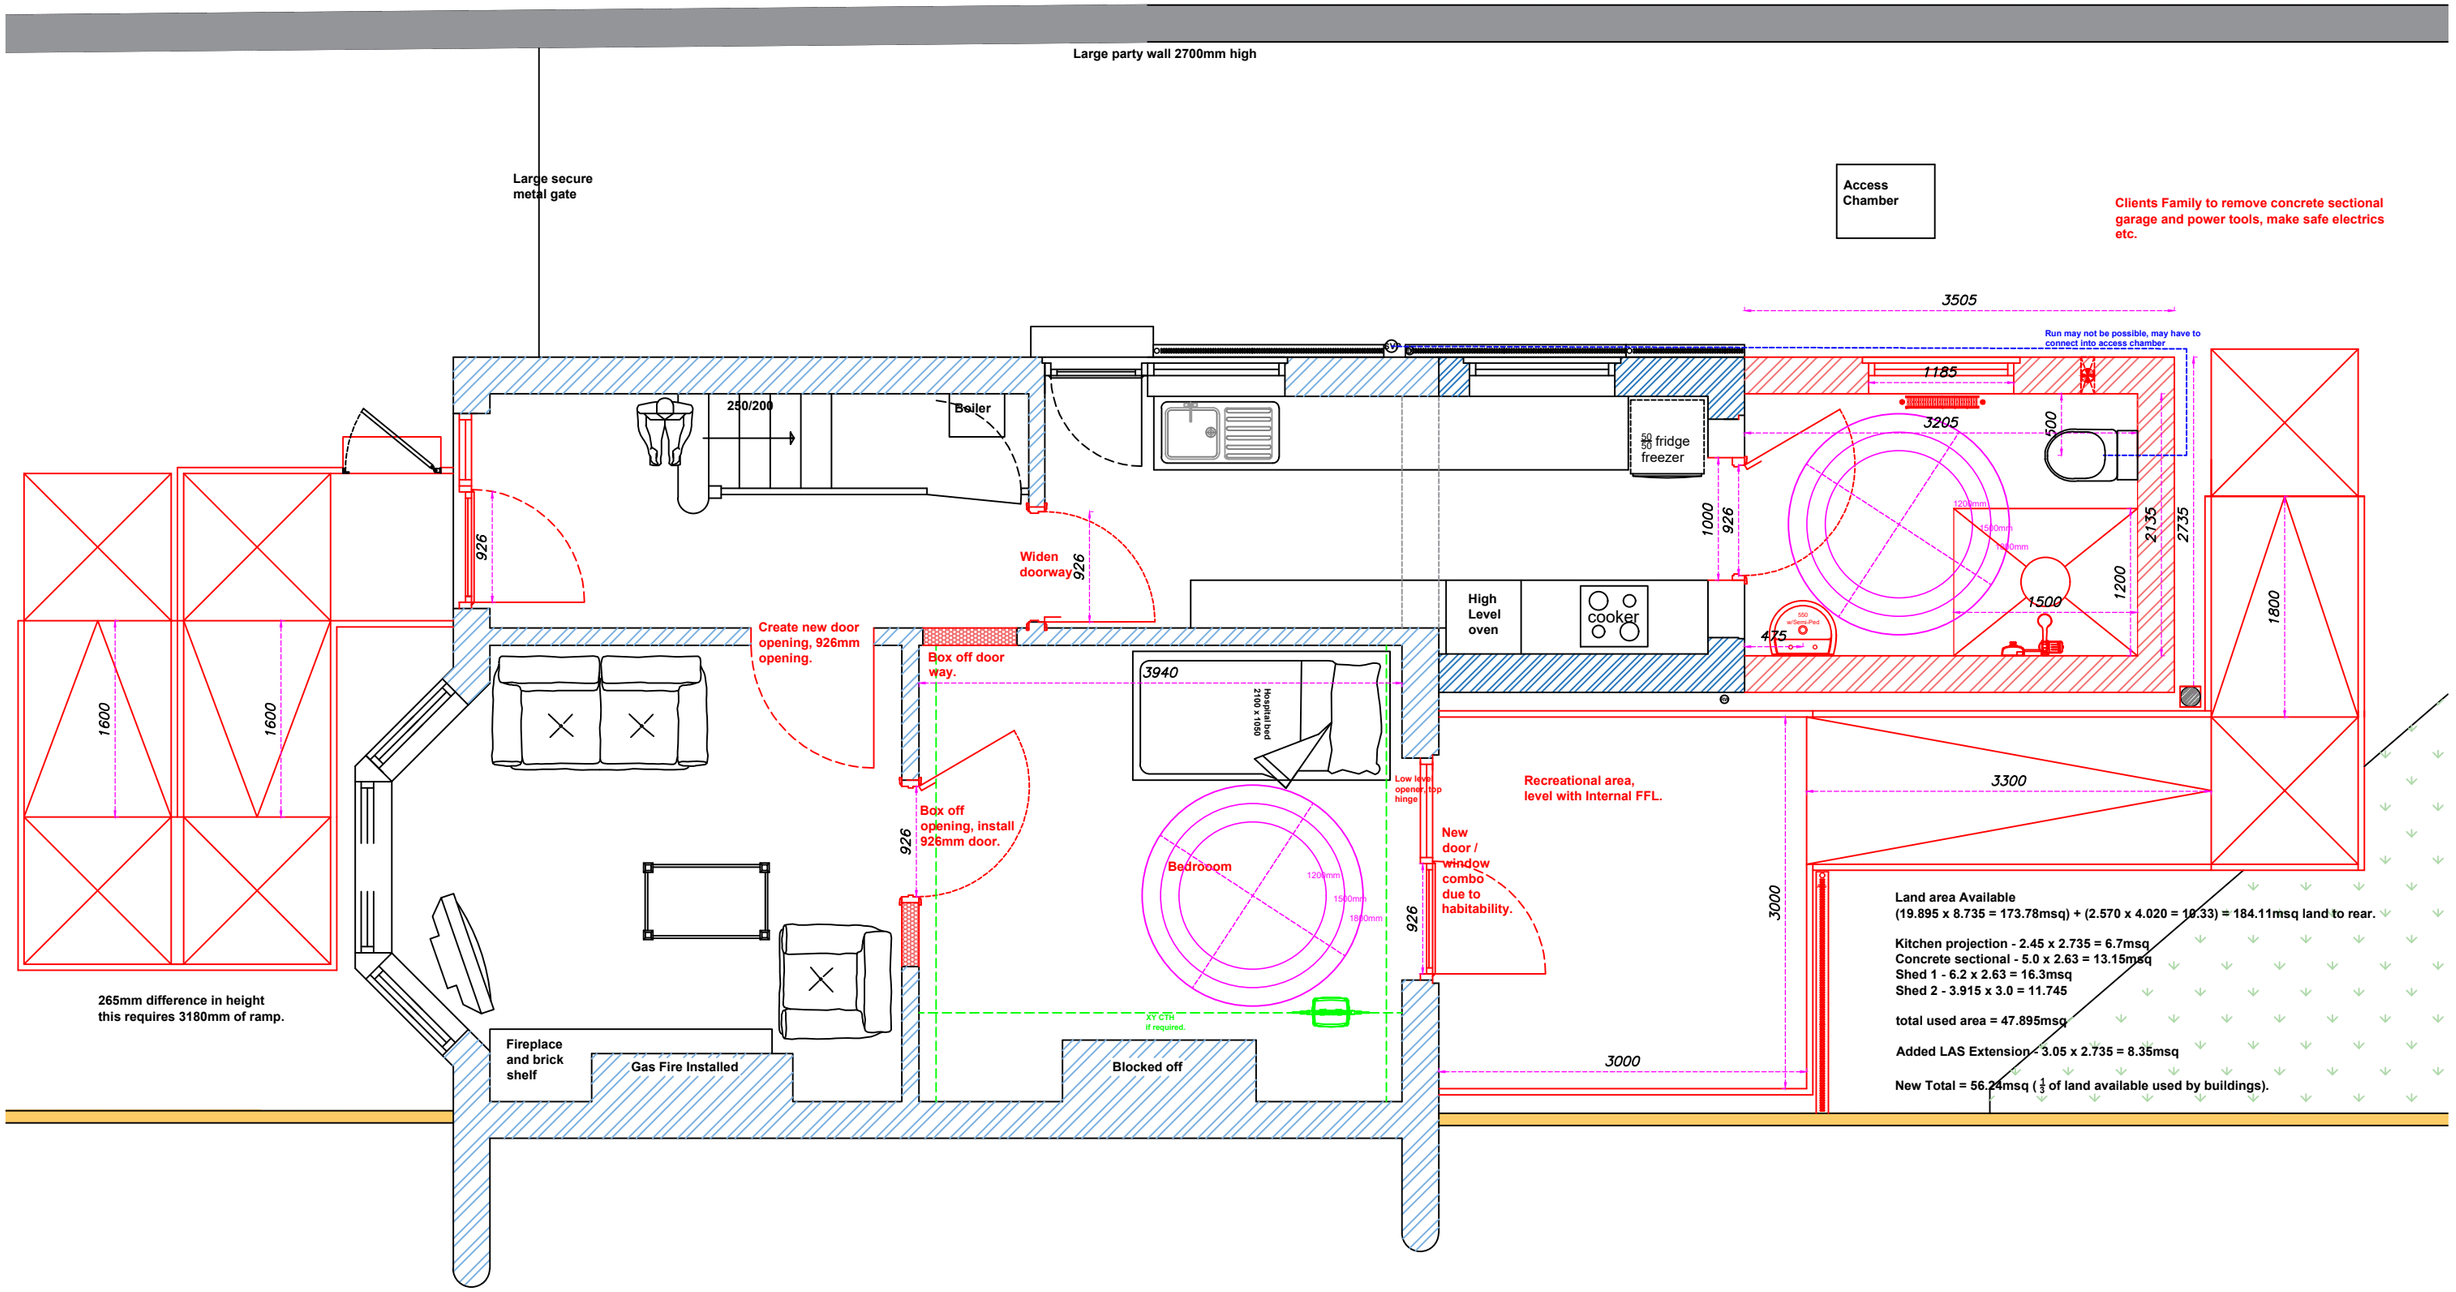


I agree to M.L.C.O.`s proposed plans

Signed

Date

Manchester Local Care Organisation

Leading local care, improving lives in Manchester, with you

MEAP Manchester Equipment & Adaptations Partnership

Neil Brickles - Technical Officer.
Manchester Local Care Organisation.
Directorate for Children and Families.
Unit 1, 29 Poland St. Ancoats.
Manchester.
M4 6AZ
neil.brickles@manchester.gov.uk
Tel No : 0161 277 1704 - 07903 244482

Date:

24/01/2022

Scale / Paper:

1 : 50 @ A3

Revisions / Options

No.	Date.	Sig.
Rev1	28/04/2022	NB
Rev2	12/05/2022	NB
Rev3	29/06/2022	NB

Project - Level Access Shower Room.
Feasibility for GF Living

Raymond Cross
235 Barlow Moor Rd
Chorlton
Manchester
M21 7QL