


Notes

Do not scale, use figured dimensions only.


All dimensions to be verified on site prior to the commencement of any work or the production of any shop drawing. All discrepancies to be reported to the Architect.

This drawing is to be read in conjunction with all related Architect's and Engineer's drawings and any other relevant information.


This drawing is copyright © of C Squared Architects Ltd.

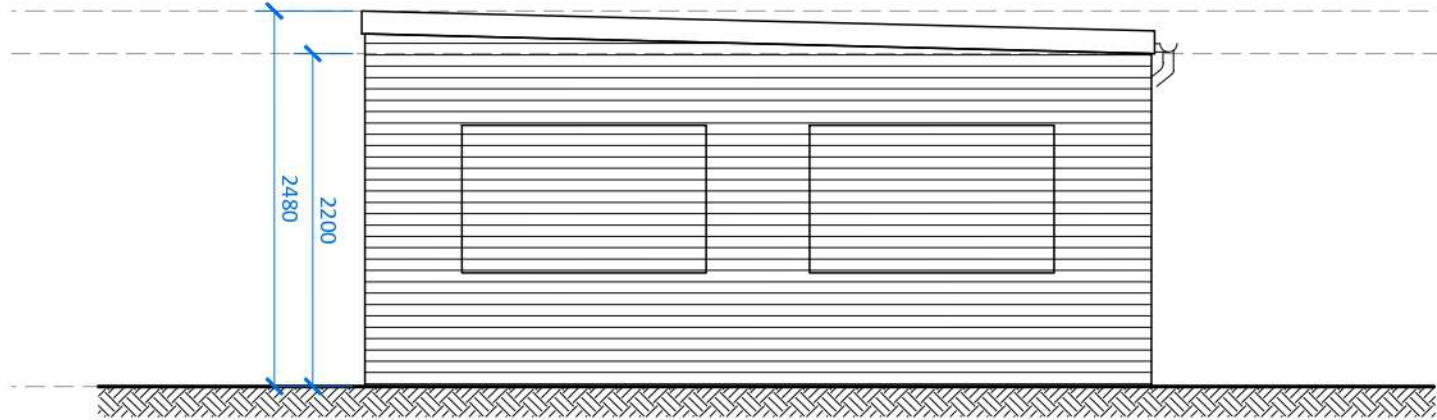


Recycle Store - Elevation A

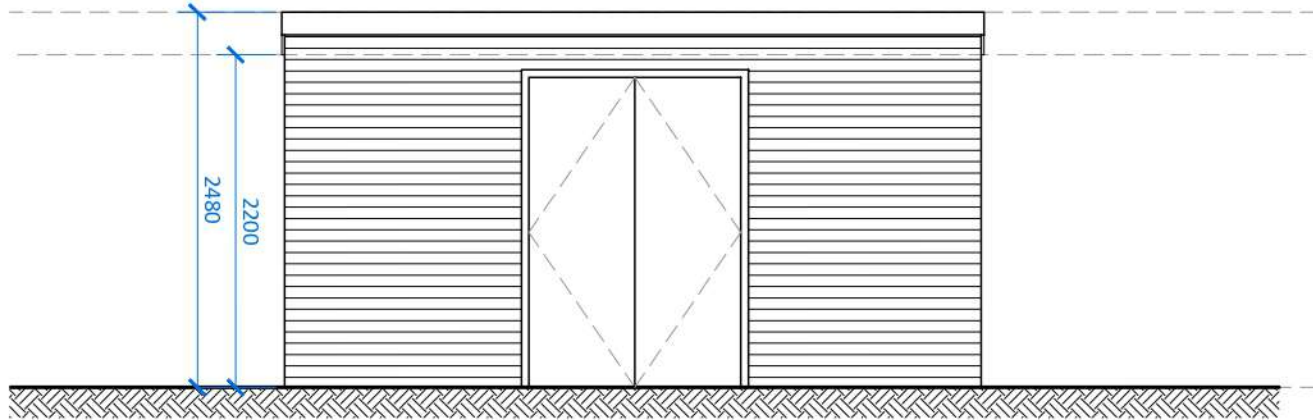


Recycle Store - Elevation B

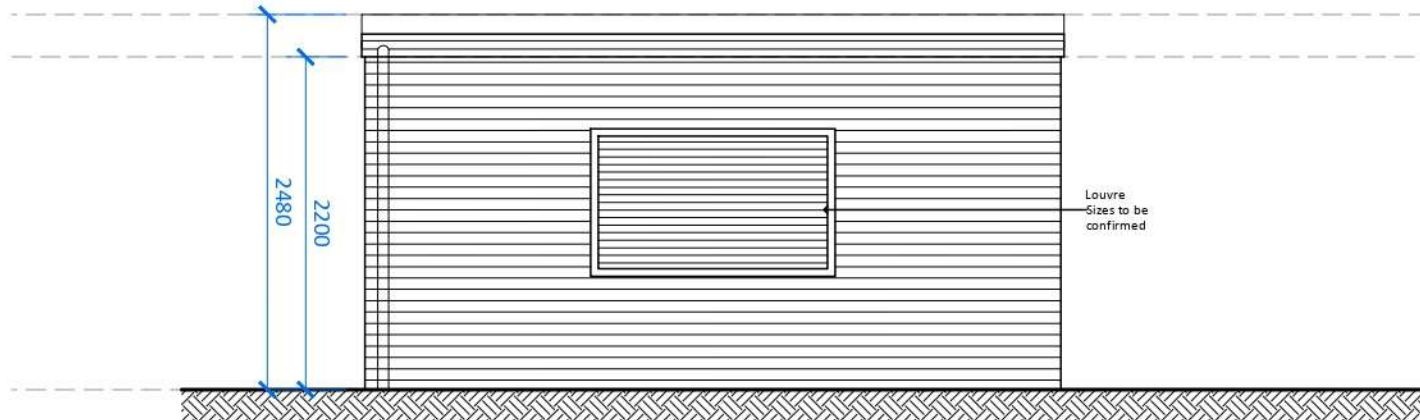


Recycle Store - Elevation C

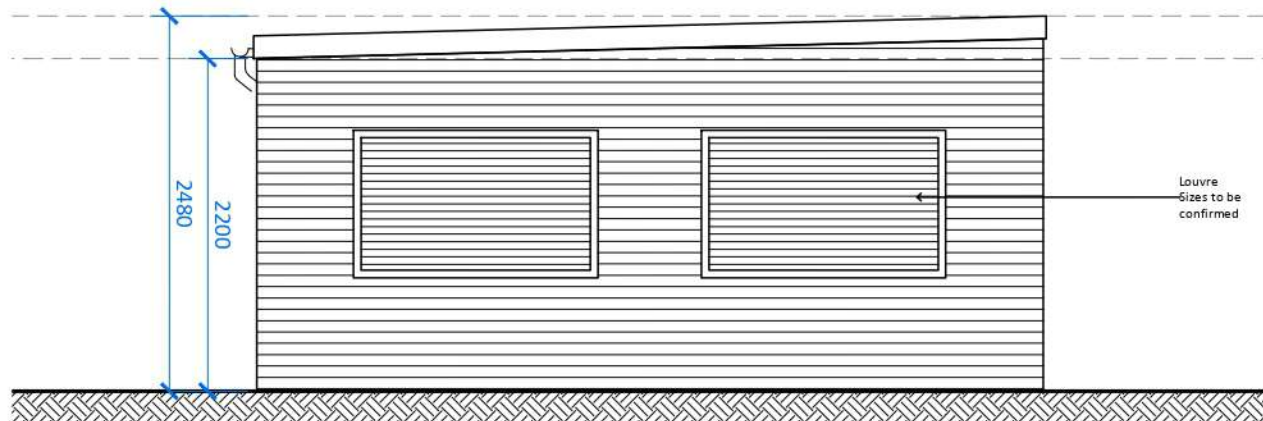

Recycle Store - Elevation D

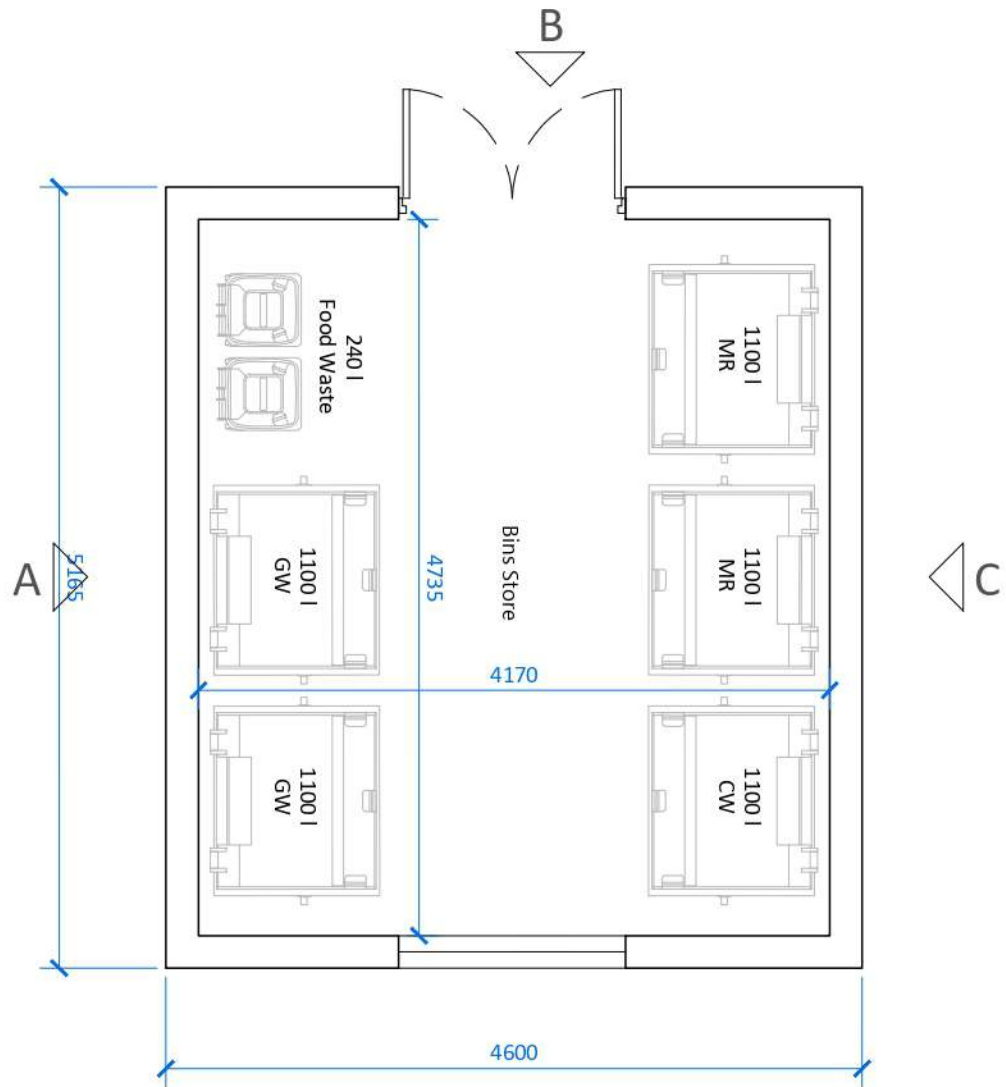

Recycle Store - Plan

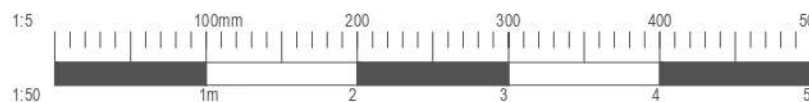



C Squared
architects

Address
The Barns
Stretton Road
Warrington
Cheshire
WA4 4NP

Telephone
01925 357555

Website
csquaredarchitects.co.uk

Client

Liberty Care Developments Ltd

Project

Proposed Care Home, Yewtree Lane, Northern Moor

Drawing Title

Recycle Store

Scale	Date
1:50 @ A2	19/05/22

Drawn by	Checked by
GB	JO

Drawing No.	Revision
L0206-114	A

PLANNING