




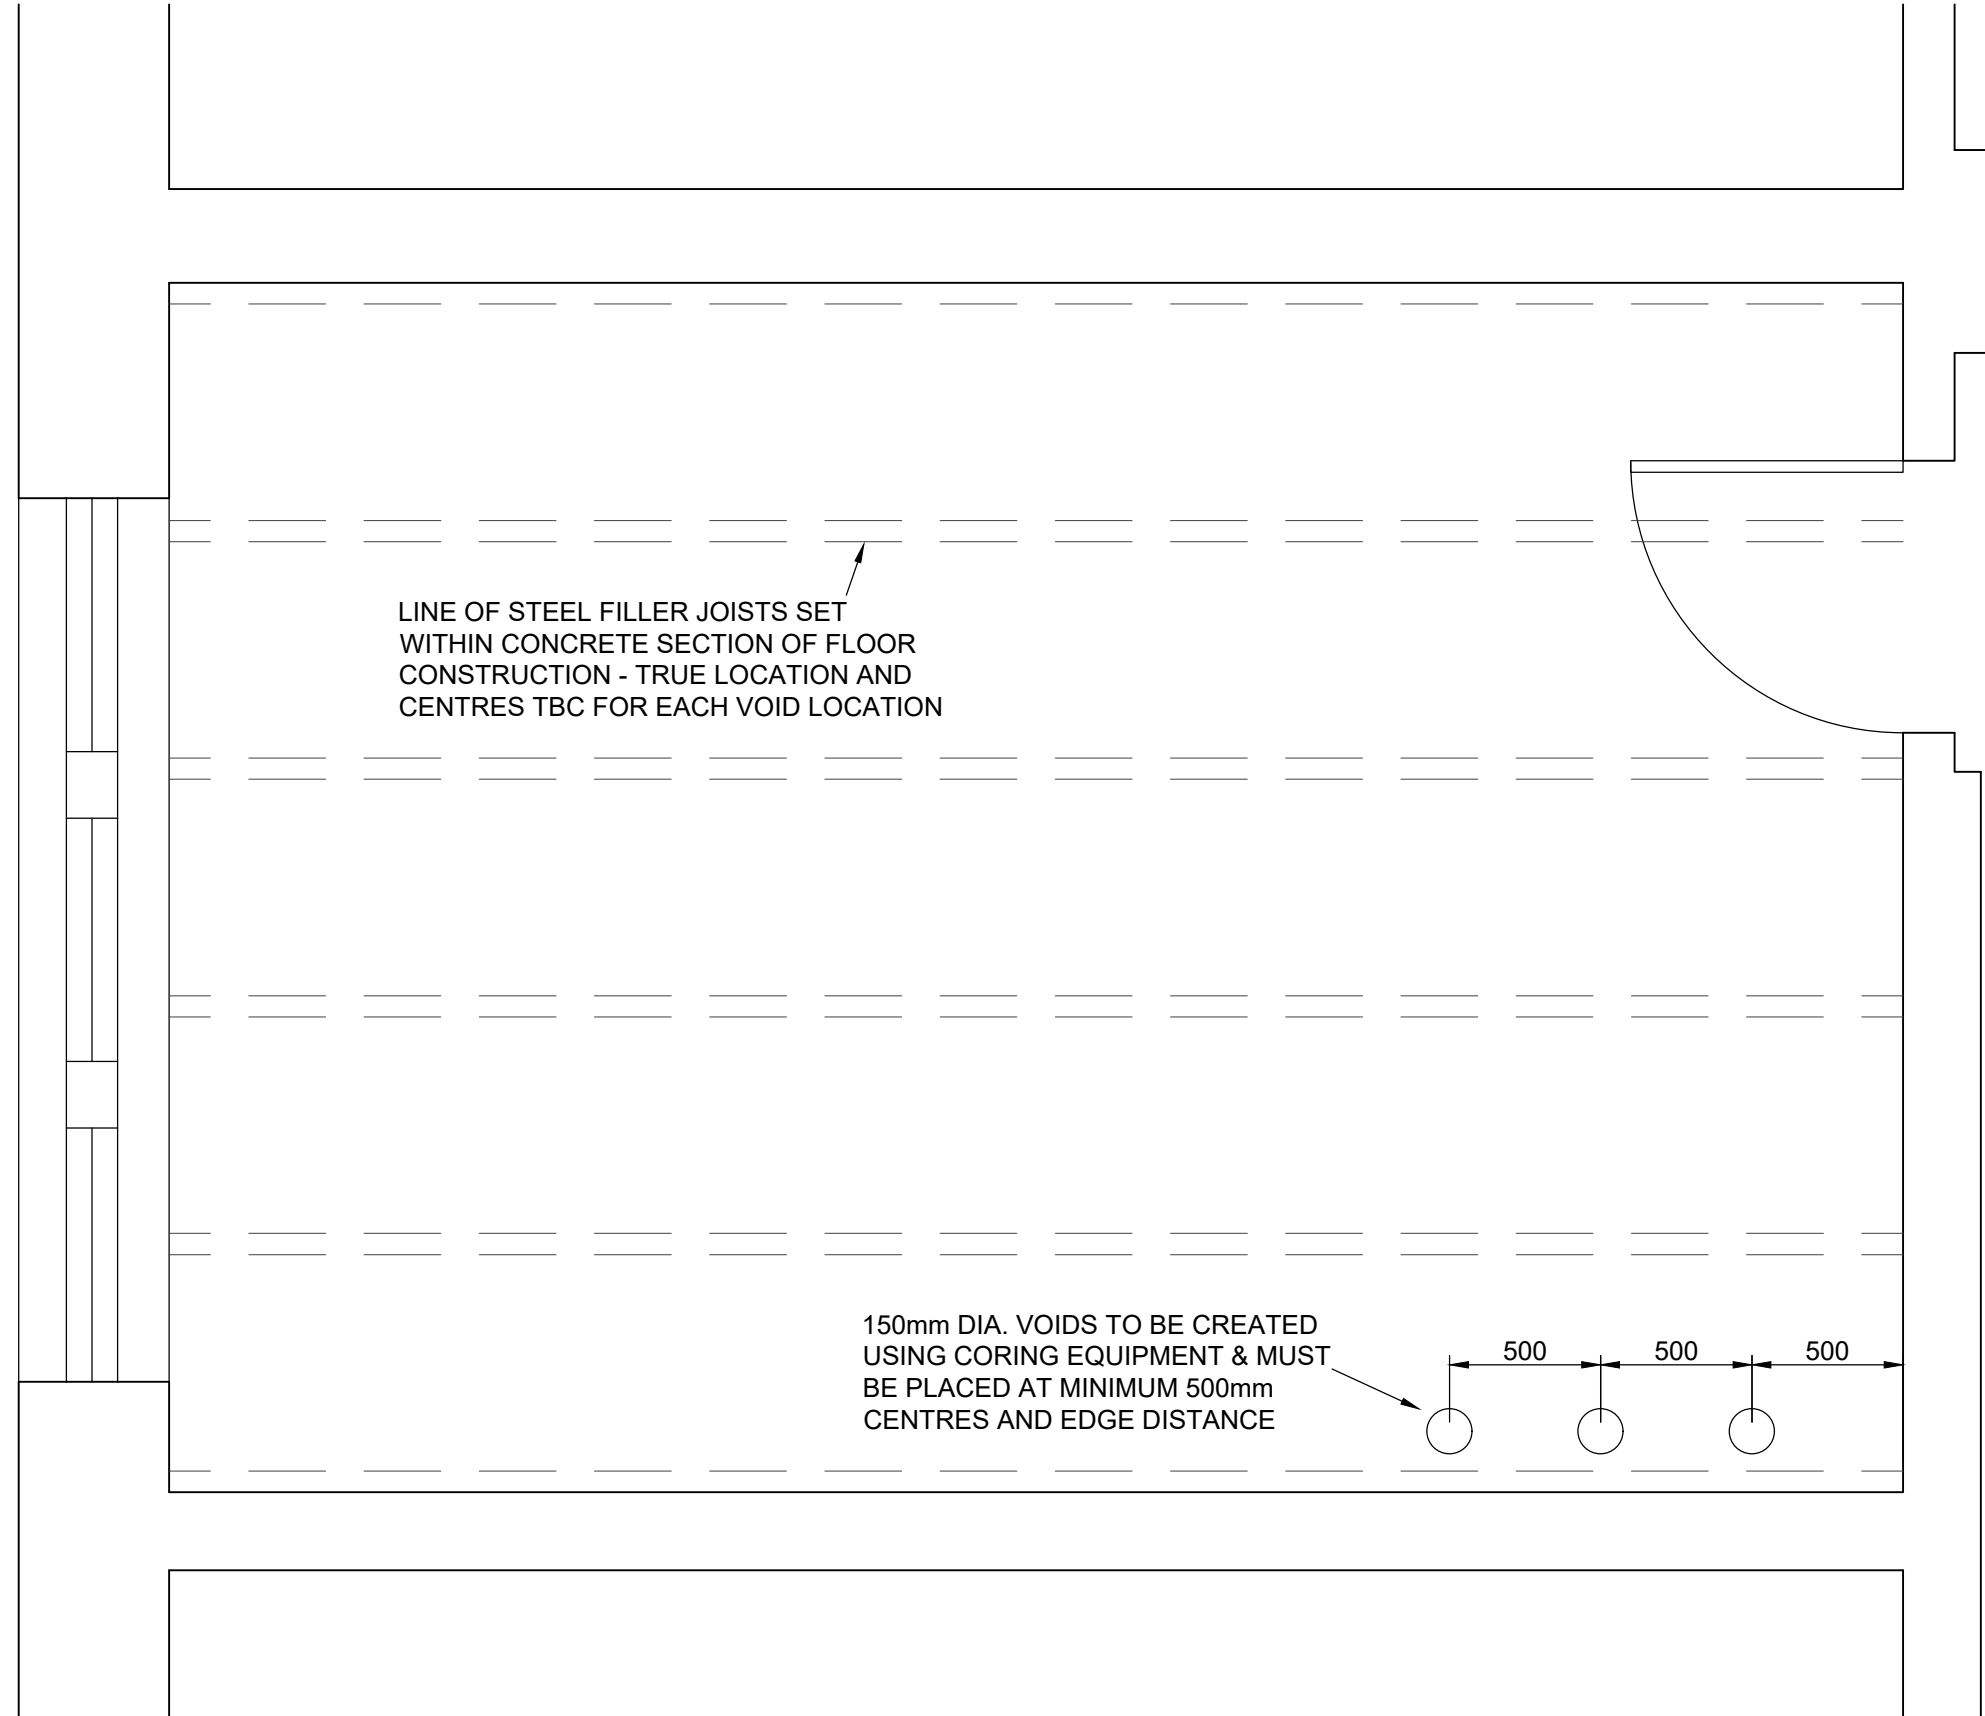

CASE 1 - 150mm DIAMETER CORES

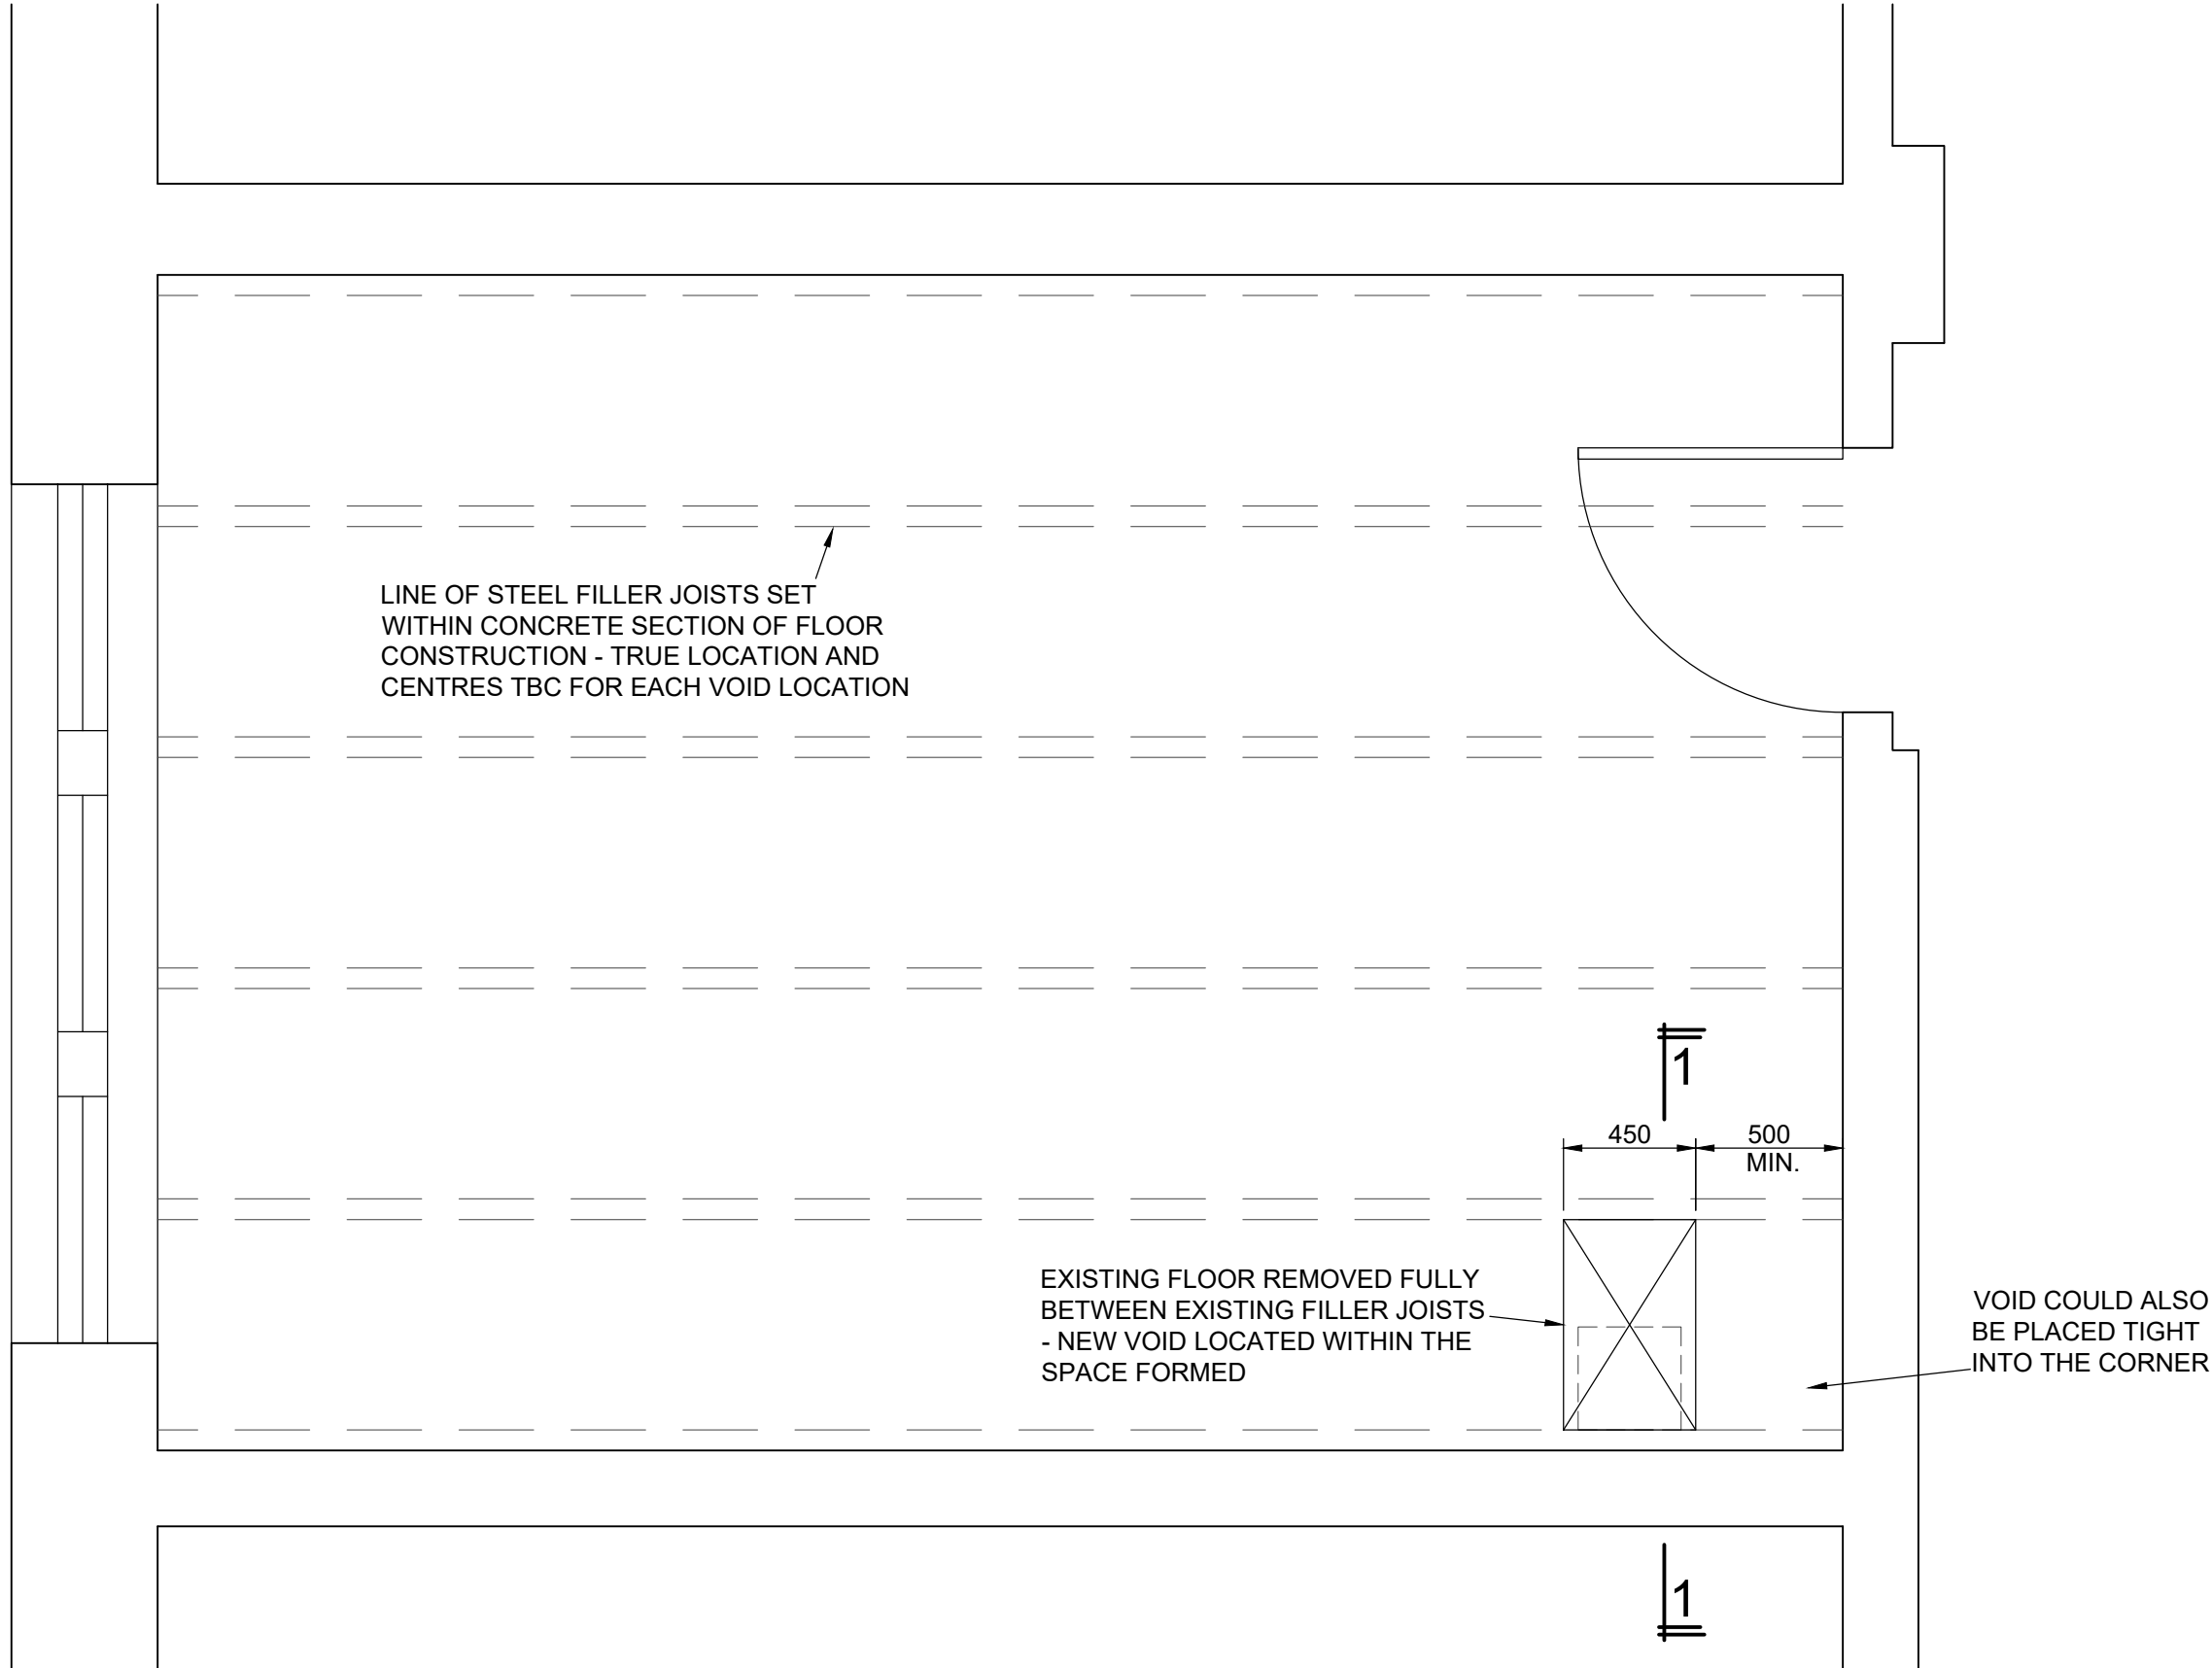


CASE 2 - 350x350mm VOID

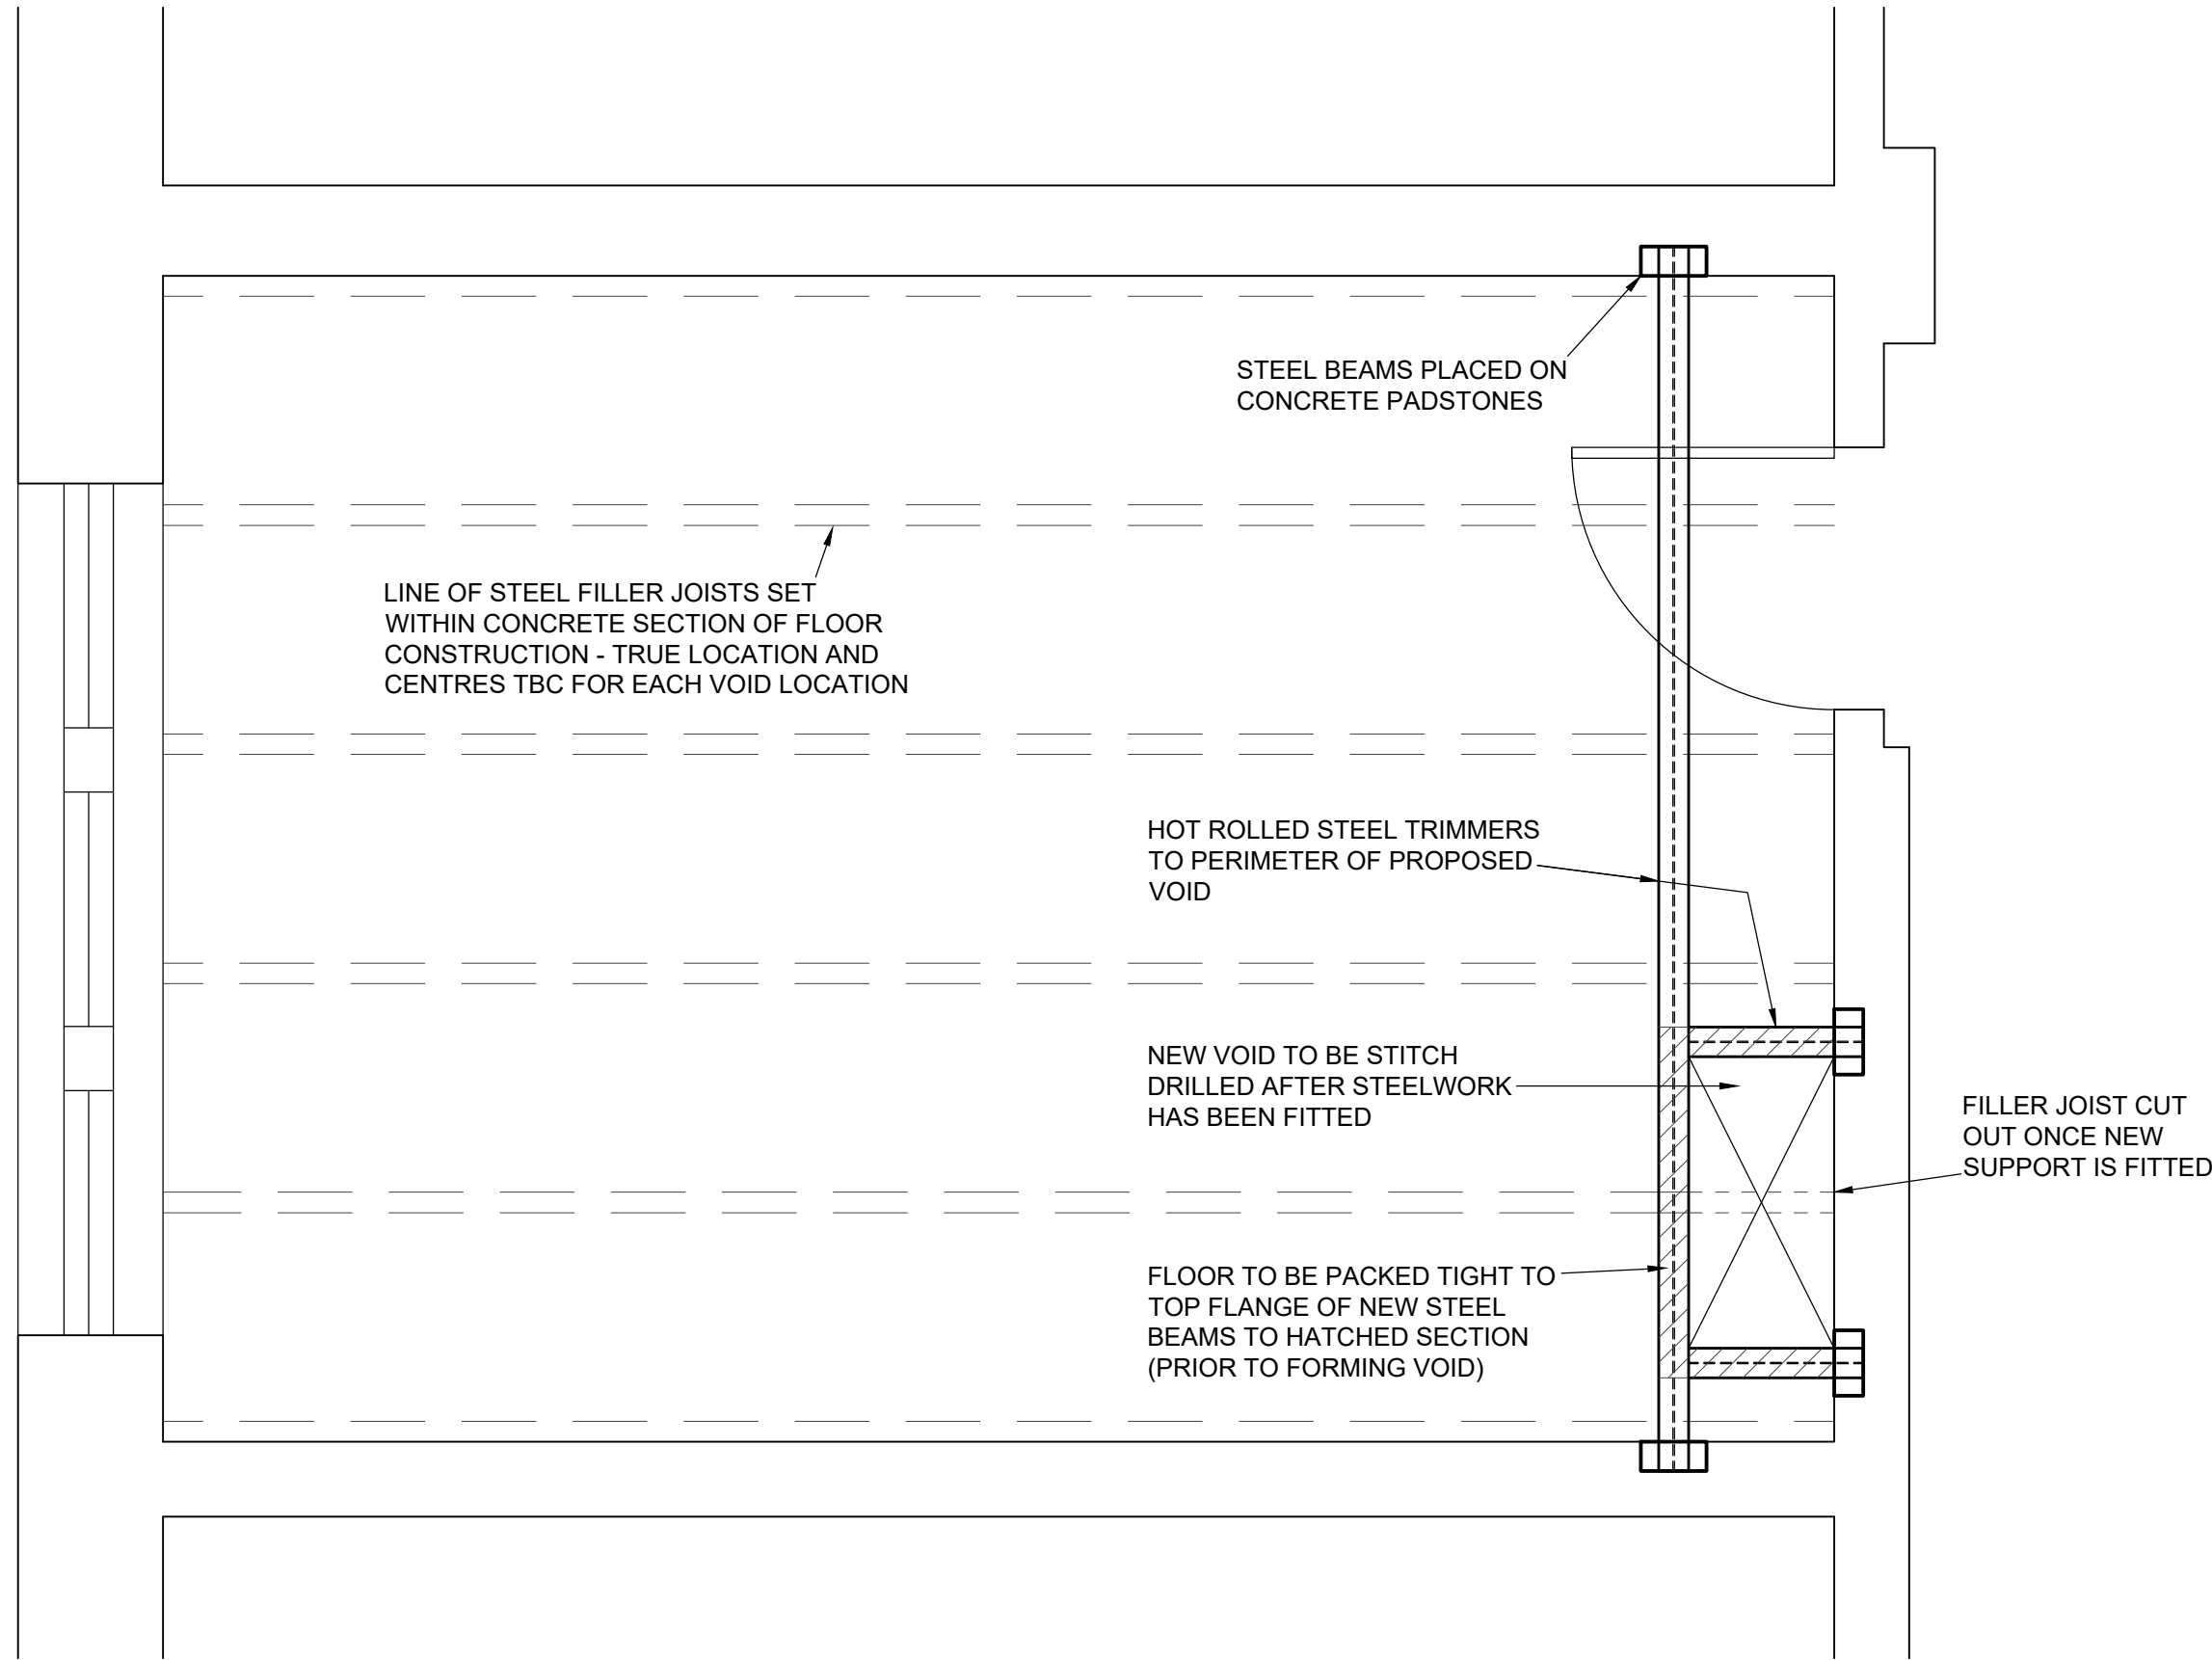


CASE 3 - LARGE VOID SEVERING FILLER JOIST

- 28mm THICK T&G BOARDS WITH HARDBOARD & CARPET TILES OVER
- 85x85 TIMBER JOISTS @ 460 c/c WITH PARTIAL DEPTH WEAK RUBBLE/CEMENT MATRIX FILL
- 180mm THICK FILLER JOIST SLAB WITH EMBEDDED STEEL JOISTS SET IN CONCRETE MATRIX
- APPROX. 20mm DIRECT APPLIED PLASTER CEILING FINISH

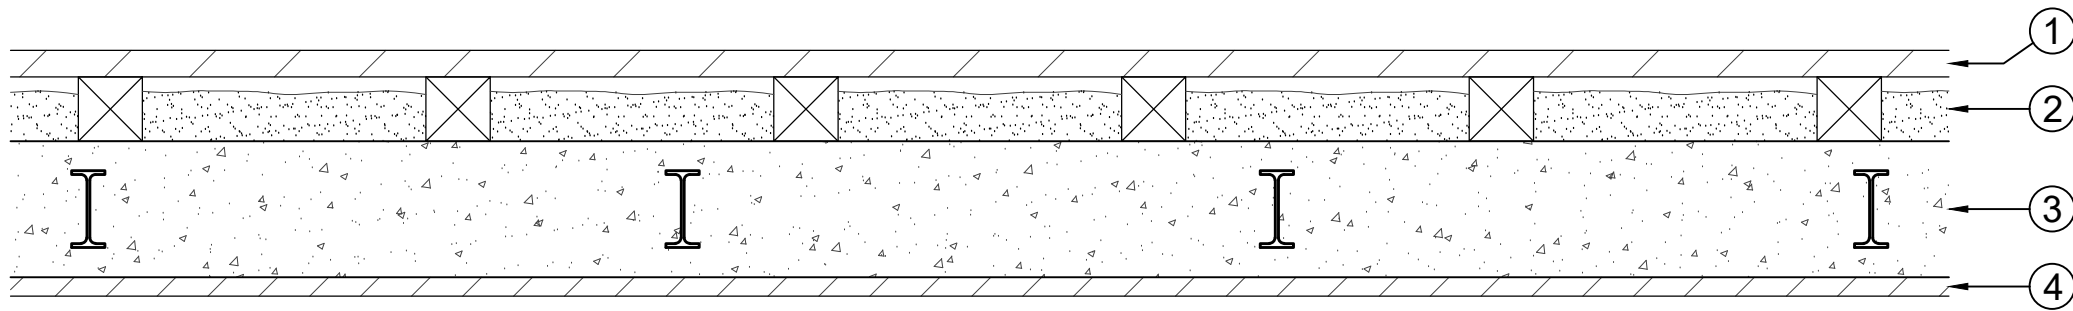

TYPICAL EXISTING FLOOR PROFILE (1:10)

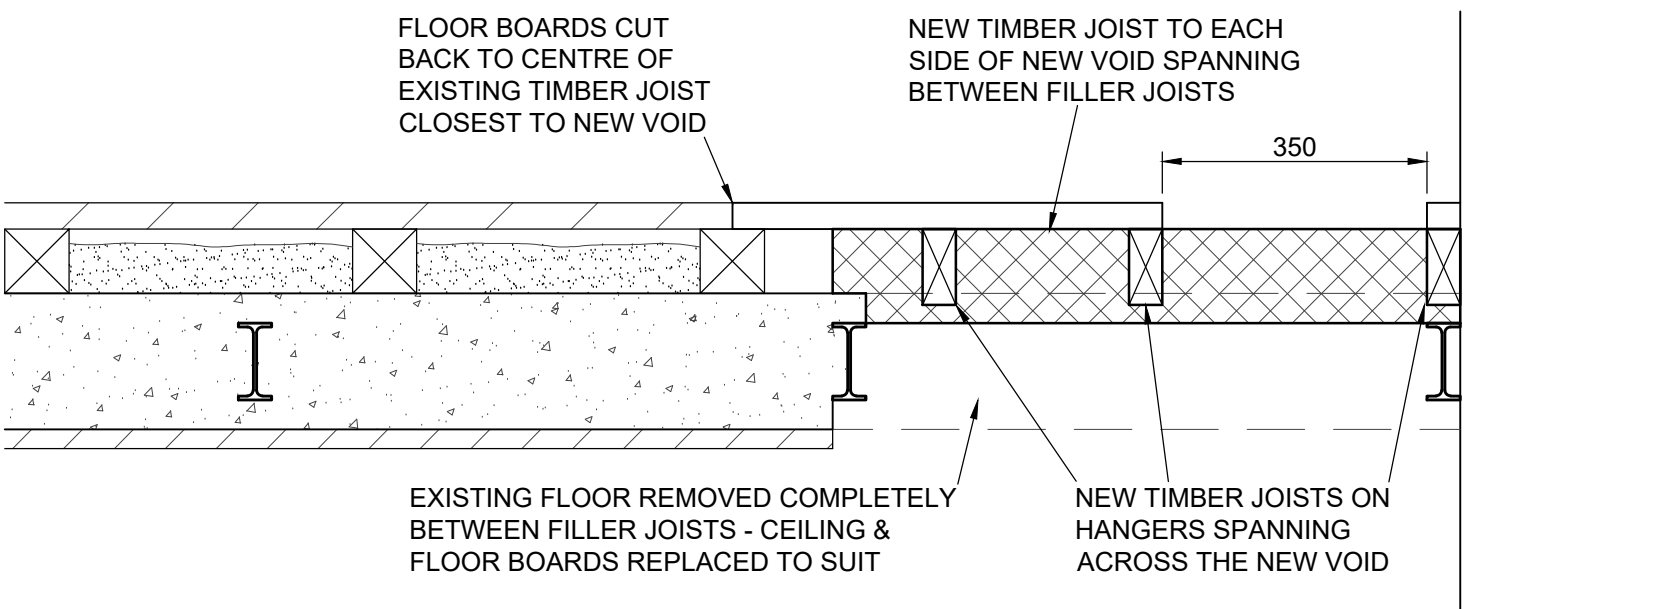

SECTION 1-1 (1:10)

- GENERAL NOTES
- THIS DRAWING IS COPYRIGHT AND SHOULD NOT BE REPRODUCED IN WHOLE OR PART WITHOUT THE WRITTEN CONSENT OF PATRICK PARSONS.
 - DO NOT SCALE FROM THIS DRAWING.
 - ALL DIMENSIONS TO BE CHECKED ON SITE AND CO-ORDINATED WITH RELEVANT ARCHITECT'S DRAWINGS. ANY DISCREPANCIES TO BE REPORTED TO ENGINEER PRIOR TO FABRICATION.
 - ALL DIMENSIONS IN mm UNLESS NOTED OTHERWISE.
 - ALL LEVELS IN METRES.
 - STRUCTURAL SIZES HEREON SHALL NOT BE MODIFIED WITHOUT THE WRITTEN APPROVAL OF THE ENGINEER.
 - THIS DRAWING IS TO BE READ IN CONJUNCTION WITH ALL RELEVANT PATRICK PARSONS DRAWINGS & SPECIFICATIONS.

NOTE

ALL DETAILS SHOWN ARE SCHEMATIC.
DRAWING SHOULD NOT BE USED FOR CONSTRUCTION OR ORDERING MATERIALS.

P1	INITIAL ISSUE.	16.11.21	MWS
Rev.	Amendments	Date	By

Revisions



6 Benton Office Park
Bennett Avenue
Wakefield
WF4 5RA
United Kingdom
T. +44 (0)1924 910 200
E. info@patrickparsons.co.uk
W. www.patrikparsons.co.uk

Client
MITCHELLS & BUTLERS

Project
**IKC BROWNS
MANCHESTER**

Drawing
**SCHEMATIC DETAILS FOR
CREATION OF FLOOR VOIDS**

Scales 1:25 (U.N.O.) At original size A1

Drawn	MWS	Checked
Date	NOV 2021	

Status **PRELIMINARY**

Drawing No. **H19147-SK 01** Rev. **P1**