
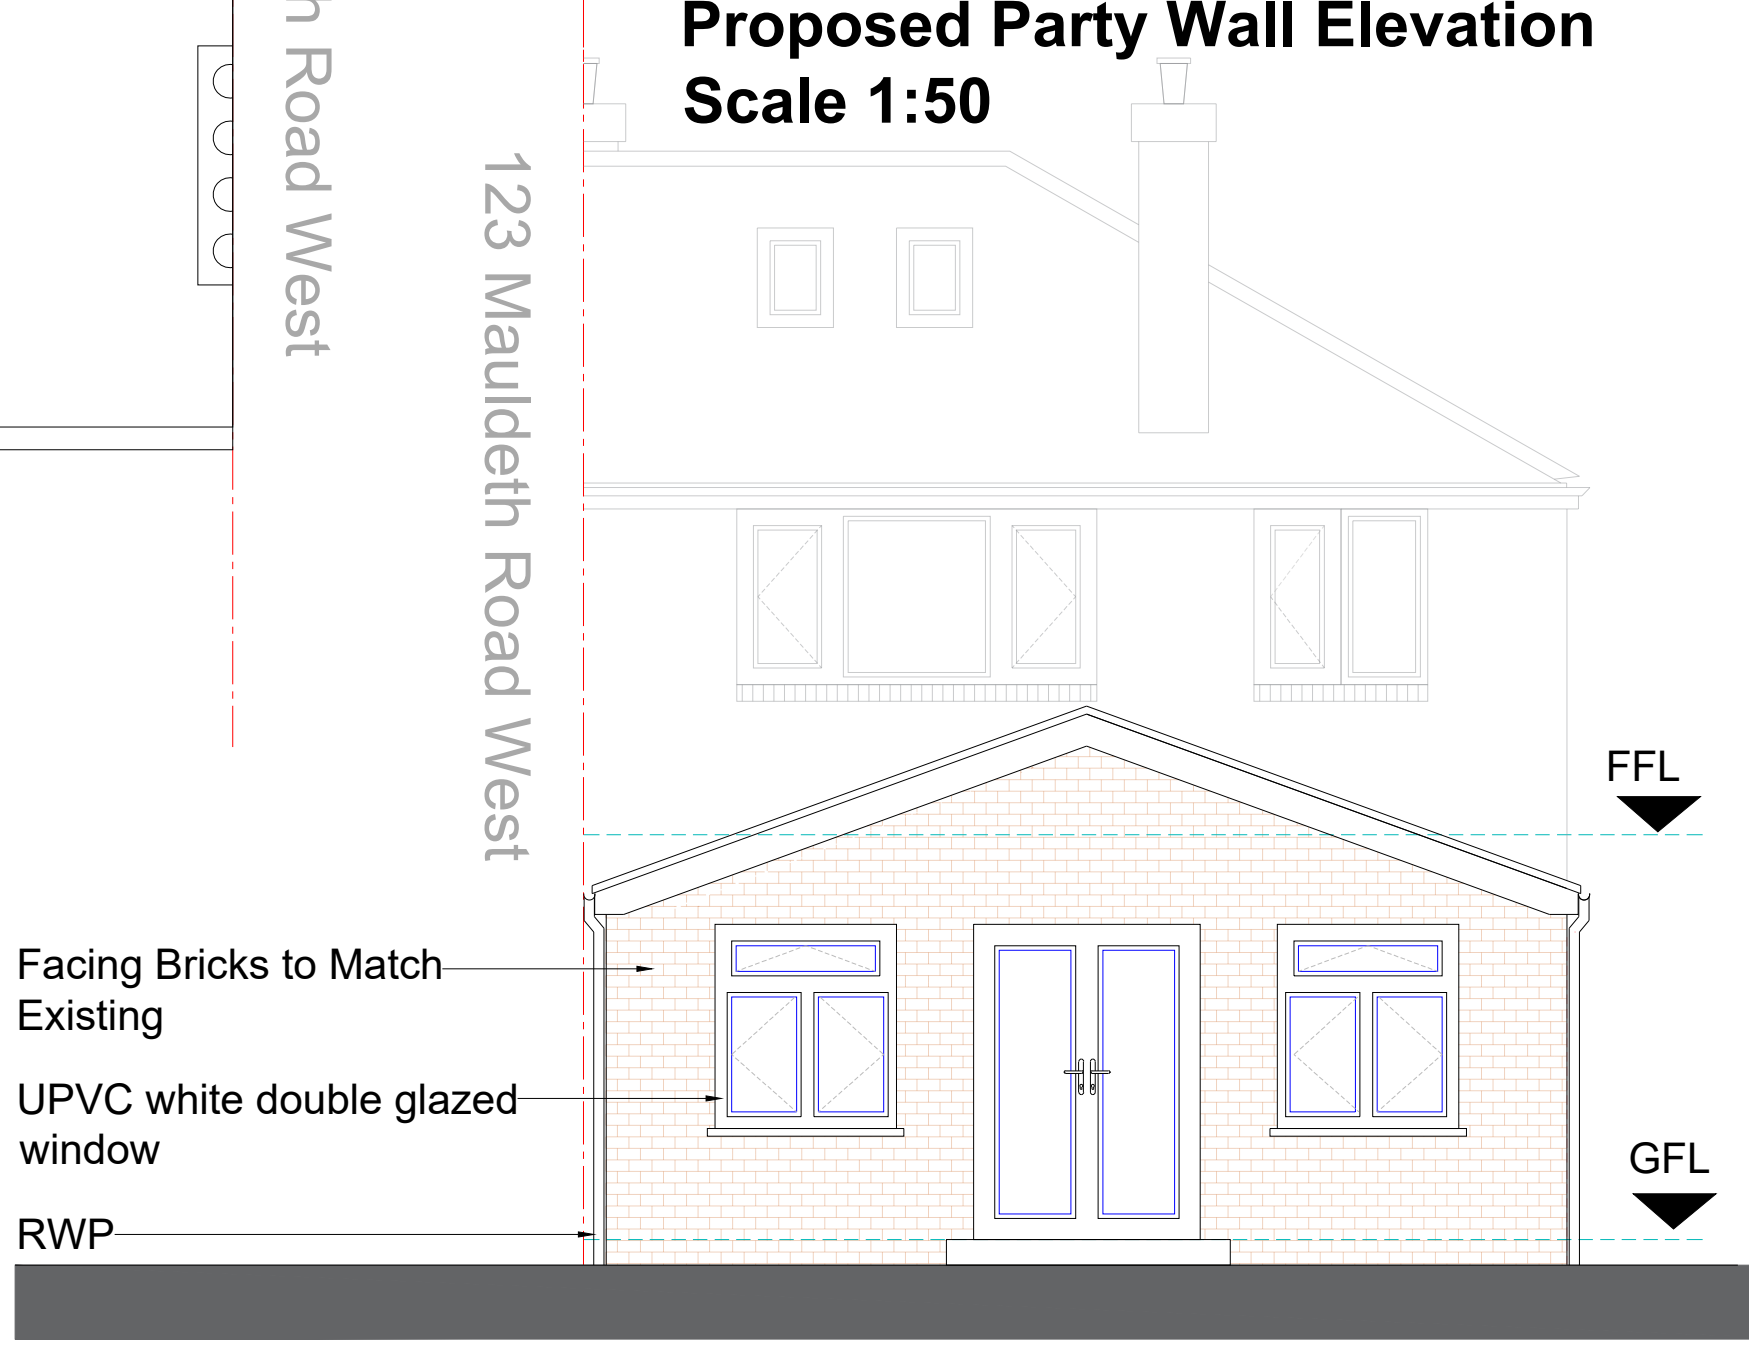
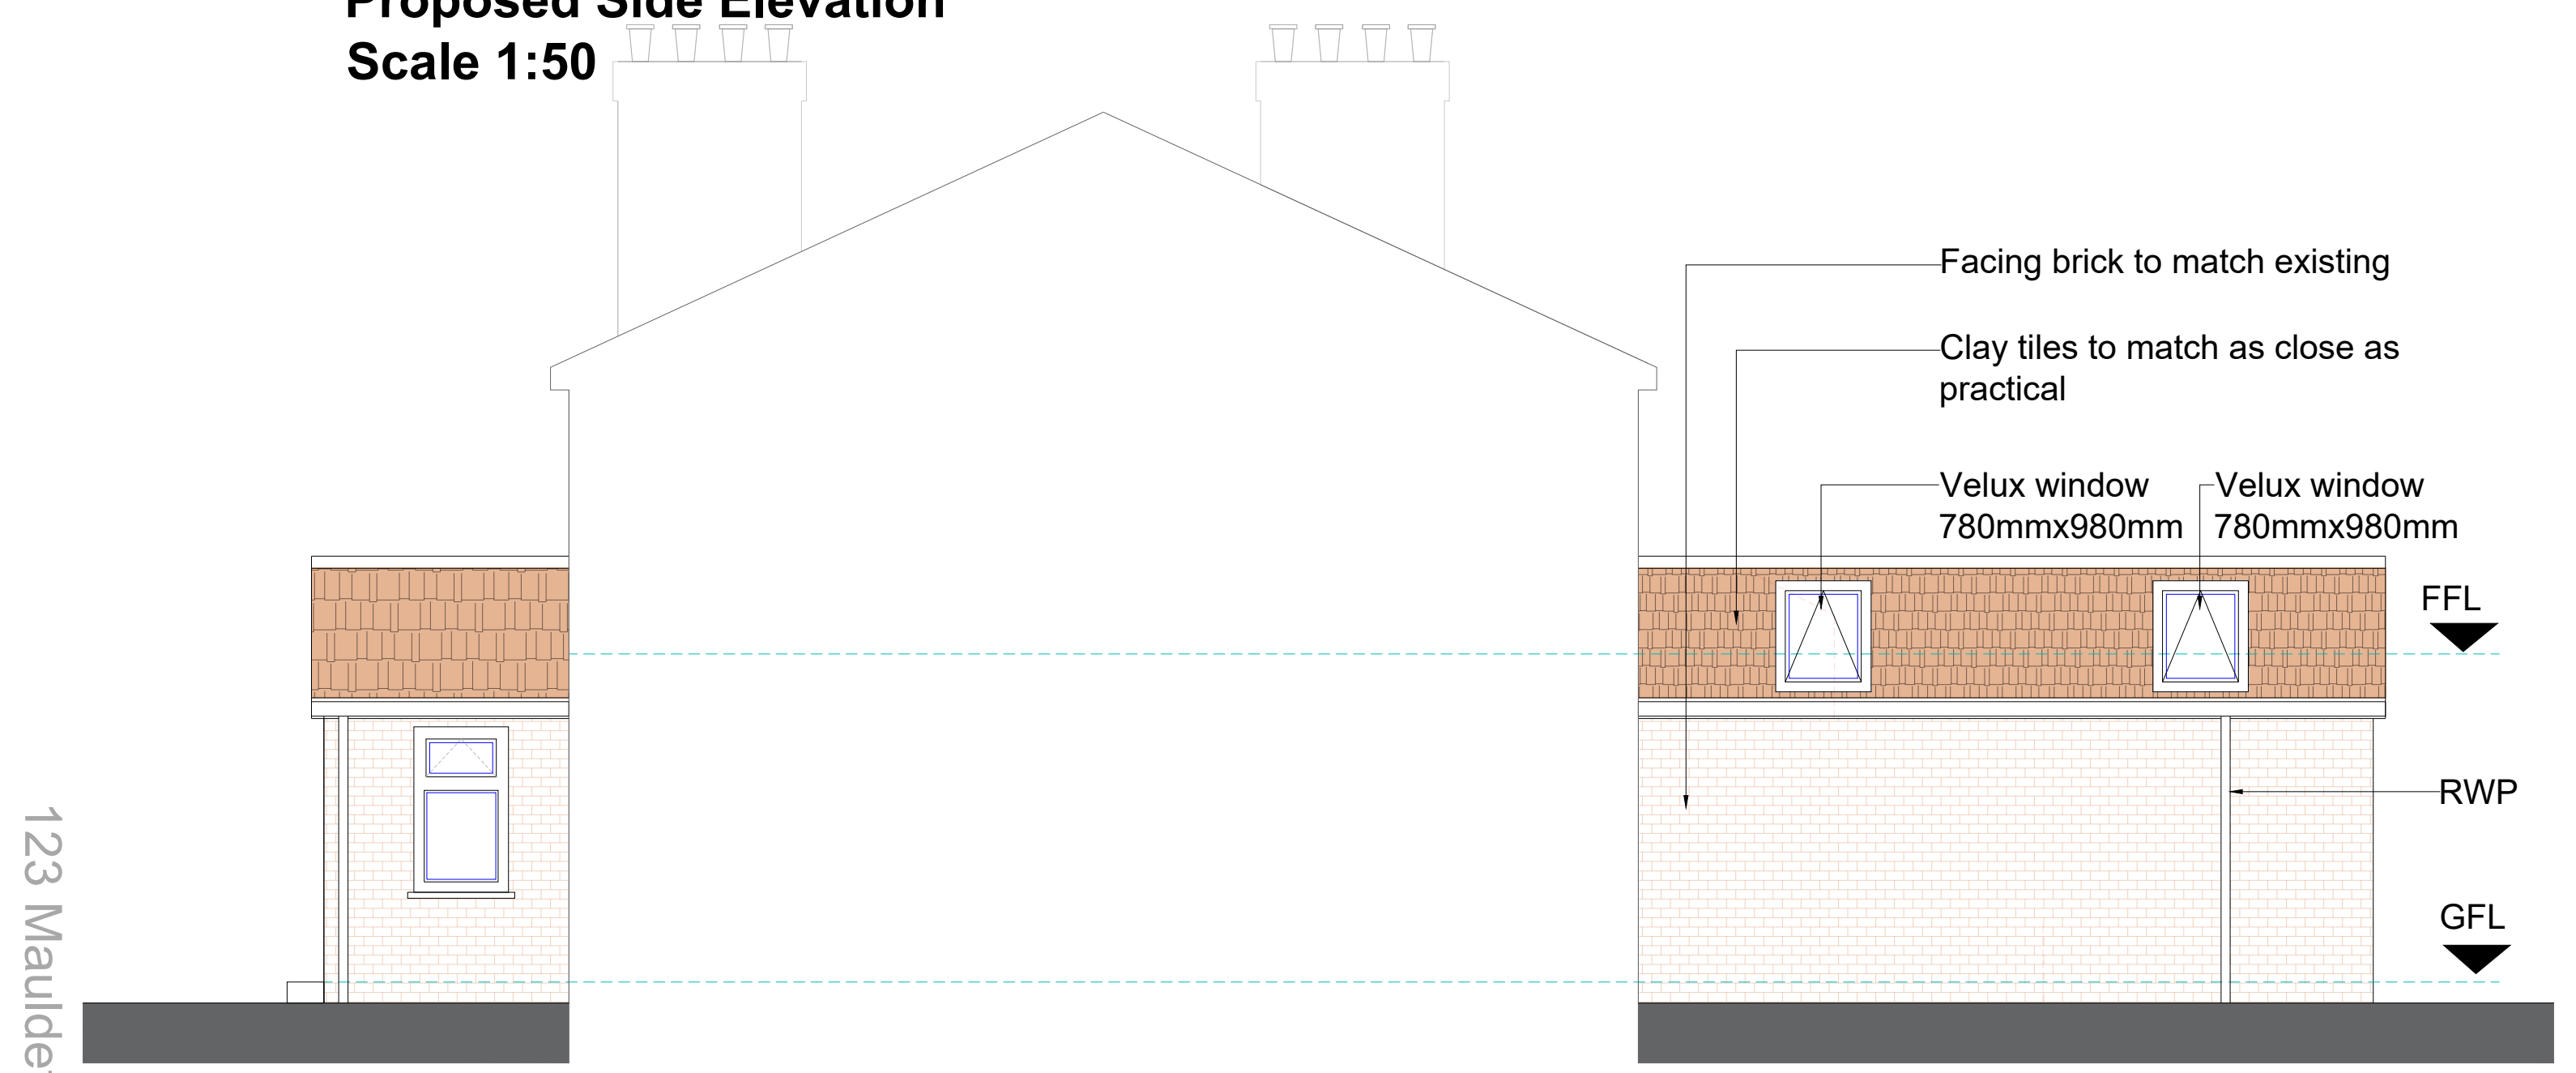
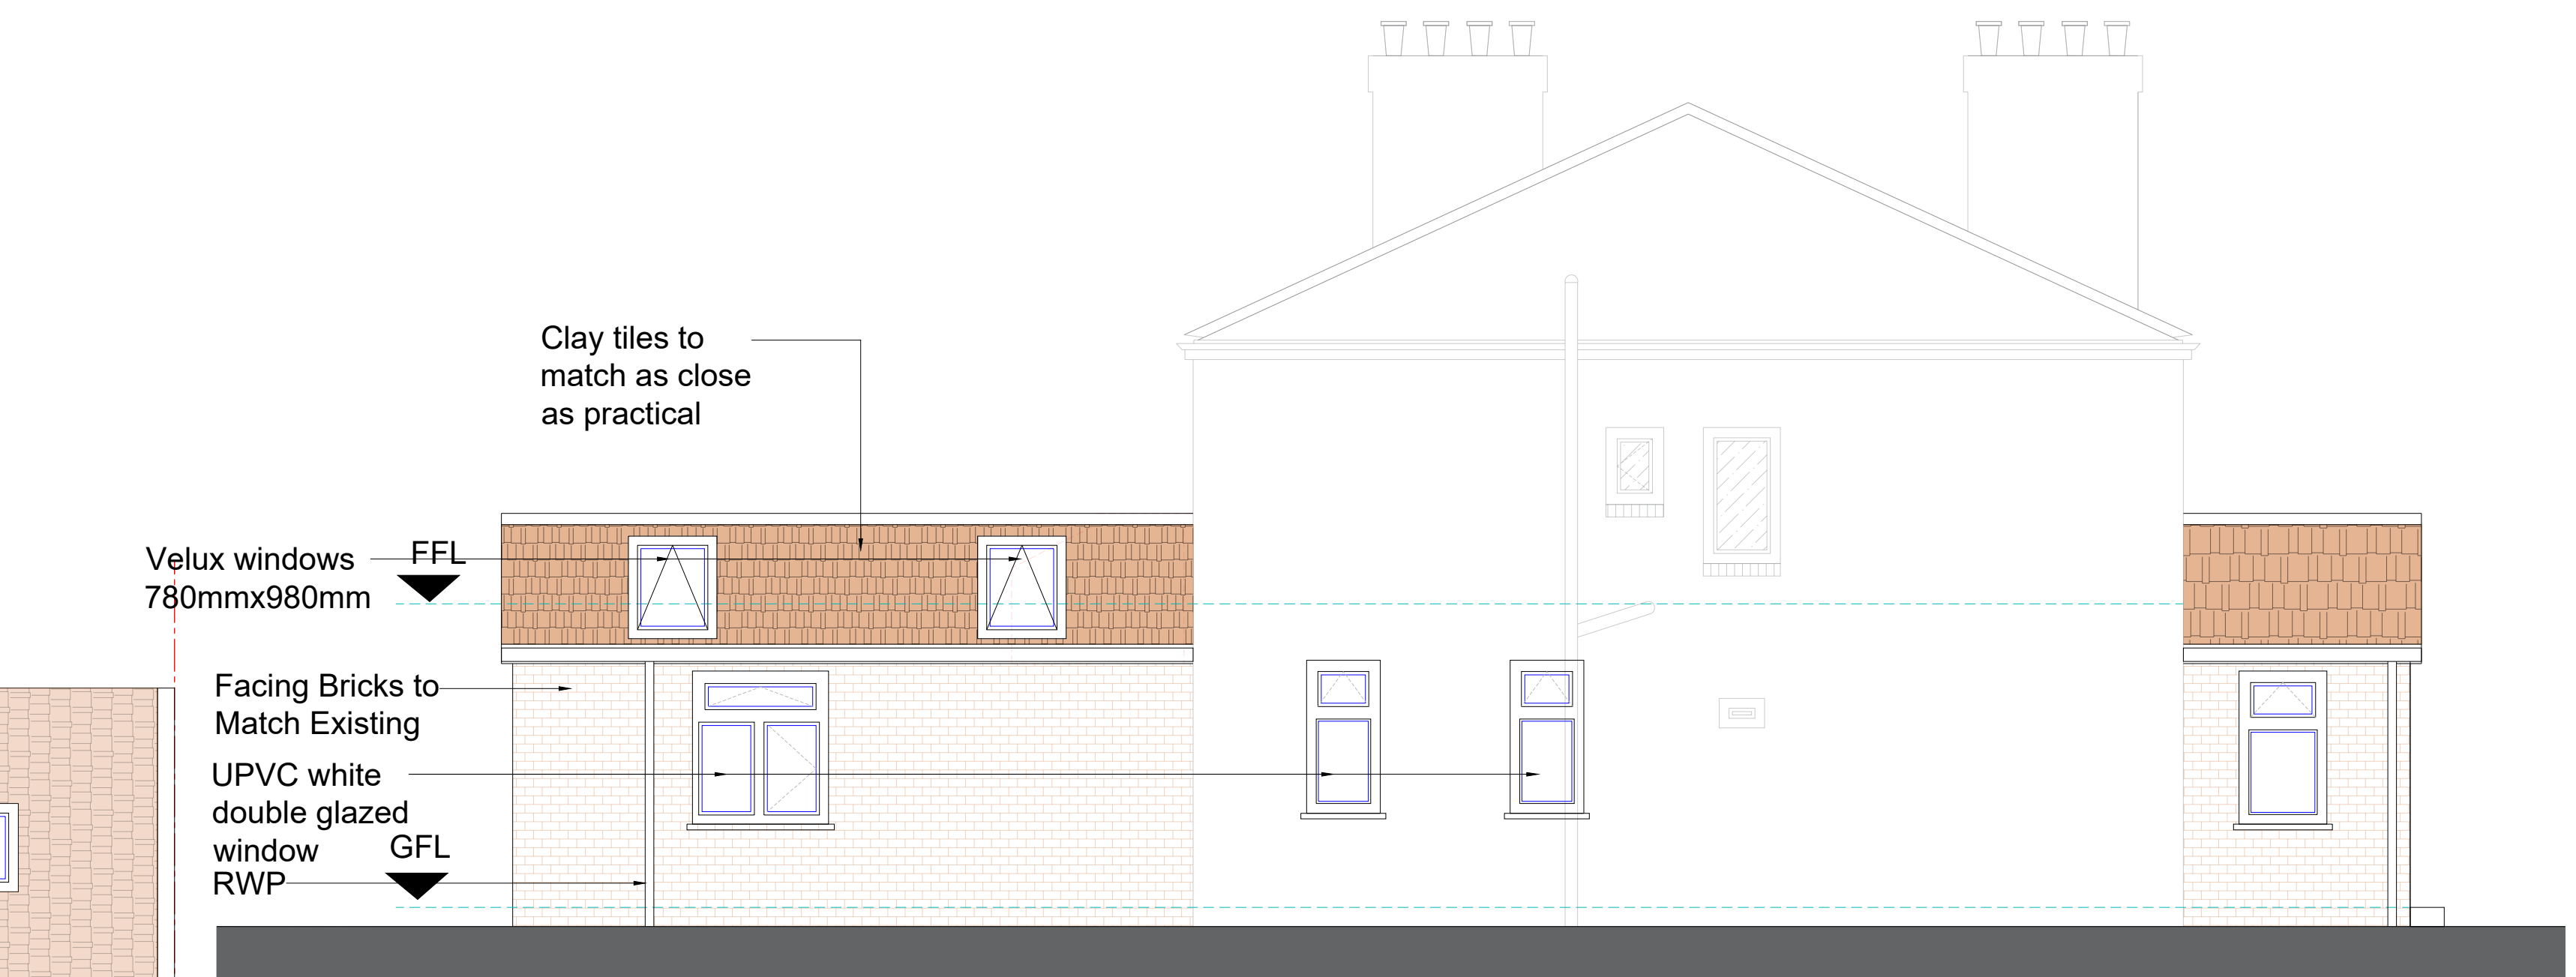
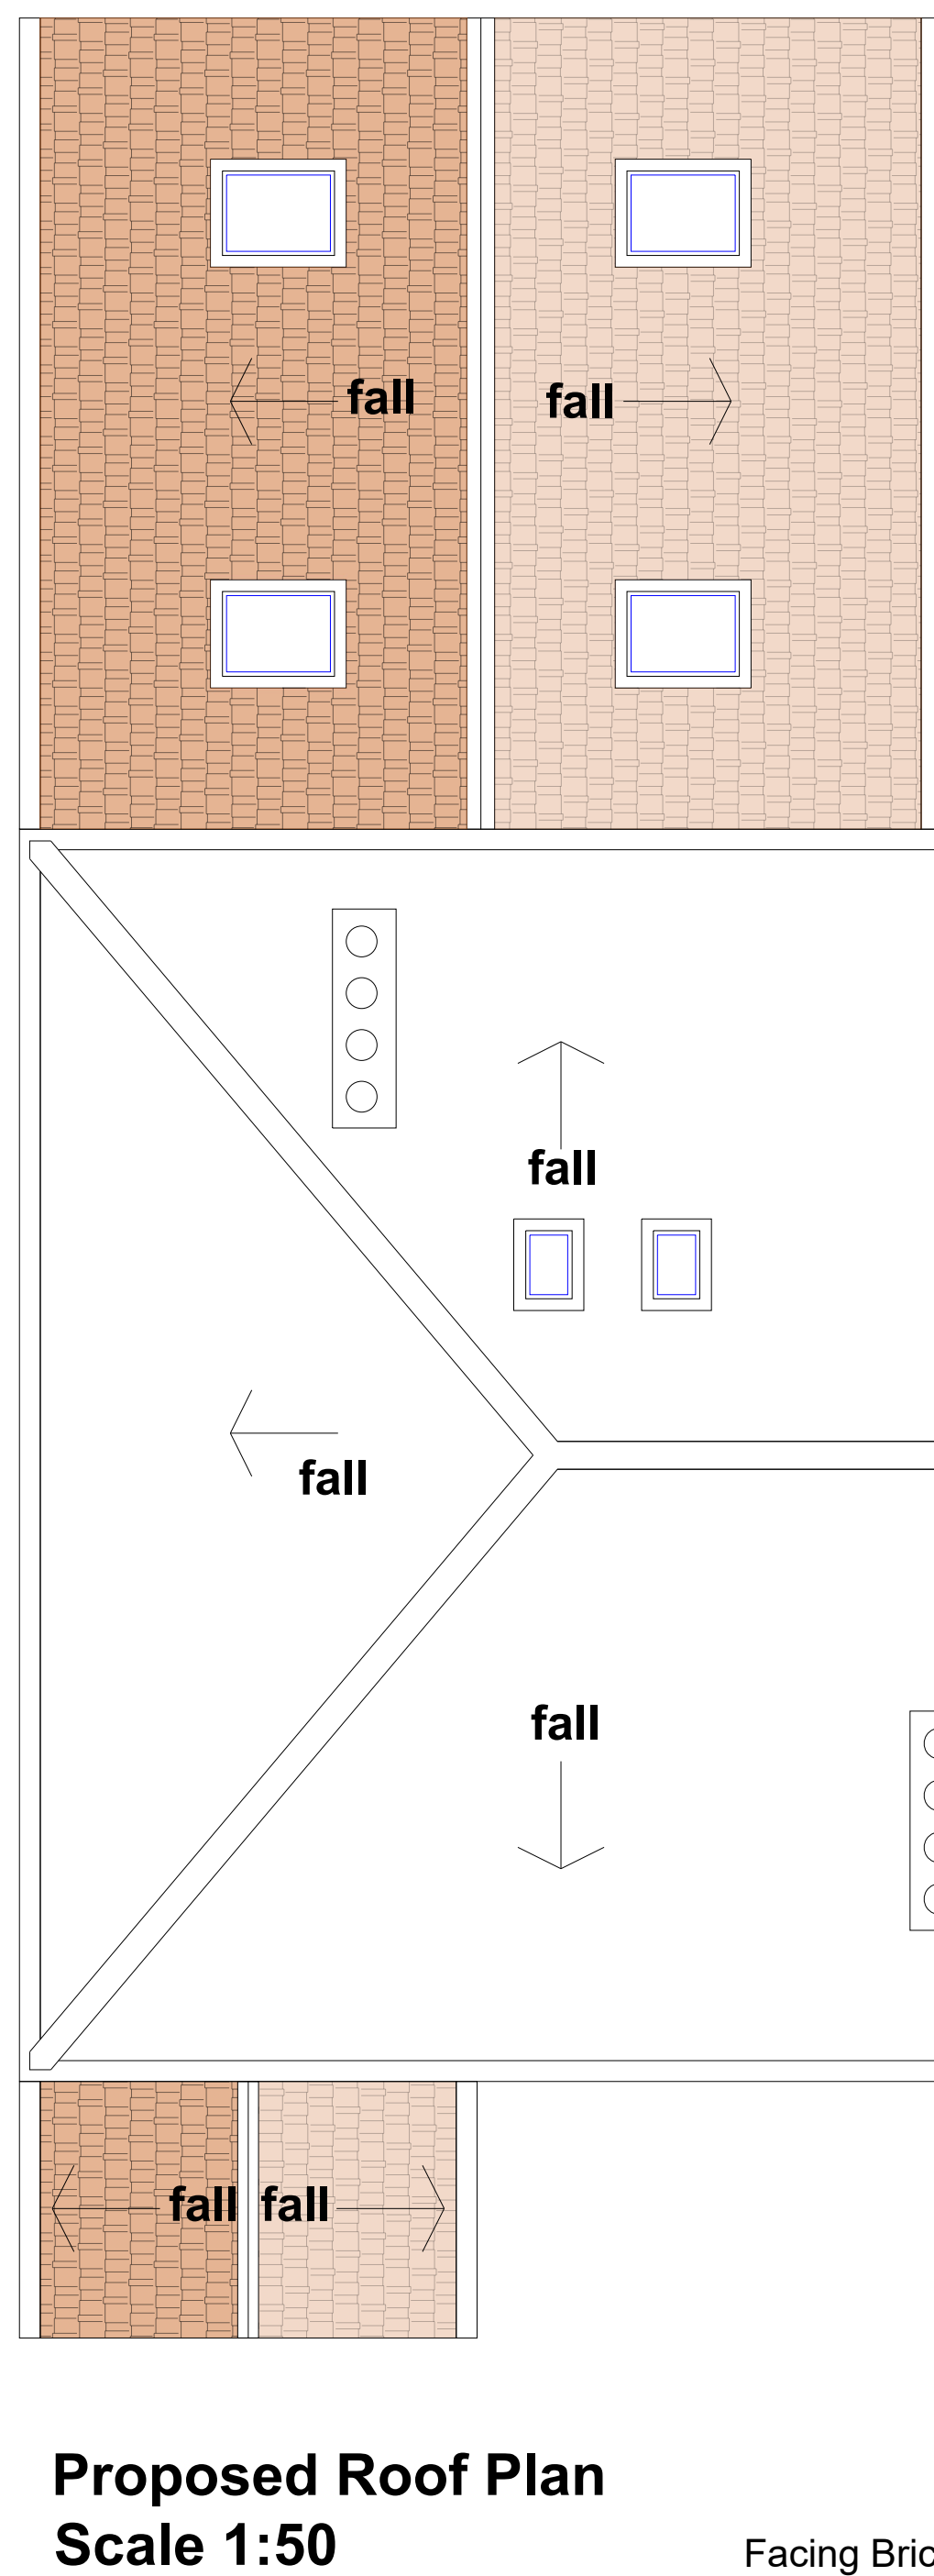


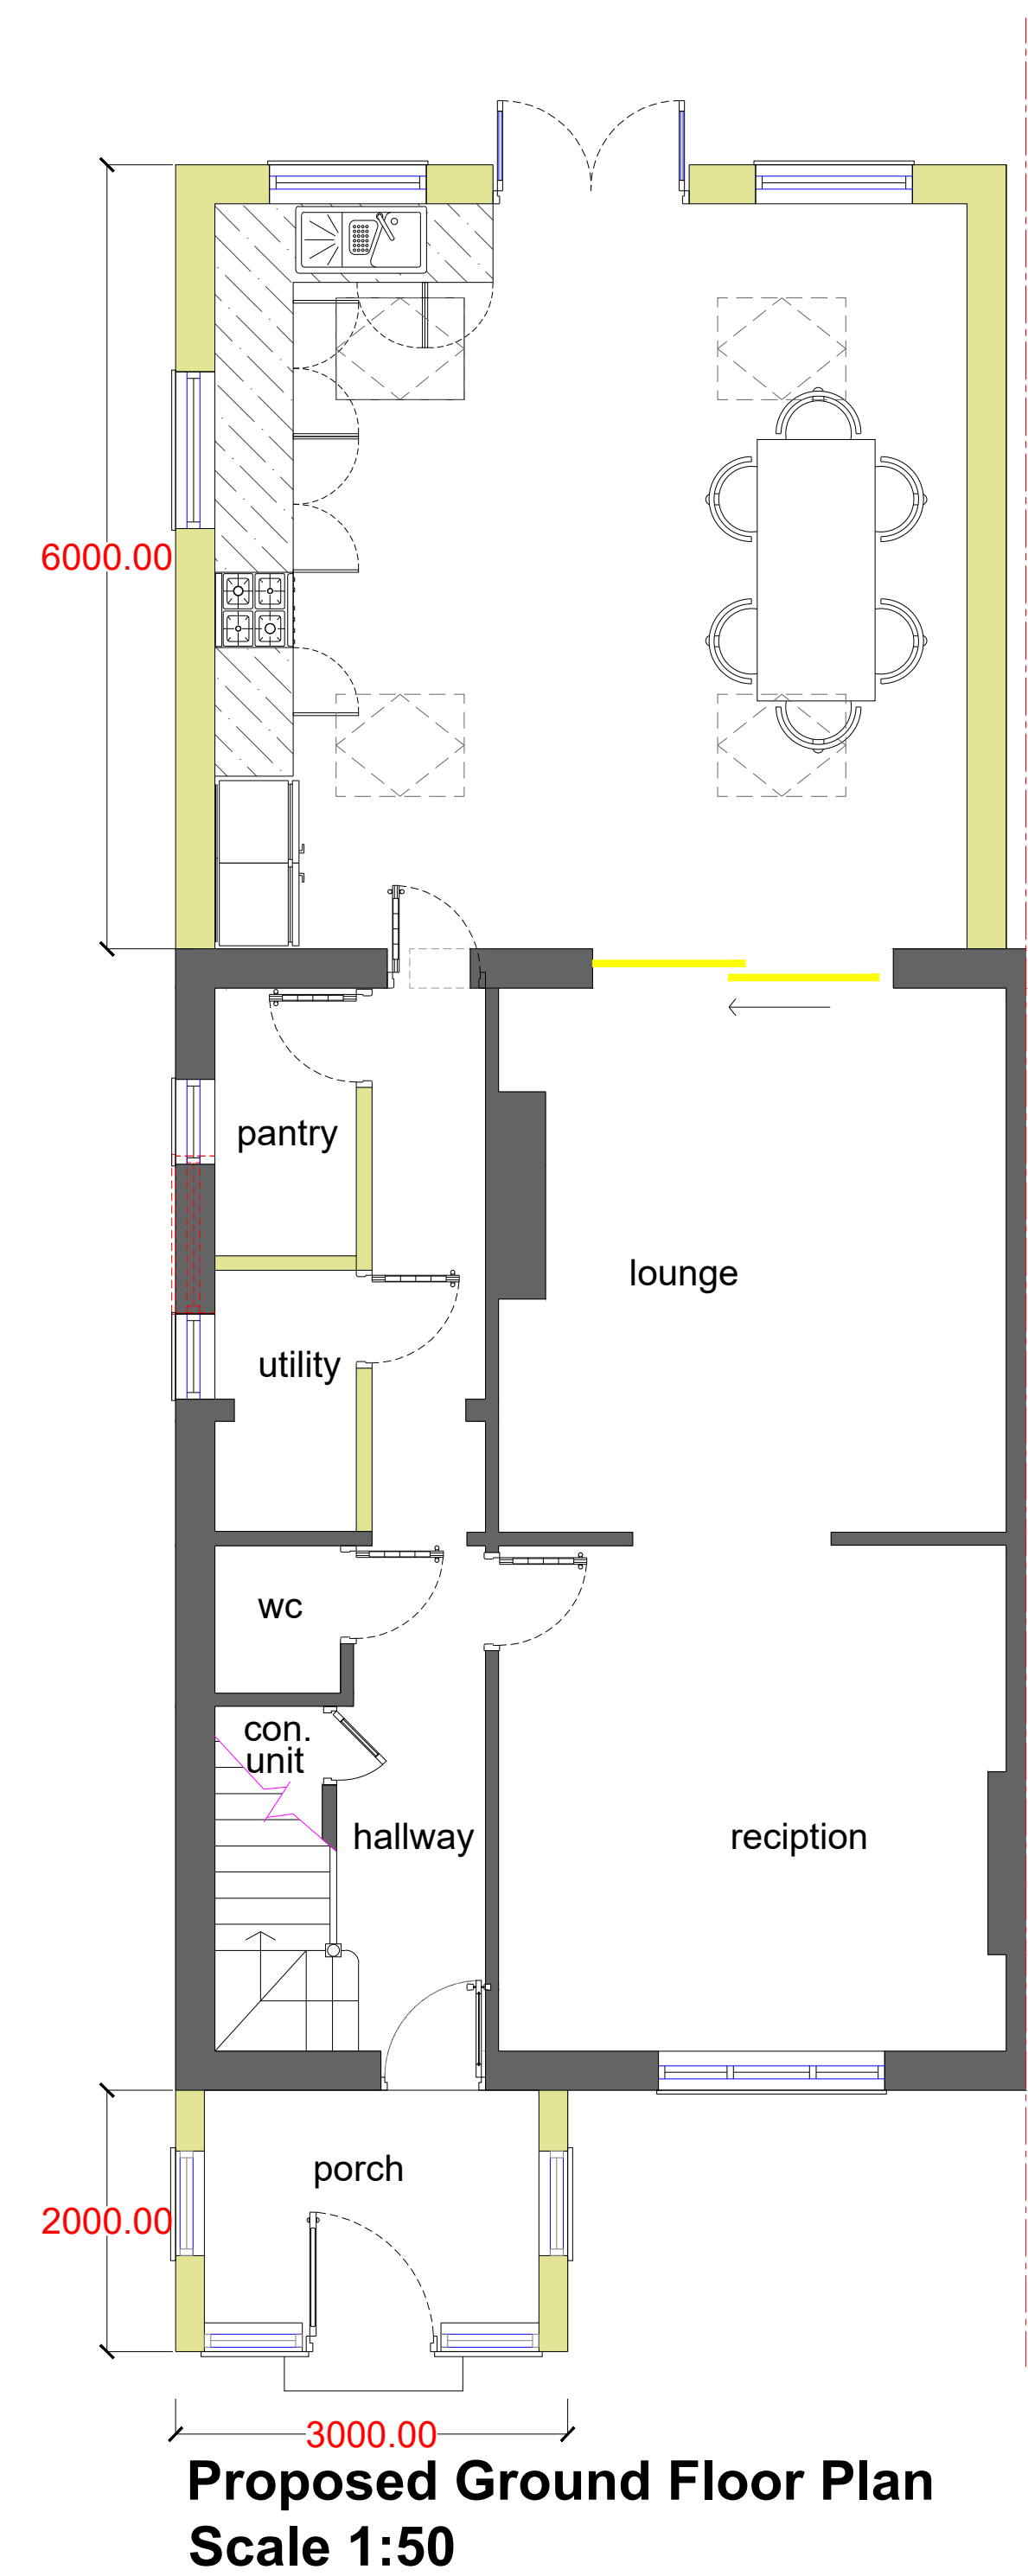

- GENERAL NOTES**
1. The contractor must check the site and the approved drawings before commencing the works and must take any working measurements as necessary and any discrepancy must be reported to the client.
 2. Work shall comply with any current relevant BS/codes of practices and confirm to the Building Regulations including the latest amendment. The contractor is responsible for setting out the works.

KEY

SD	Smoke Detector
FD30	30 min. fire resistant door
HD	Heat detector
SVP	Soil vent Pipe
G.	Gully
RWP	Rainwater Pipe
EF	Extract fan
---	Boundary
----	Structure to be demolished

PROJECT ADDRESS
121 Mauldeth Road West
Withington,
Manchester
M20 1BB

PROJECT
Single Storey Rear Extension
Porch Installation

DRAWING No.
PP136-3/22

SCALE
1:50

REVISION	DATE
a. Front boundary treatment	18.08.22

DATE
28/05/22

STATUS
Planning

DRAWN BY
AT

PAPER SIZE
A1

AT A. Design
12 Hastings Gardens
Stockport
SK5 8BF
ata_design@hotmail.com
07830039347