




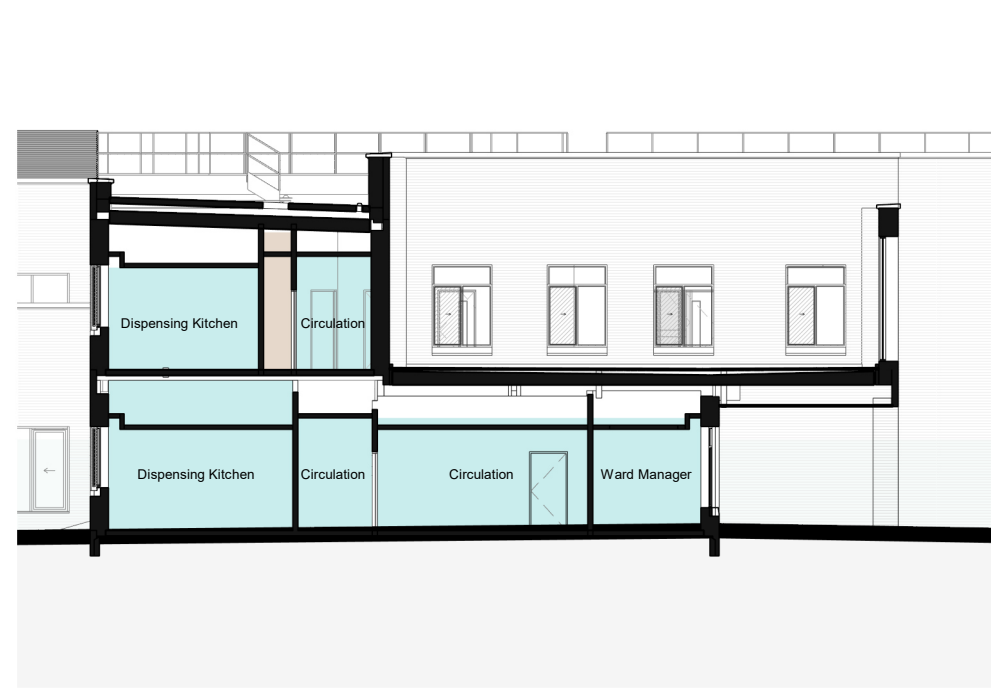


1 05_20-ZZ-9011_Section 11
1 : 200

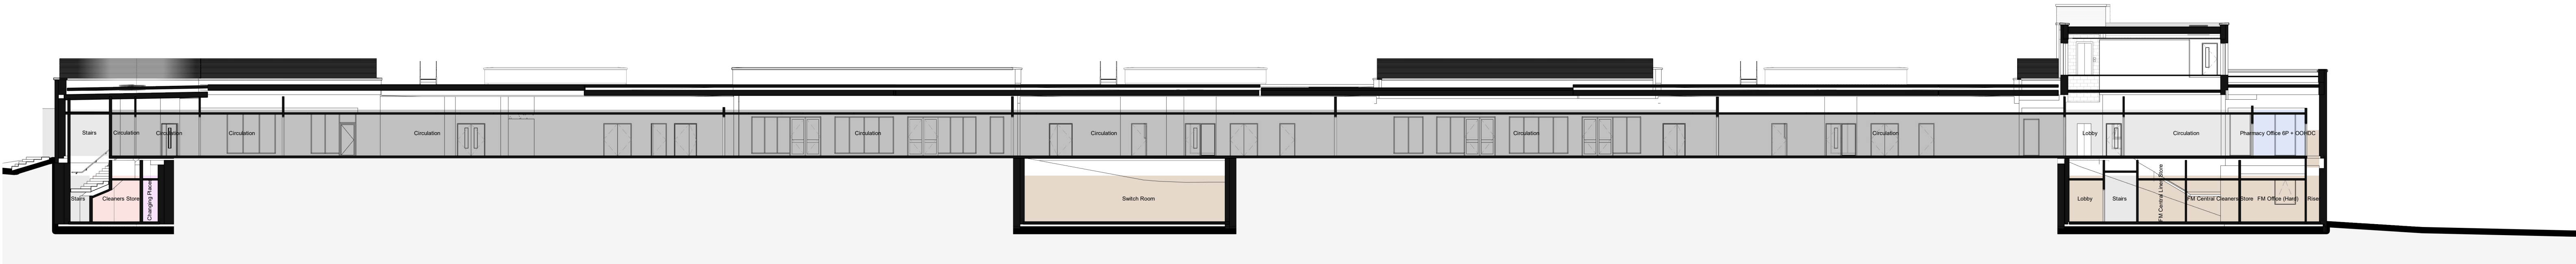


2 05_20-ZZ-9012_Section 12
1 : 200

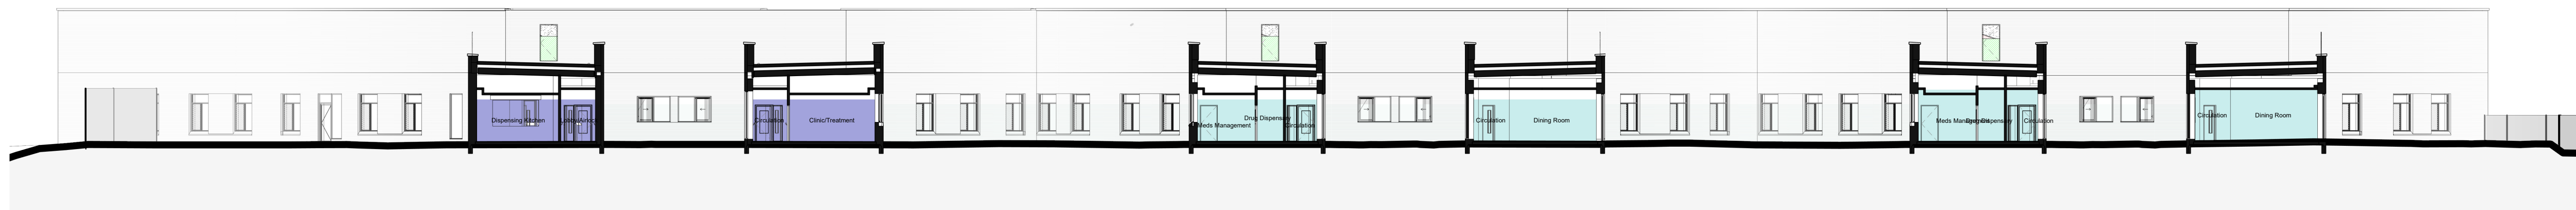


3 05_20-ZZ-9013_Section 13
1 : 200

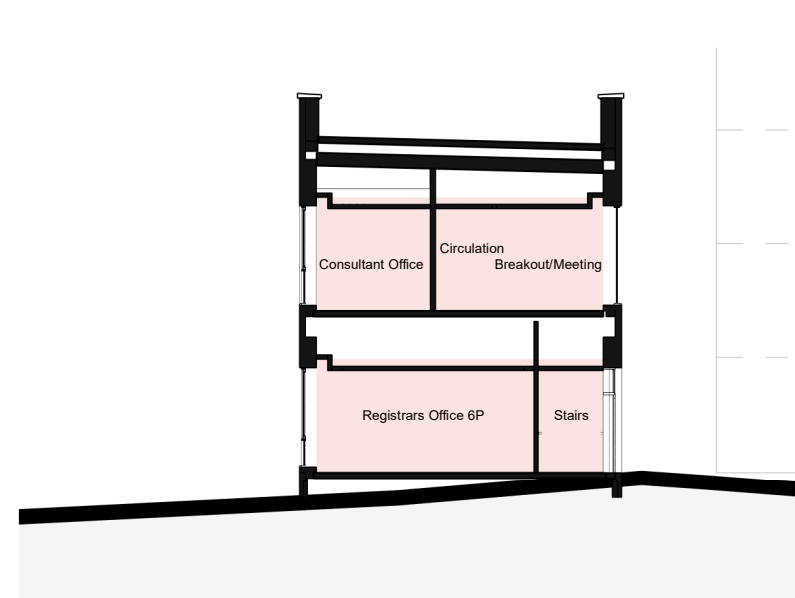


4 05_20-ZZ-9014_Section 14
1 : 200

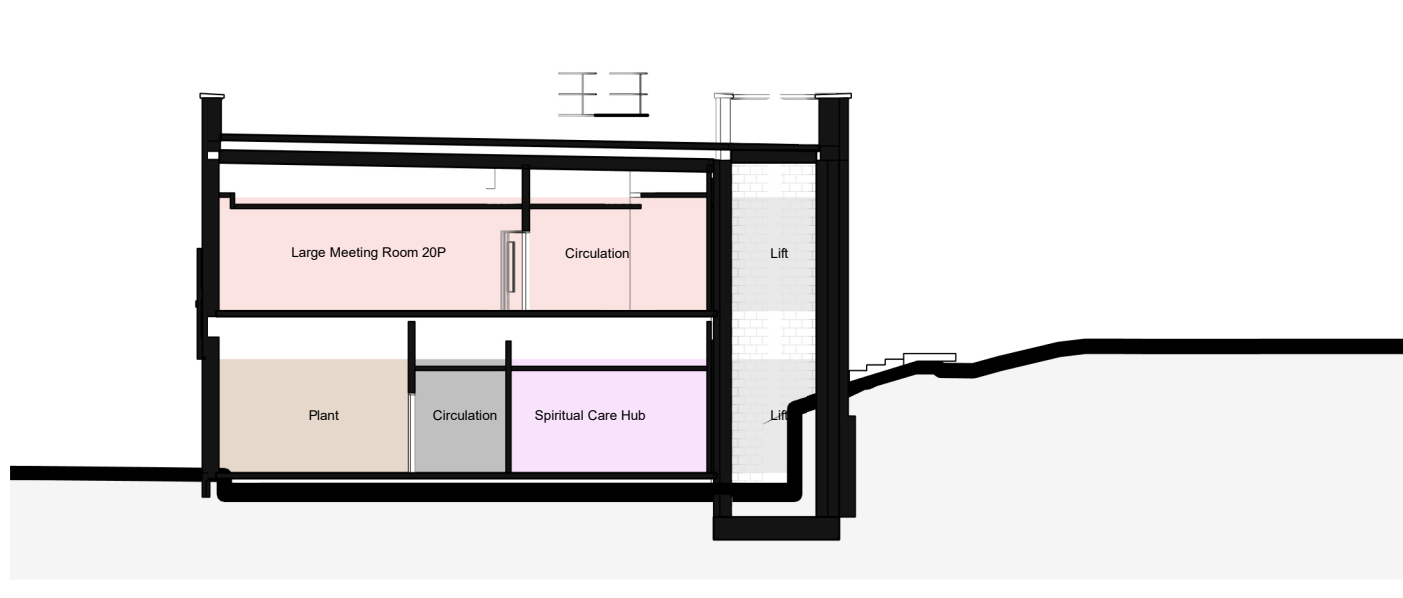

5 05_20-ZZ-9015_Section 15
1 : 200

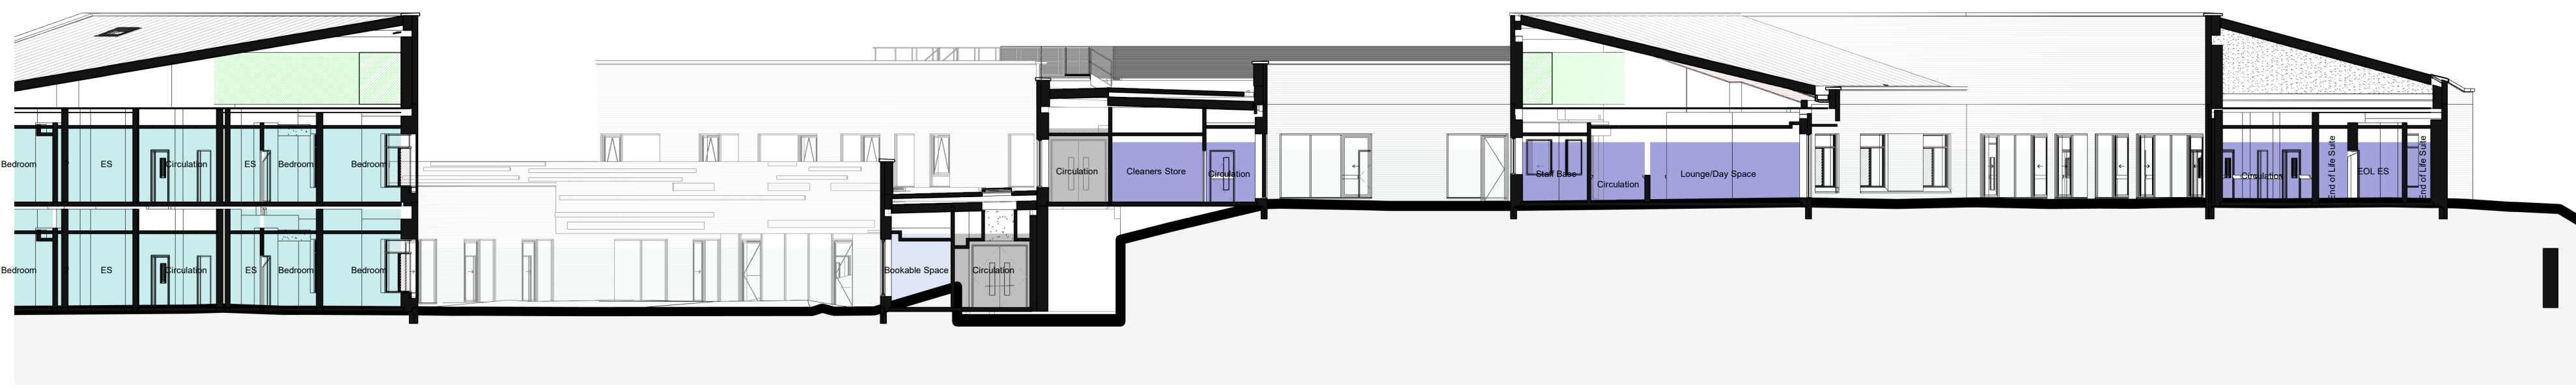


6 05_20-ZZ-9016_Section 16
1 : 200

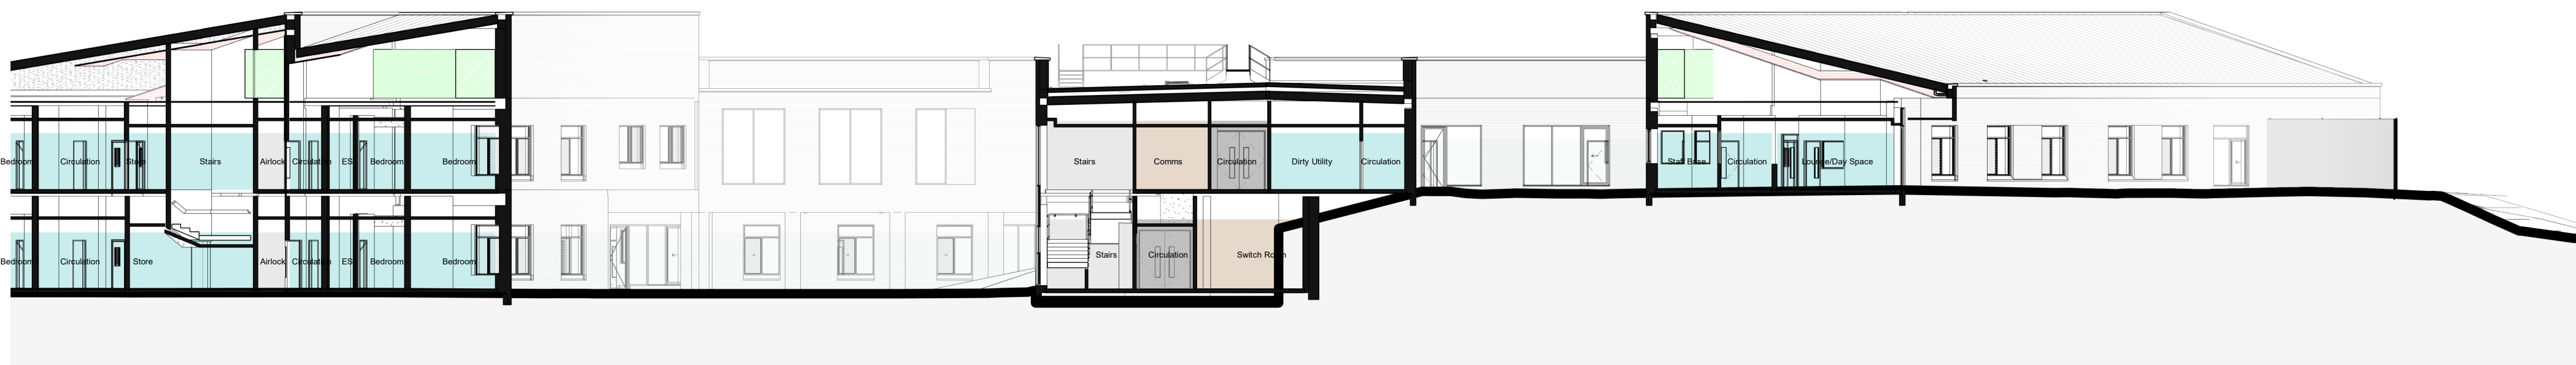

7 05_20-ZZ-9017_Section 17
1 : 200



8 05_20-ZZ-9018_Section 18
1 : 200

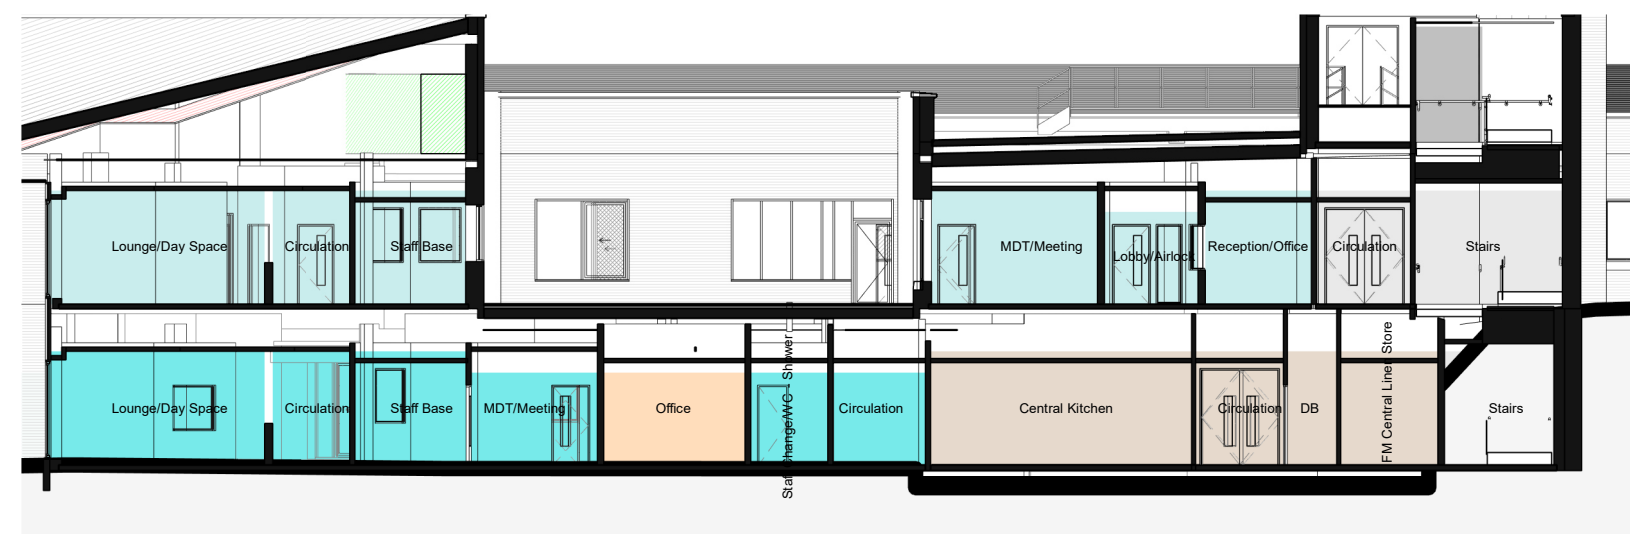

9 05_20-ZZ-9019_Section 19
1 : 200

Department Legend

- Adult Acute
- Arrival zone/Entrance & Visiting
- Circulation
- Clinical area & Support rooms
- Communication
- FM
- Gardens
- Office Facilities
- Older Adult
- PICU
- S136 & Seclusion Suites
- Shared therapies
- Staff facilities
- Treatment Suite

THIS DRAWING (OR ANY PART THEREOF) MAY NOT BE COPIED, TRANSMITTED OR DISCLOSED TO ANY THIRD PARTY OR UNAUTHORISED PERSON WITHOUT THE PRIOR WRITTEN PERMISSION OF GILLING DOD ARCHITECTS.



THIS DRAWING IS TO BE READ IN CONJUNCTION WITH ALL OTHER RELEVANT DRAWINGS PREPARED BY CONSULTANTS AND SUB-CONTRACTORS.

REPORT ANY DISCREPANCIES TO THE ARCHITECT OR REPRESENTATIVES THEREOF.


© ALL RIGHTS RESERVED. NO PART OF THIS DRAWING MAY BE REPRODUCED OR TRANSMITTED IN ANY FORM OR BY ANY MEANS WITHOUT THE WRITTEN PERMISSIONS OF THE COPYRIGHT HOLDER

ONCE PRINTED AND DISTRIBUTED THIS DOCUMENT IS ASSUMED UNCONTROLLED

DO NOT SCALE FROM THIS DRAWING. WORK ONLY TO PRINTED DIMENSIONS.

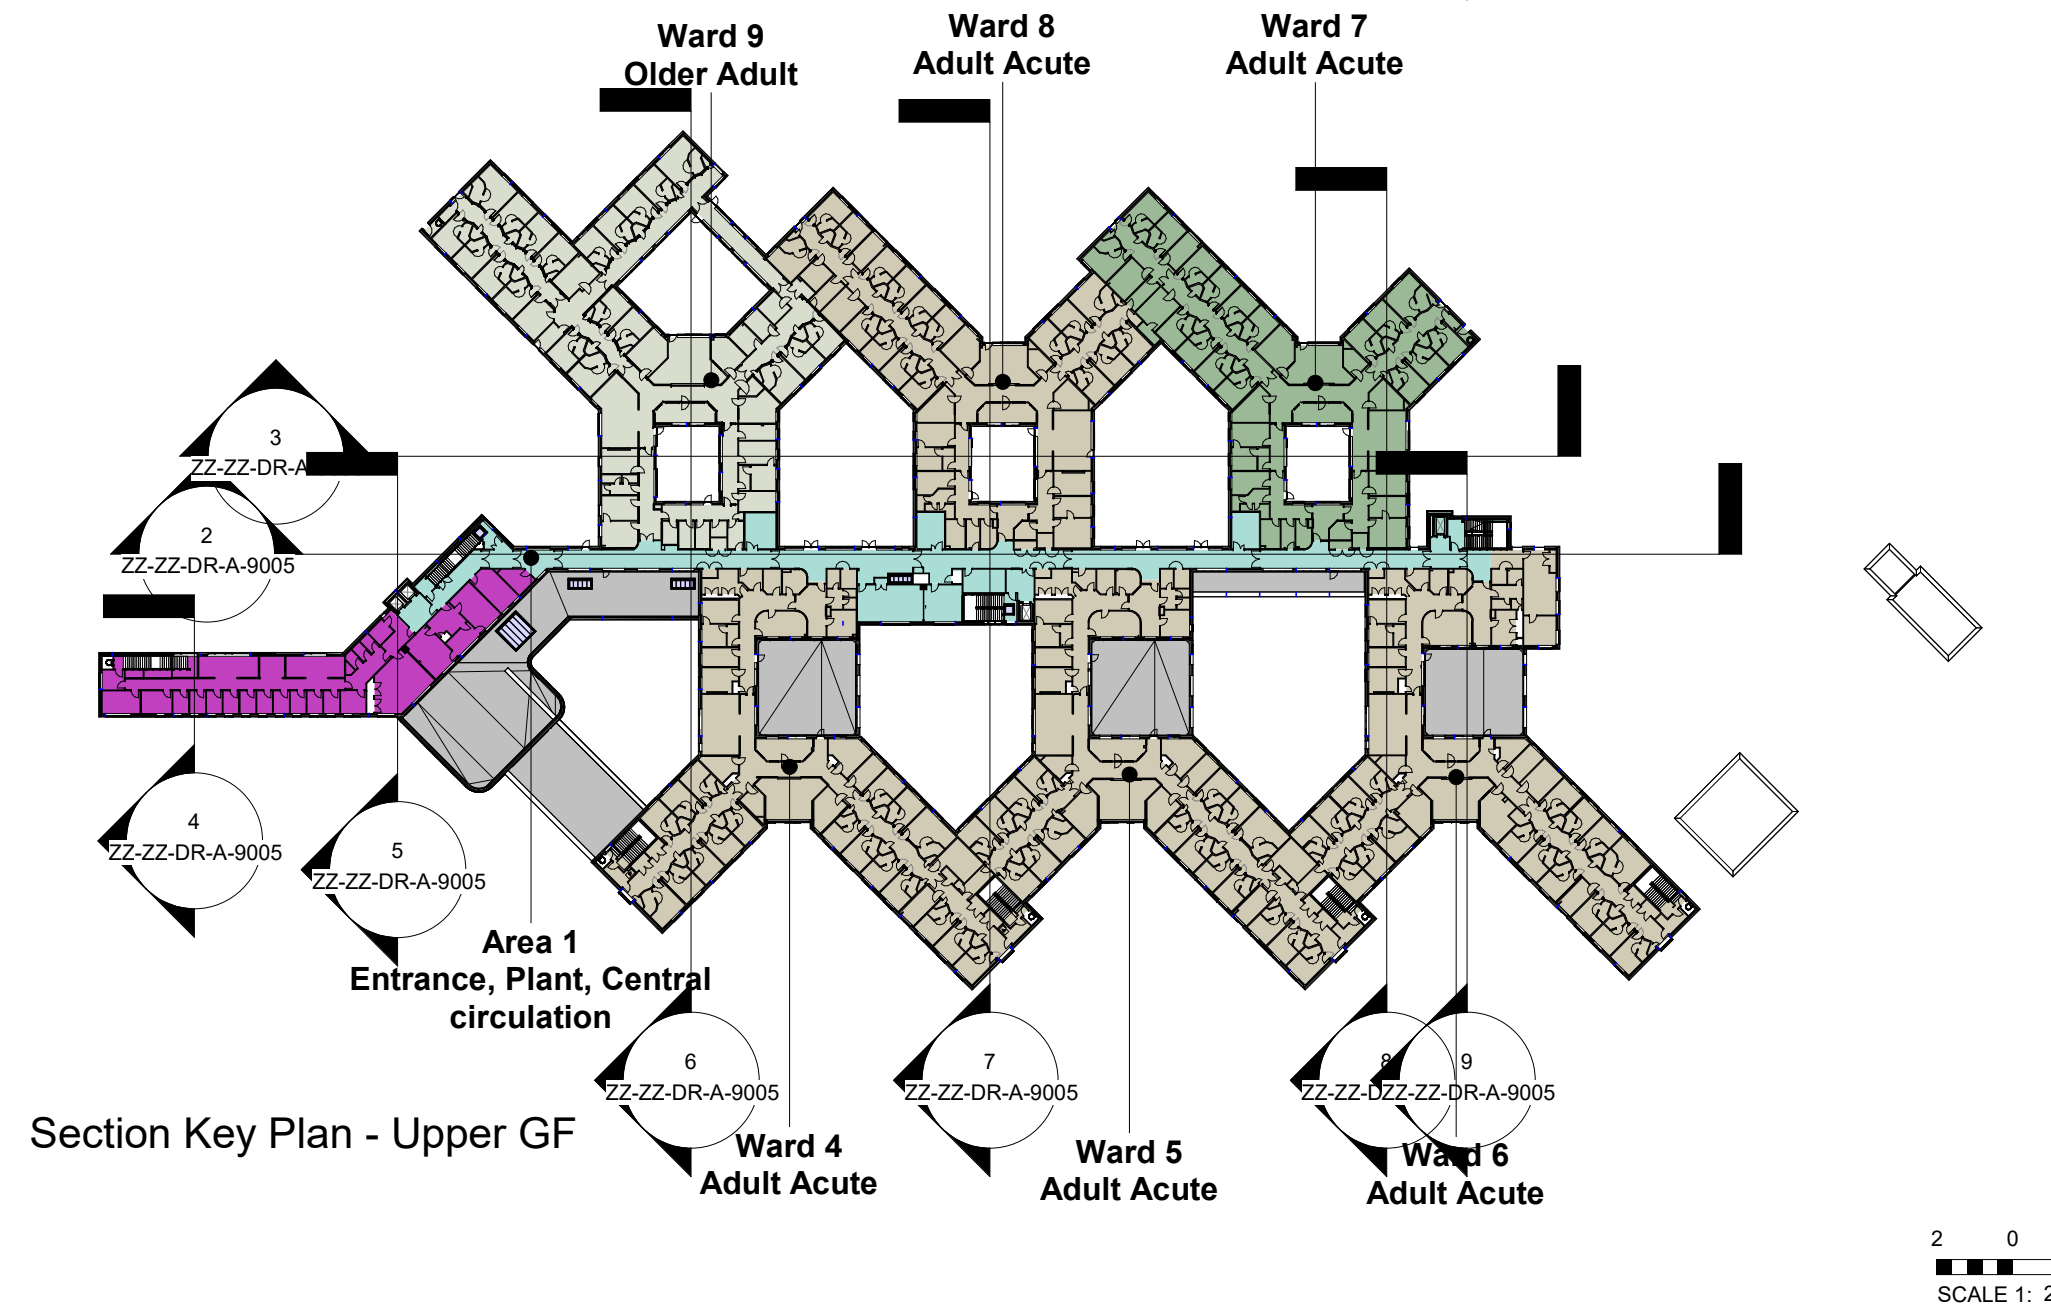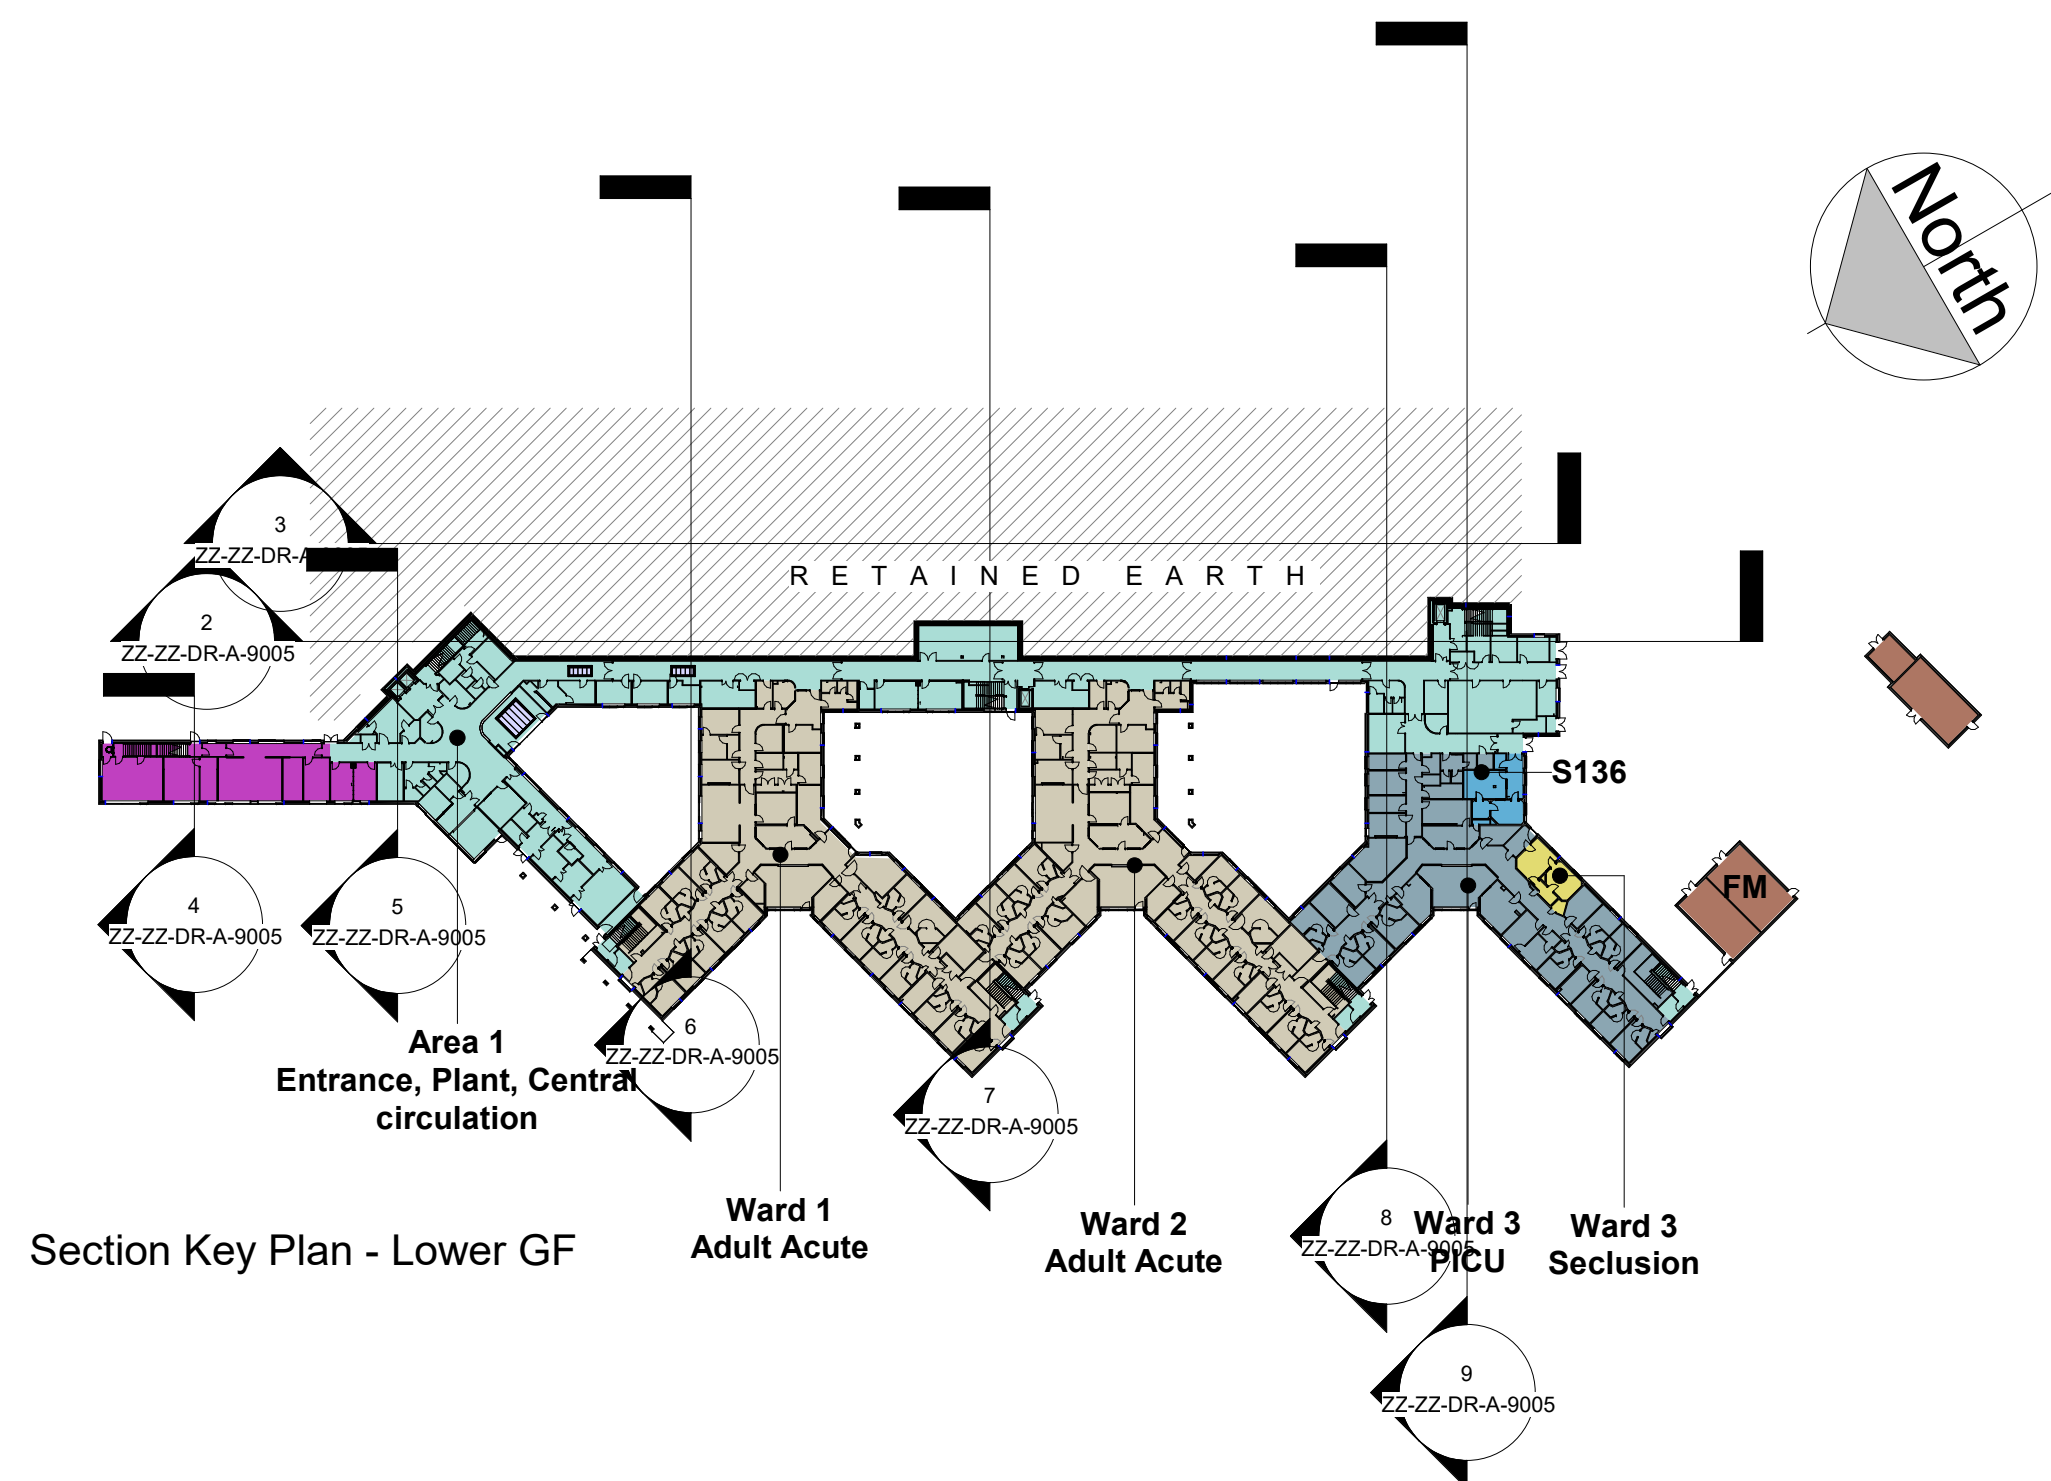

P05	OG	Updated Section Adjustments	09/08/22
P04	JB	Revised Entrance	14/06/22
P03	DP	Revised FM yard layout	11/04/22
P02	DP	Issued for Stage 4	10/1/2021
P01	HT	Issued for Planning	29/09/20
Rev	By	Description	Date

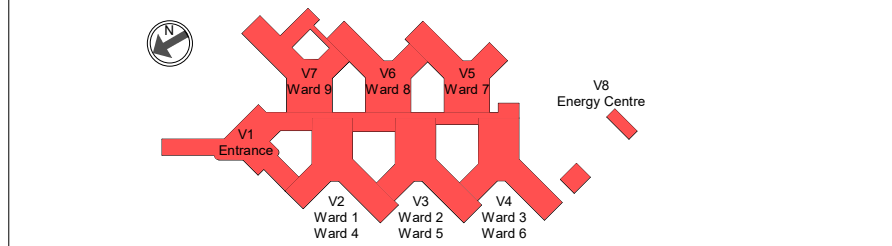

gilling dod
architects
The Cruck Barn, Duxbury Park, Chorley, Lancashire. PR7 4AT
t: 01257 260070 f: 01257 260071

Client Name:
NHS
Greater Manchester
Mental Health
NHS Foundation Trust

PSCP:
IHP
Integrated Health Projects by
VINEL
WALSH

Site Name:
Land at Trust HQ building, North Manchester
General Hospital

Project Name:
North View

Drawing Title:
Planning - Proposed Building Sections (1/200)

Project No: 8360	Sheet Size: A0	Scale: As indicated	Purpose of Issue: Planning
Drawn by: KW	Checked by: RG	Approved by: AA	Revision: P05
Suitability: For Information	Drawing Number: NMGNPH-GDA-ZZ-DR-A-9005	Status: S2	