


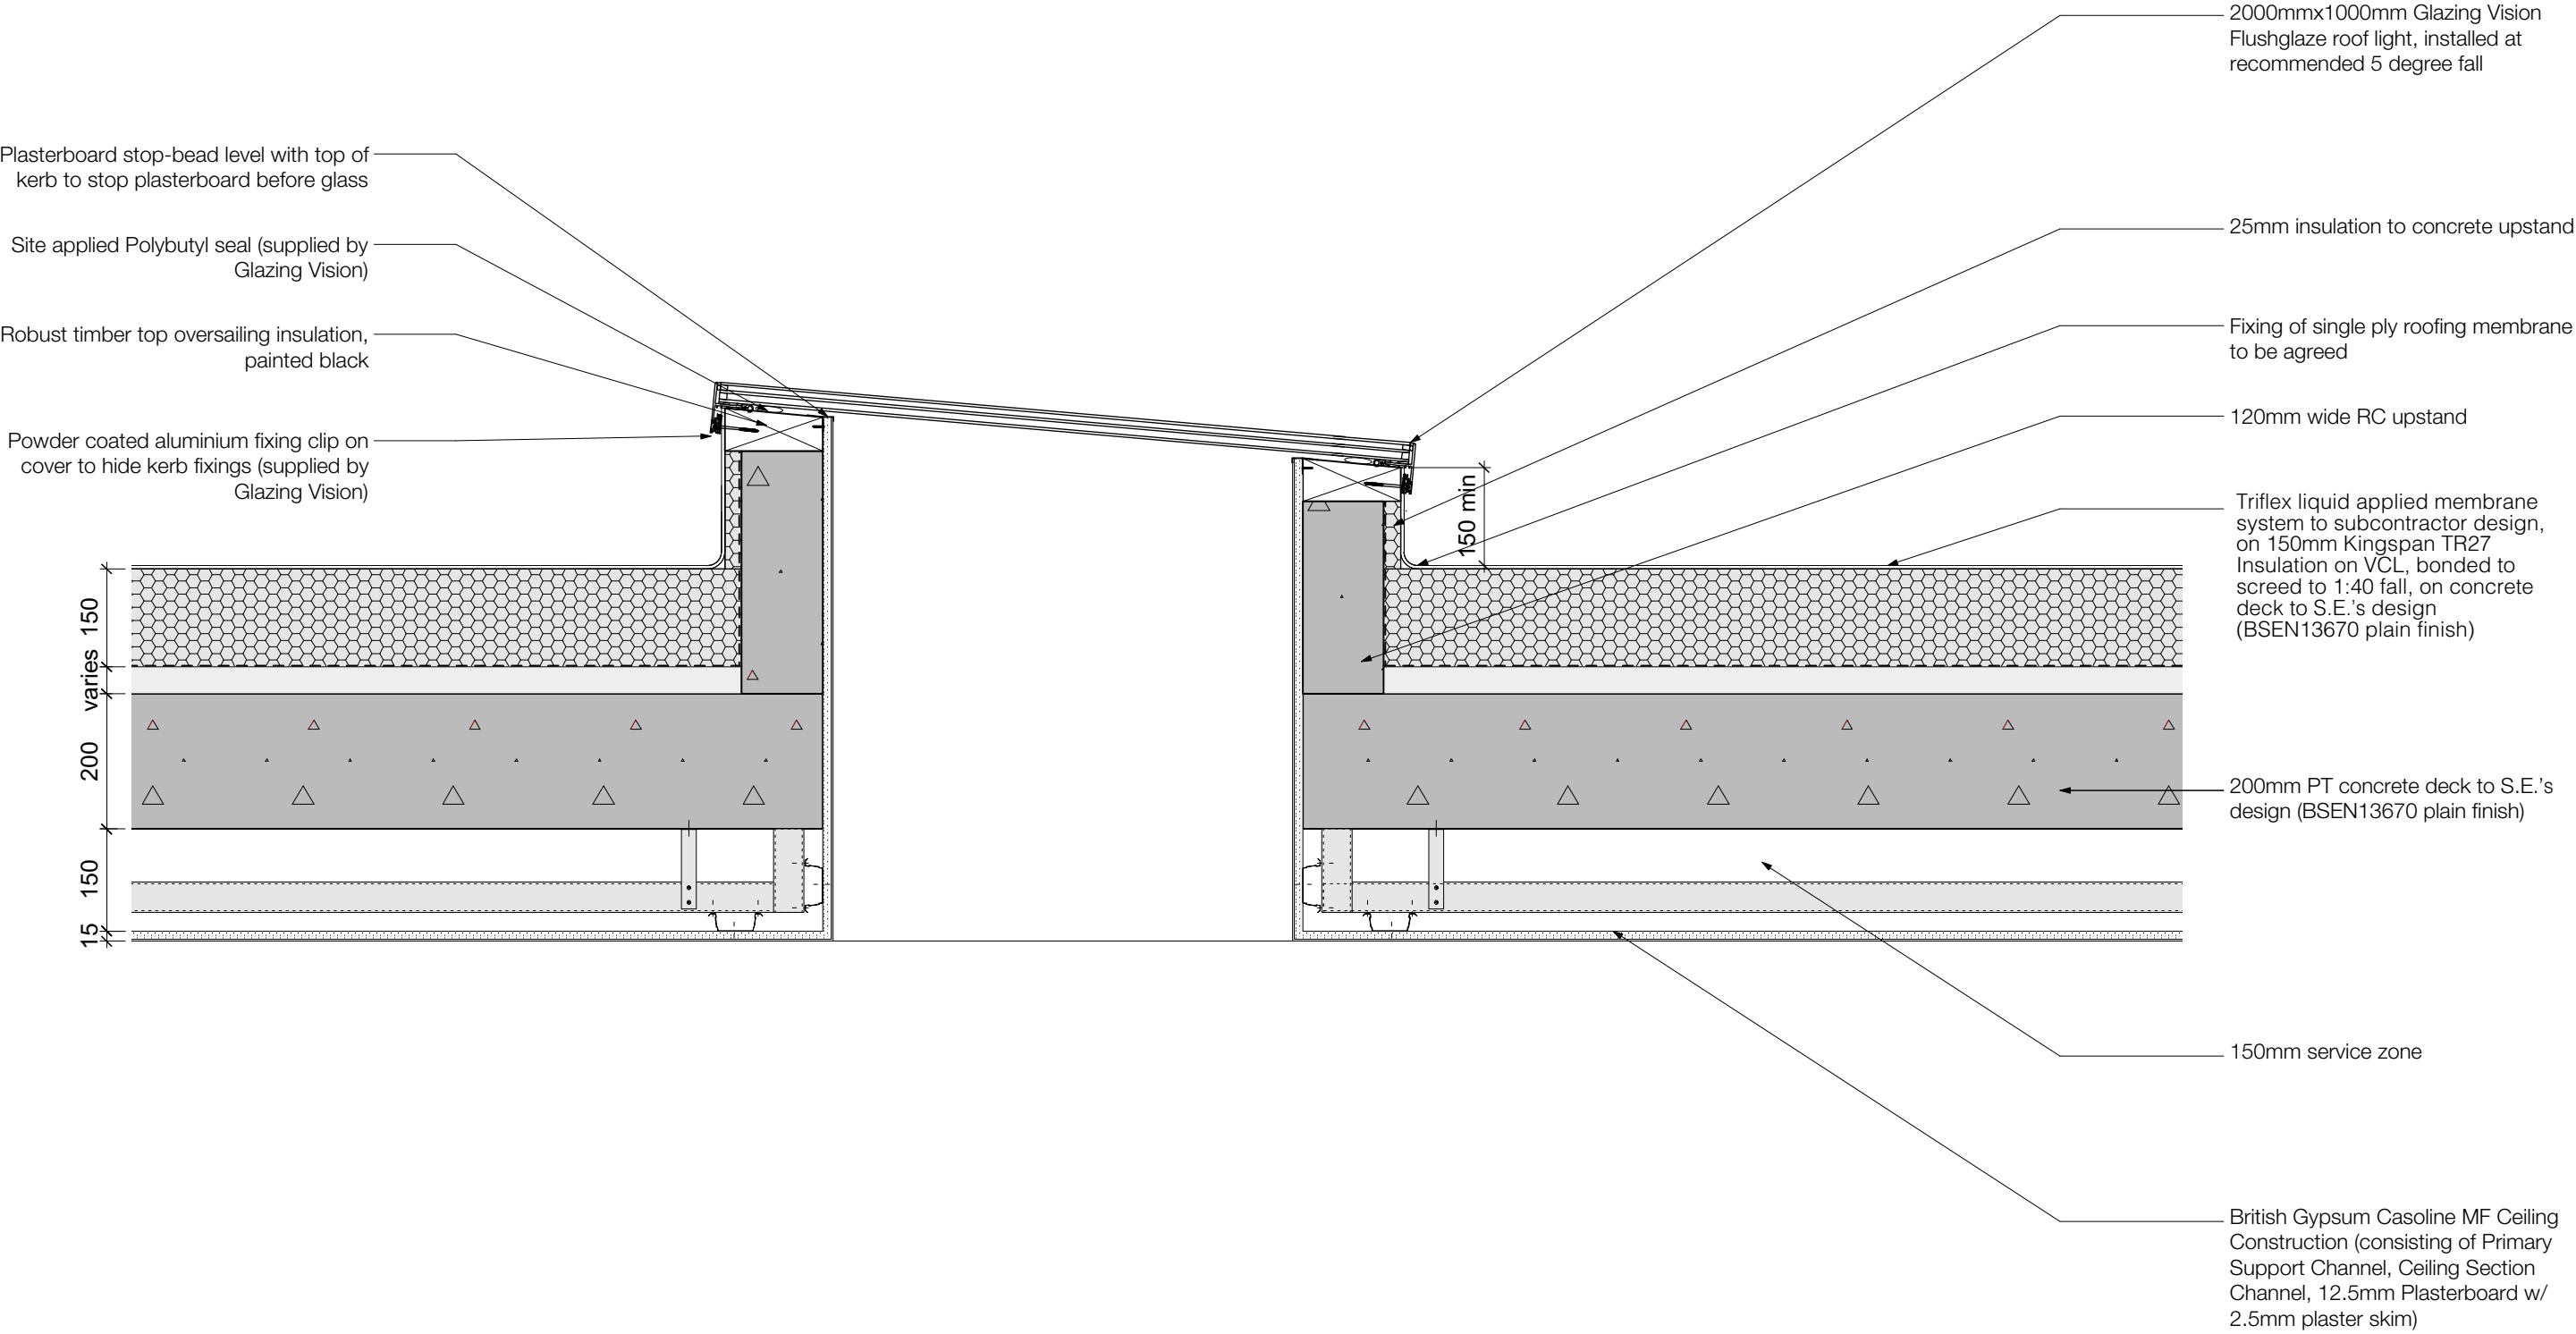

FLAT ROOFLIGHT DETAIL @ 1:5

© Copyright Ollier Smurthwaite Architects	B	08.03.22	Issued for construction	CLIENT: PRESTBURY ESTATES		OLLIER SMURTHWAITE ARCHITECTS 40 King Street, Manchester, M2 6BA T 0161 883 0838 F 0161 883 0839 E mail@olliersmurthwaite.com
	A	02.12.21	Robust timber top added inline with Flushglaze's recommendations	PROJECT: SLATE WHARF		
	-	21.10.21	Issued for comment	ADDRESS: SLATE WHARF, MANCHESTER, M15 4ST		
				DRAWING TITLE: FLAT ROOFLIGHT DETAILS		
				SCALE: 1:10 @ A3	DATE: OCT 2021	
REVISION	DATE	DESCRIPTION		DRAWING NO: A615_C_2021B		