




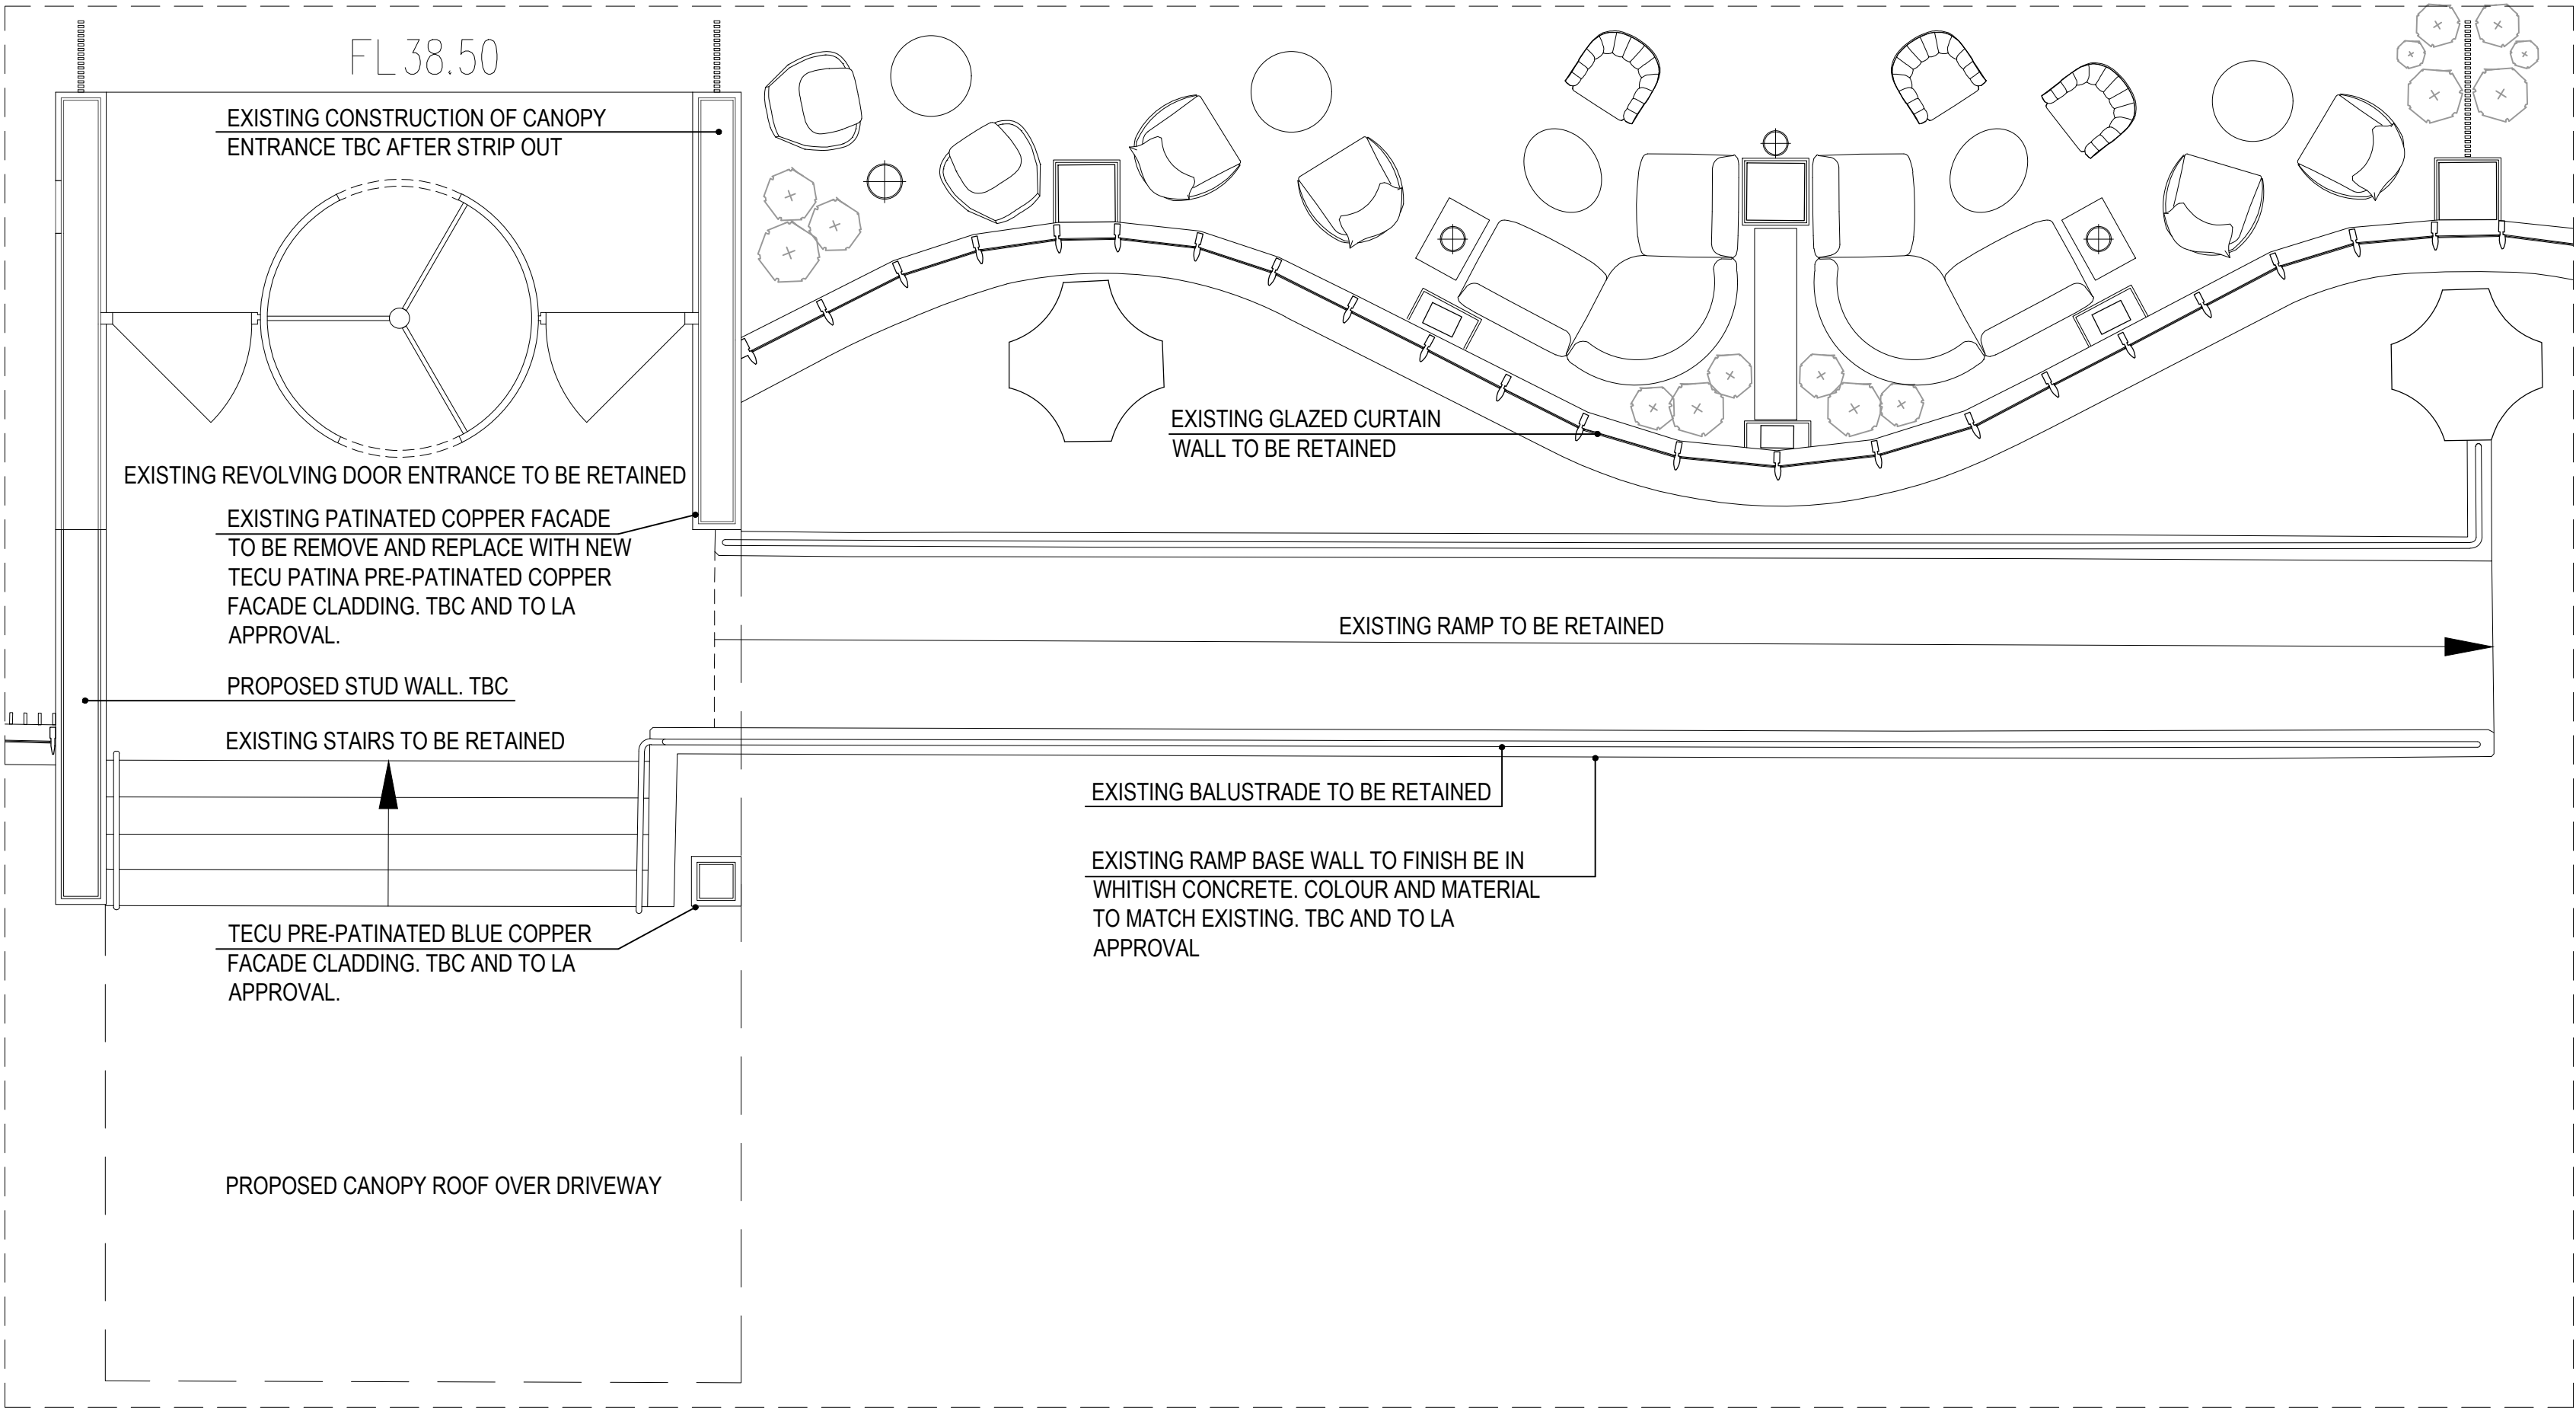


PROPOSED MAIN ENTRANCE DOOR PLAN
1:50@A1

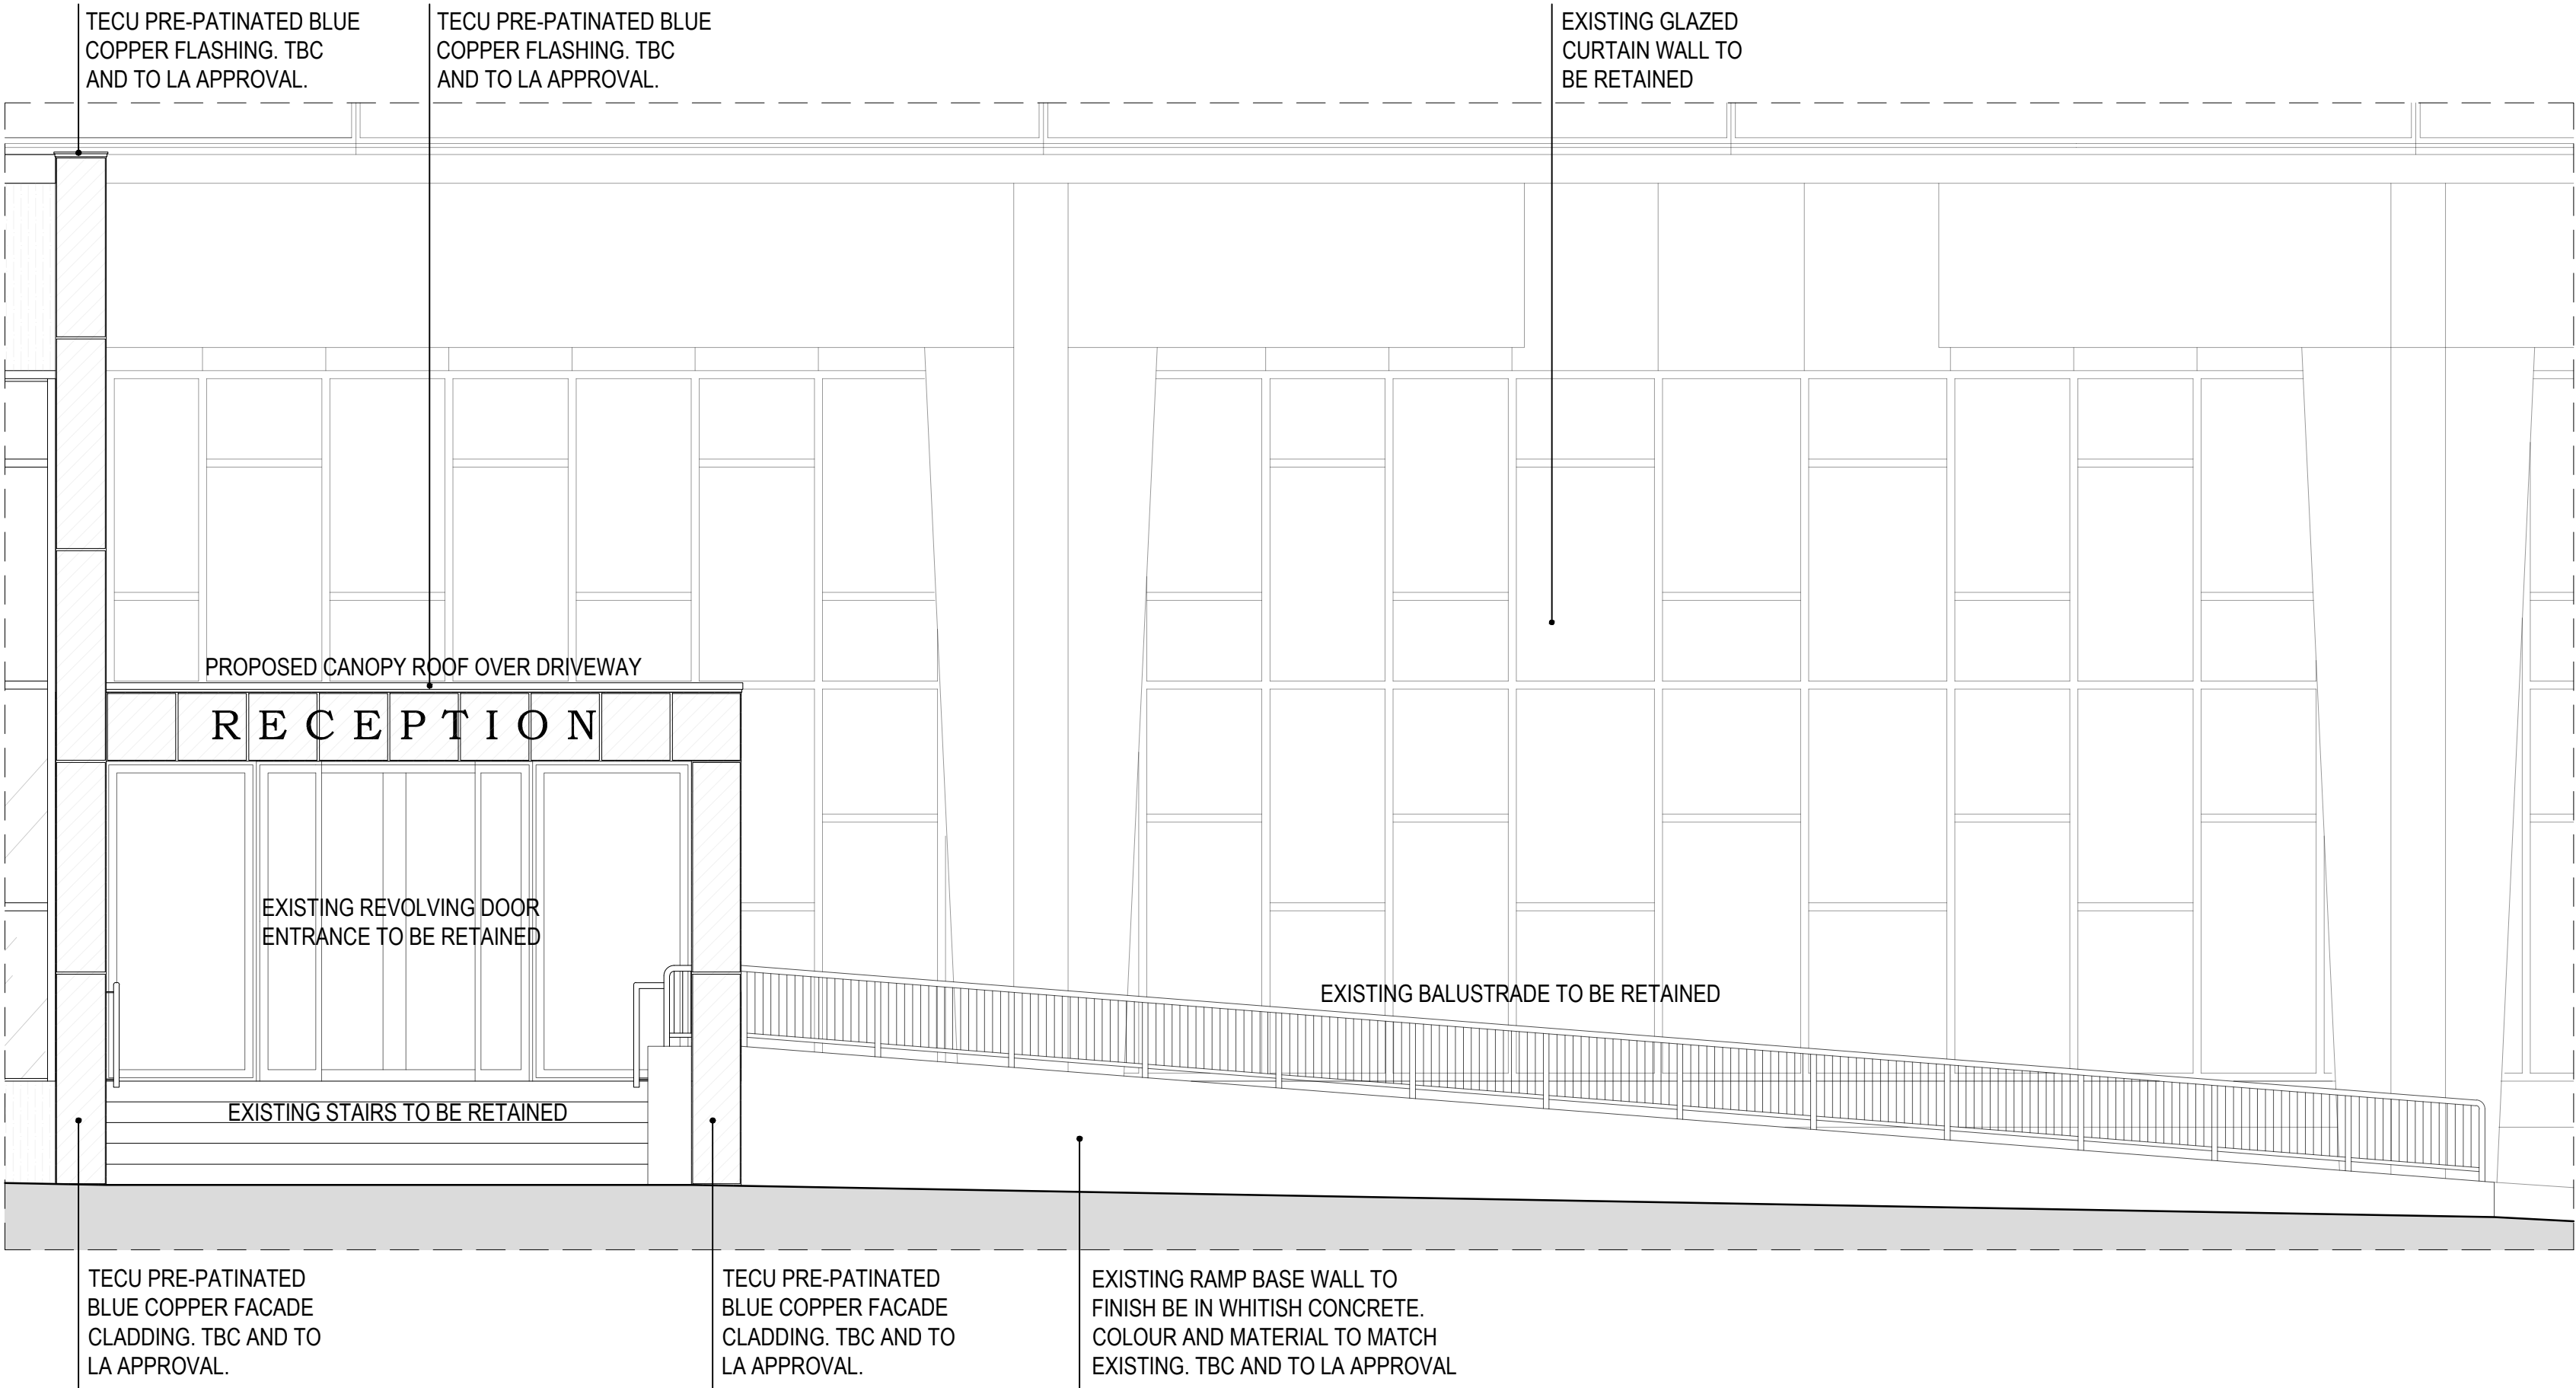


PROPOSED MAIN ENTRANCE ELEVATION A'A'
1:50@A1

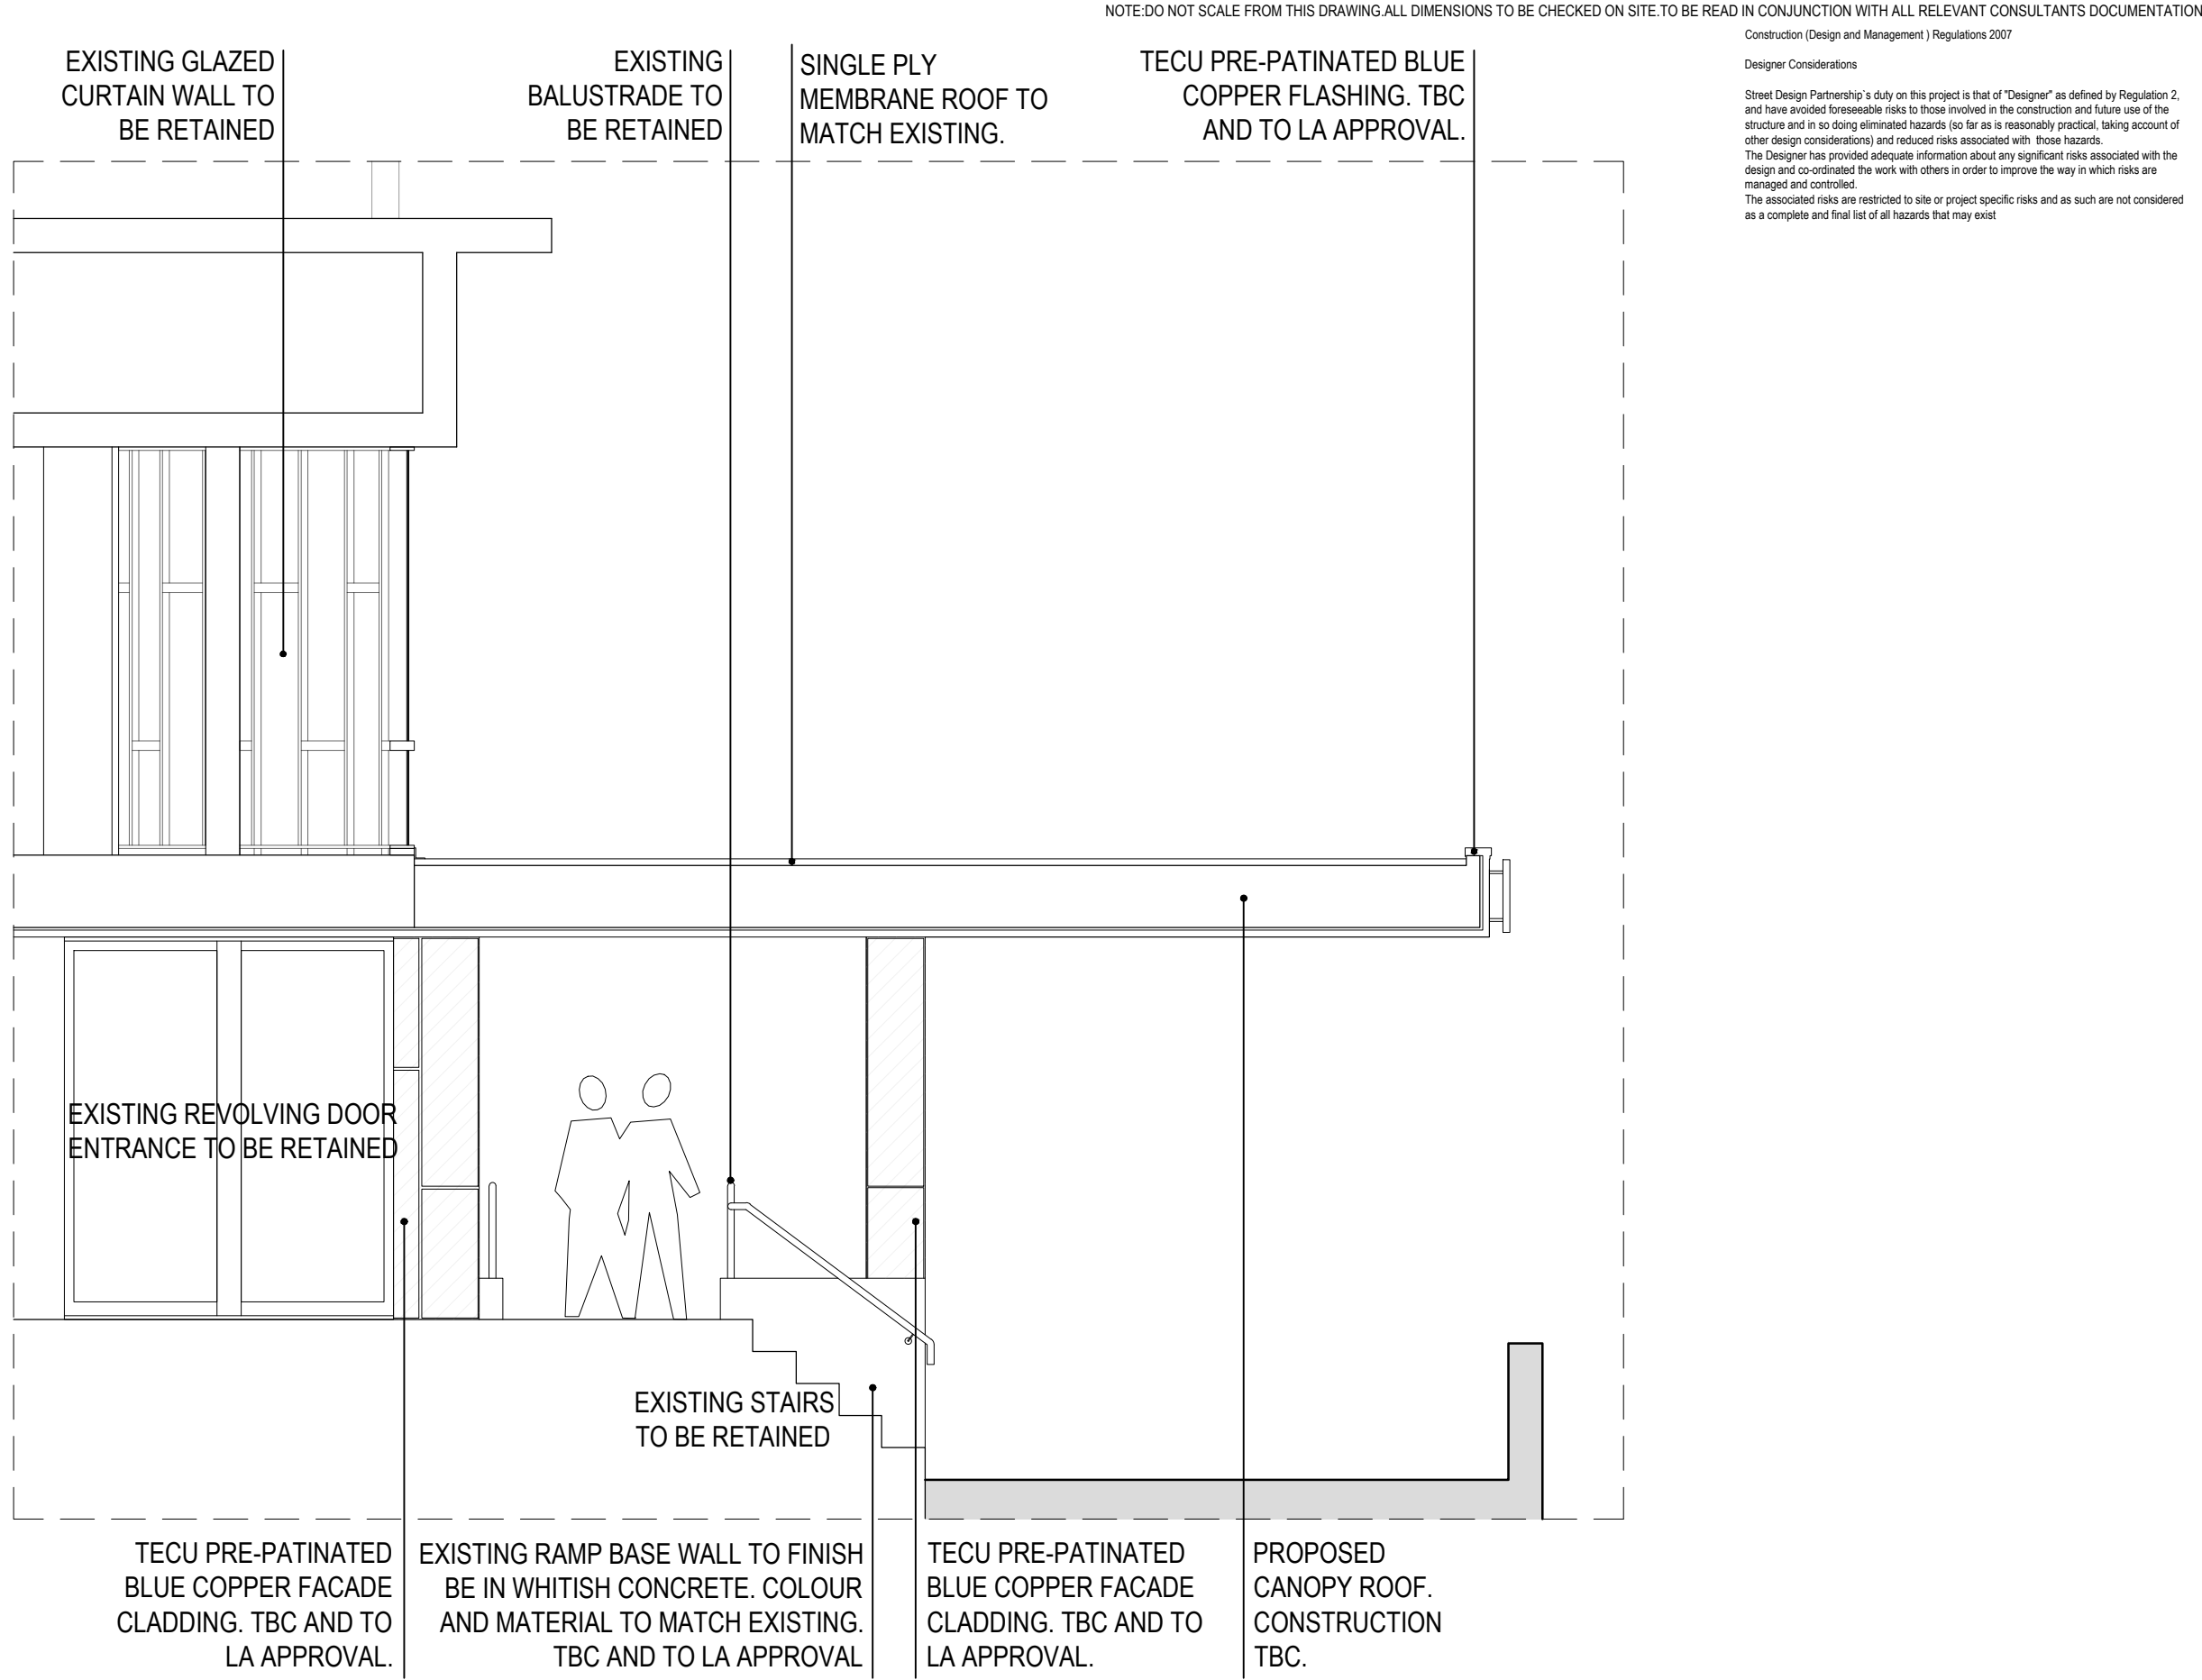

PROPOSED MAIN ENTRANCE SECTION C'C'
1:50@A1

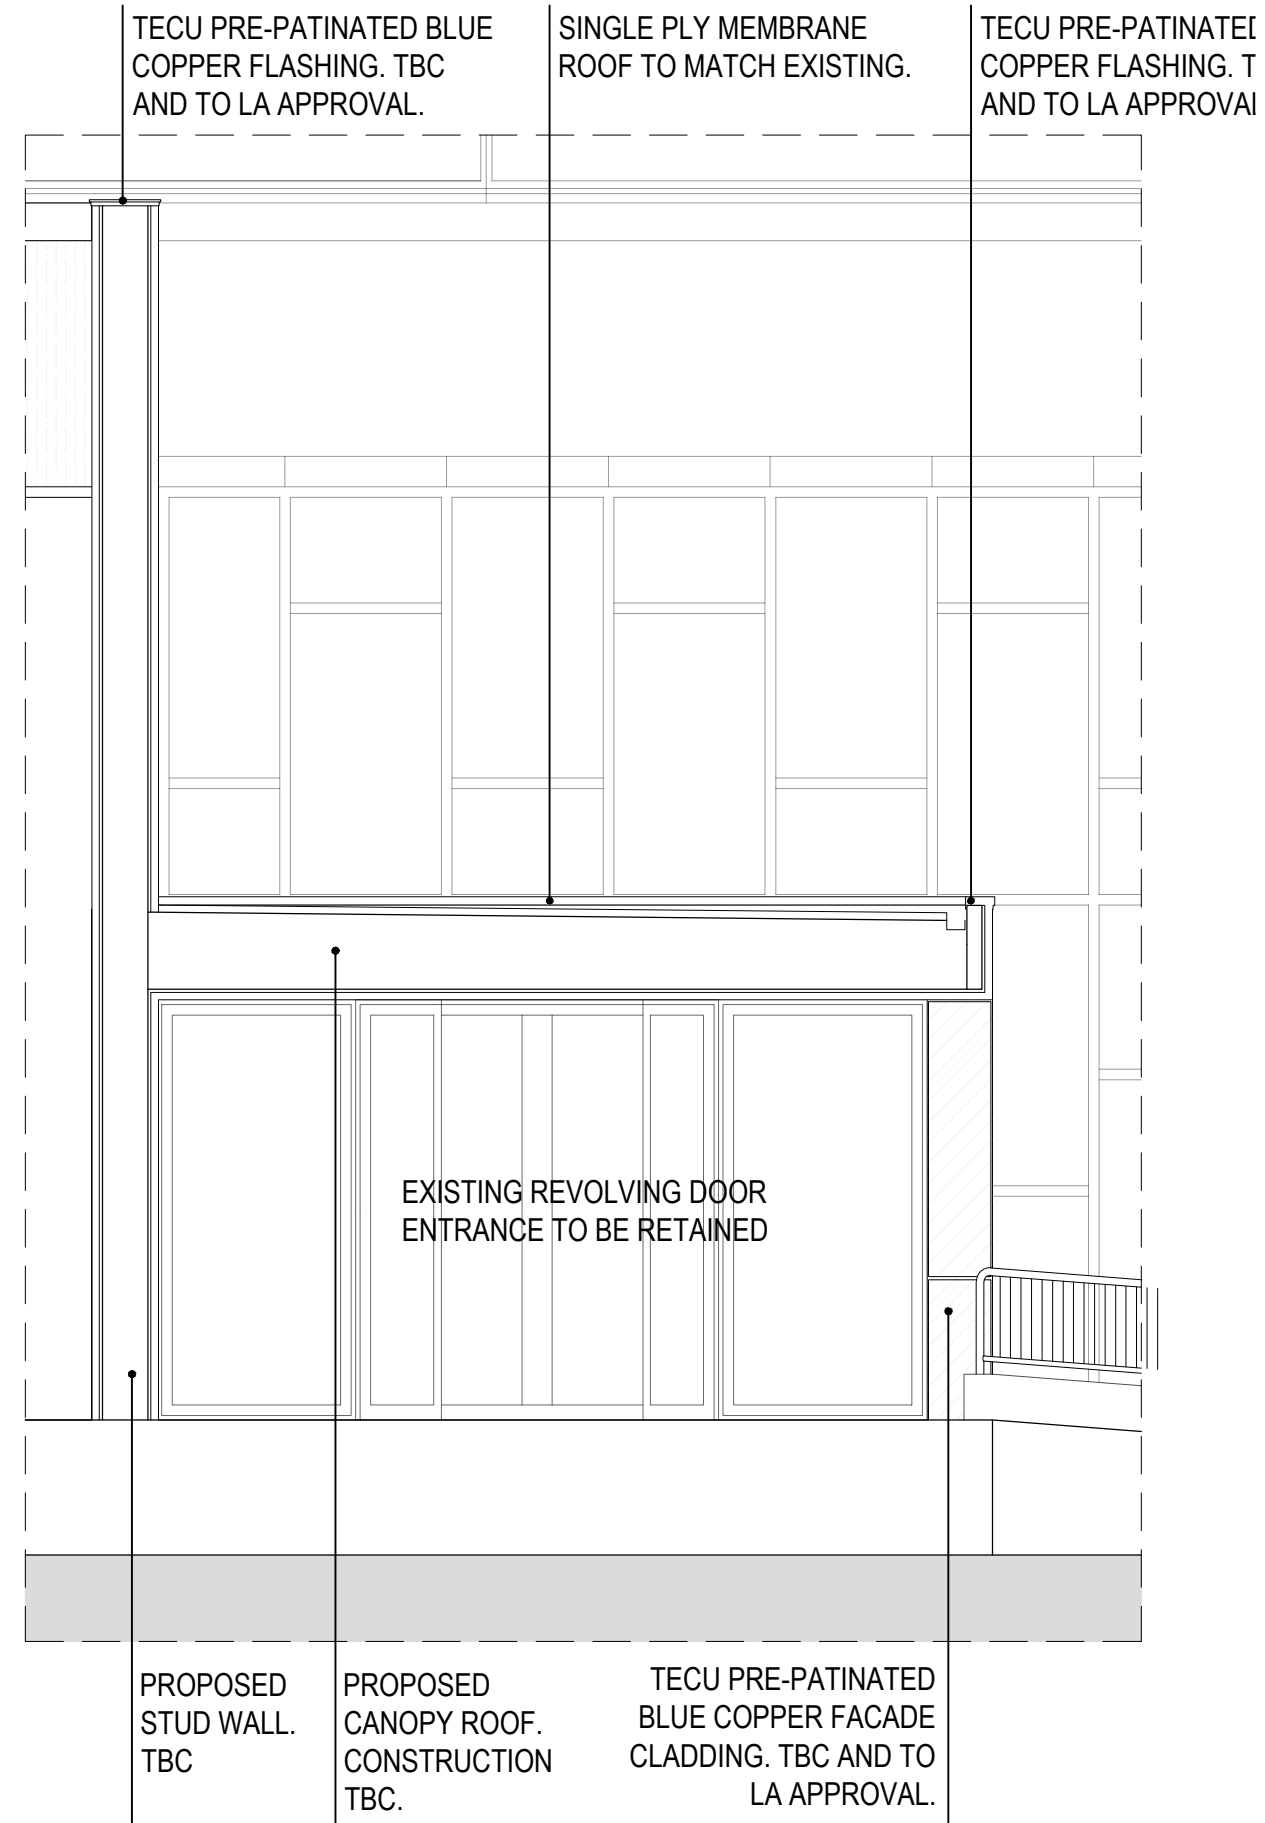

PROPOSED MAIN ENTRANCE SECTION B'B'
1:50@A1

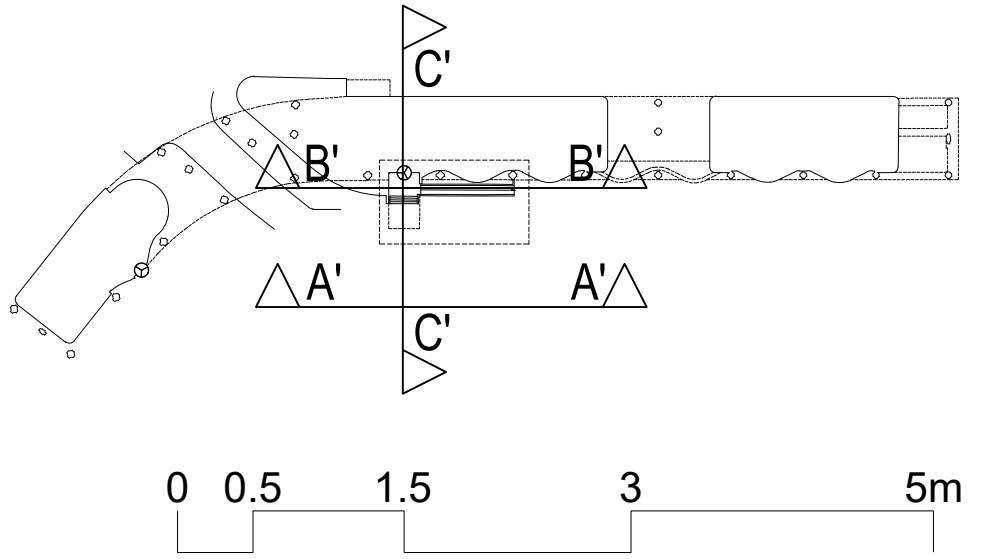

Rev A: ISSUED FOR PLANNING		15/07/22 JK	
revision:		date:	
client:	project:	drawing:	
HAMILTON HOTEL PARTNERS	GATEWAY MANCHESTER LONDON ROAD MANCHESTER, M1 2PG	PROPOSED MAIN ENTRANCE DETAILS	
project no:	drawing no:	revision:	drawn: checked: date: scale @ A1
7442	PS.37	A JK	14.07.22 1:50