




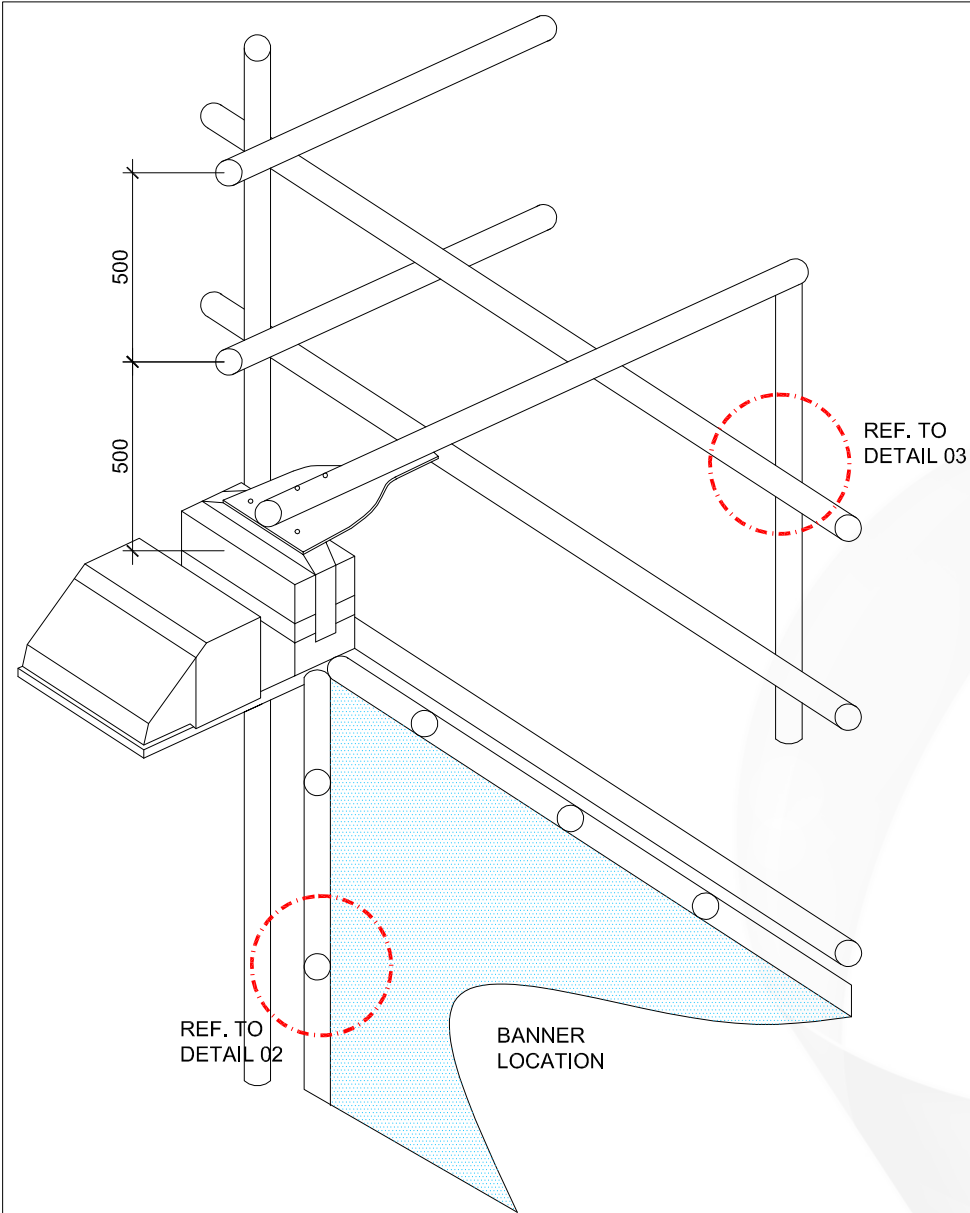


DETAIL 01 - LIGHT MOUNTING
SCALE 1:20

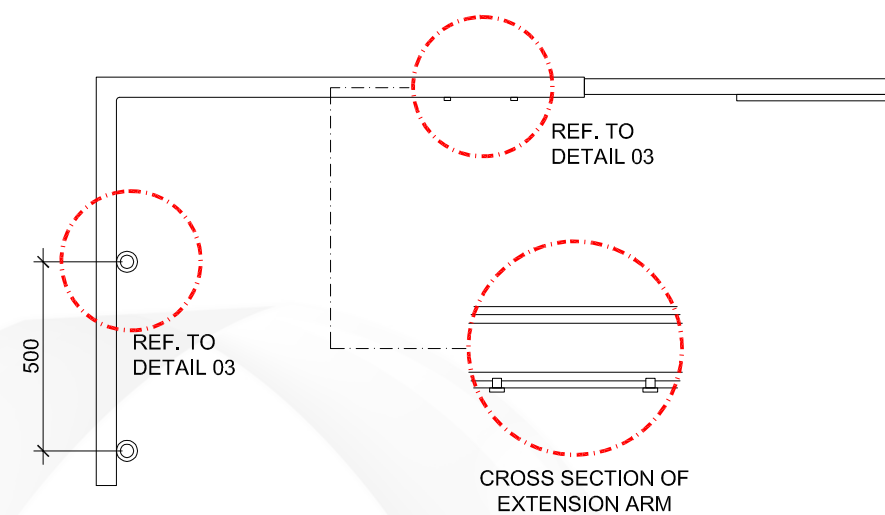


DETAIL 02 - FIXING BANNER TO SCAFFOLDING
SCALE 1:20

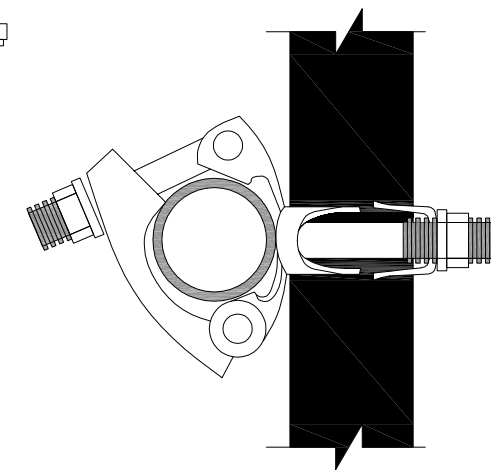

**DETAIL 03 - LIGHT BRACKET
FIXING METHOD**

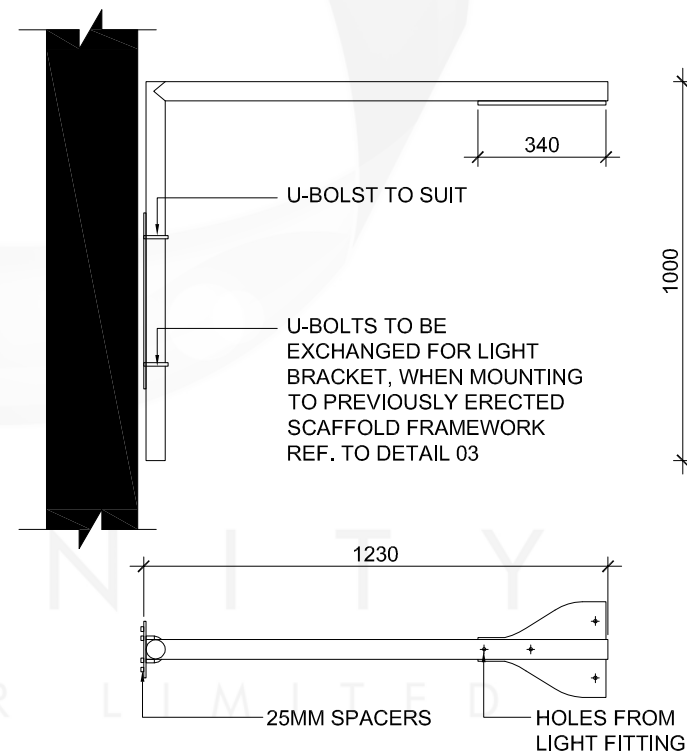

DETAIL 05
SCALE 1:20

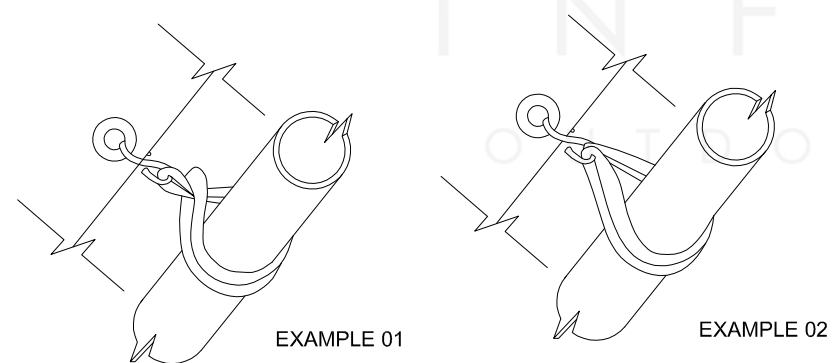

DETAIL 04 - FIXING BANNER TO SCAFFOLDING



PROJECT	
TEMPORARY ADVERTISING HOARDING & SITE BOUNDARY IMPROVEMENTS	
DATE 13th MAY 2014	SCALE 1:20 @A3
DRAWING TITLE BANNER FIXING DETAILS	PROJECT