
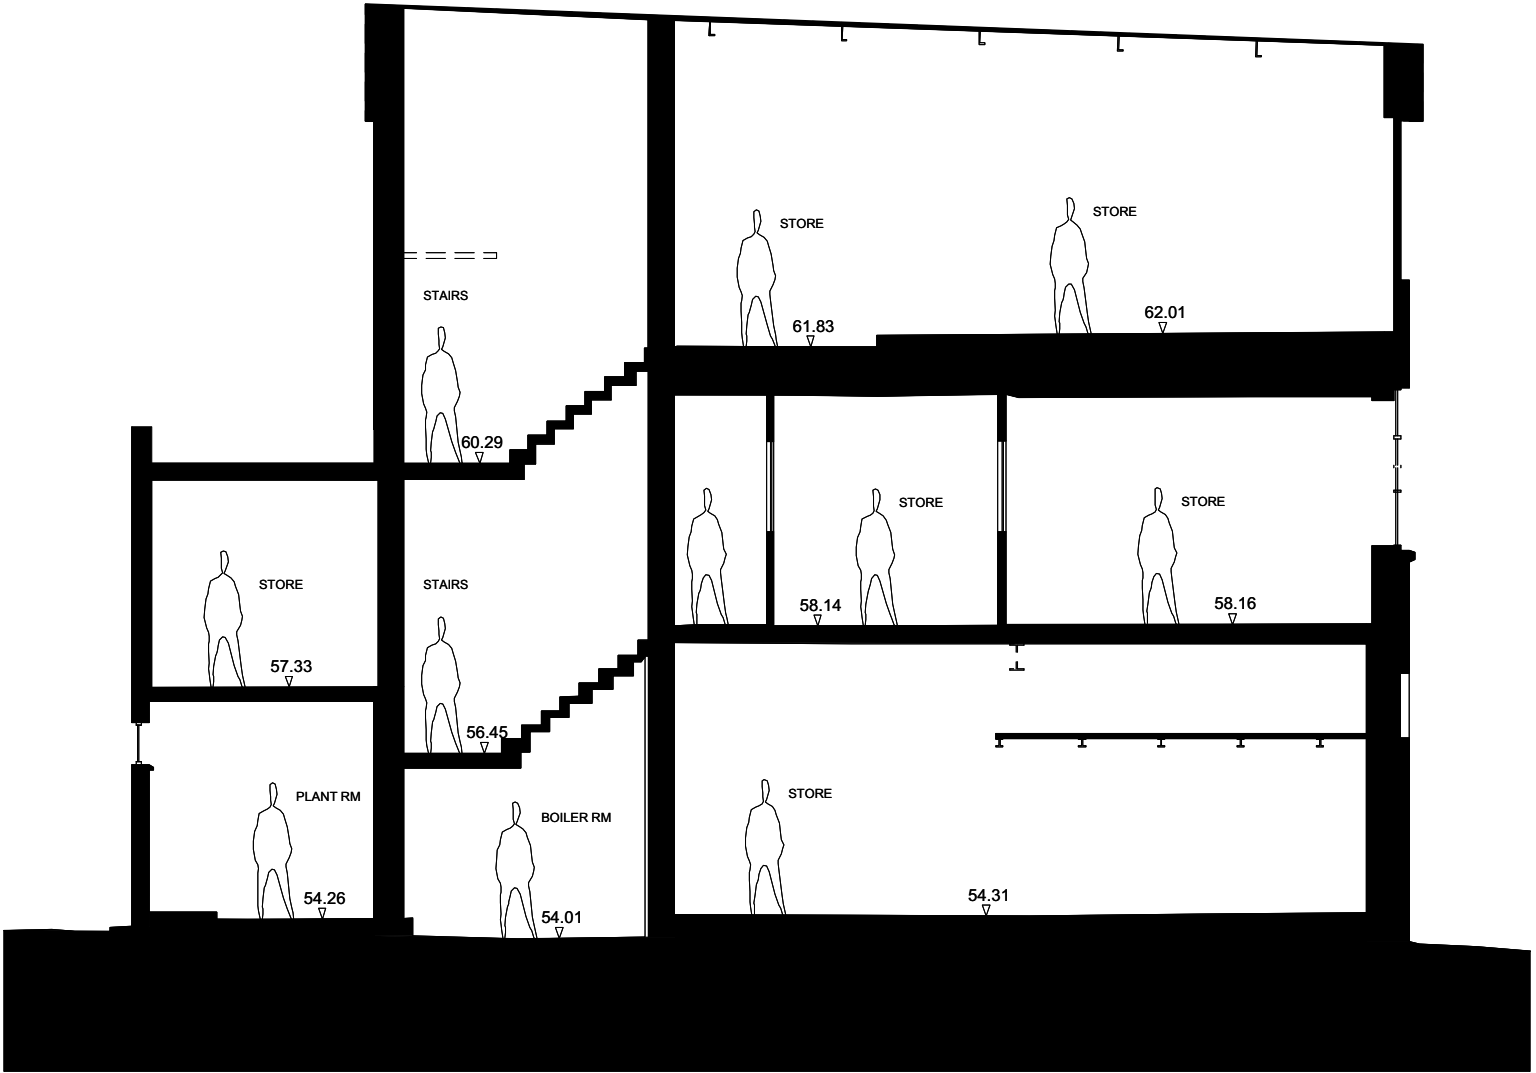


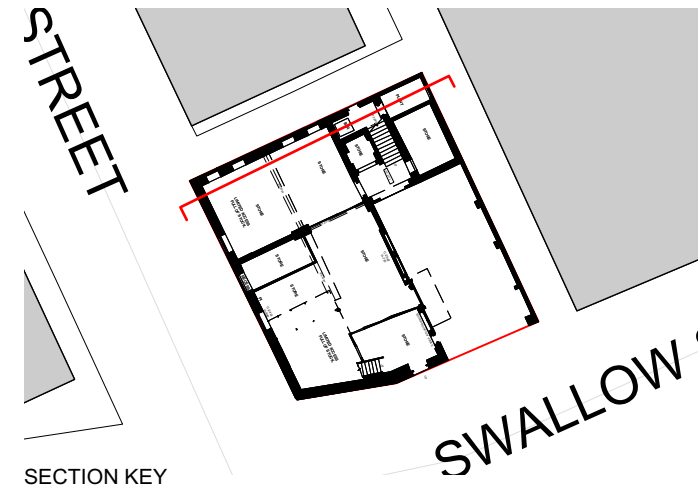

EXISTING SECTION BB
1:100 @ A3