




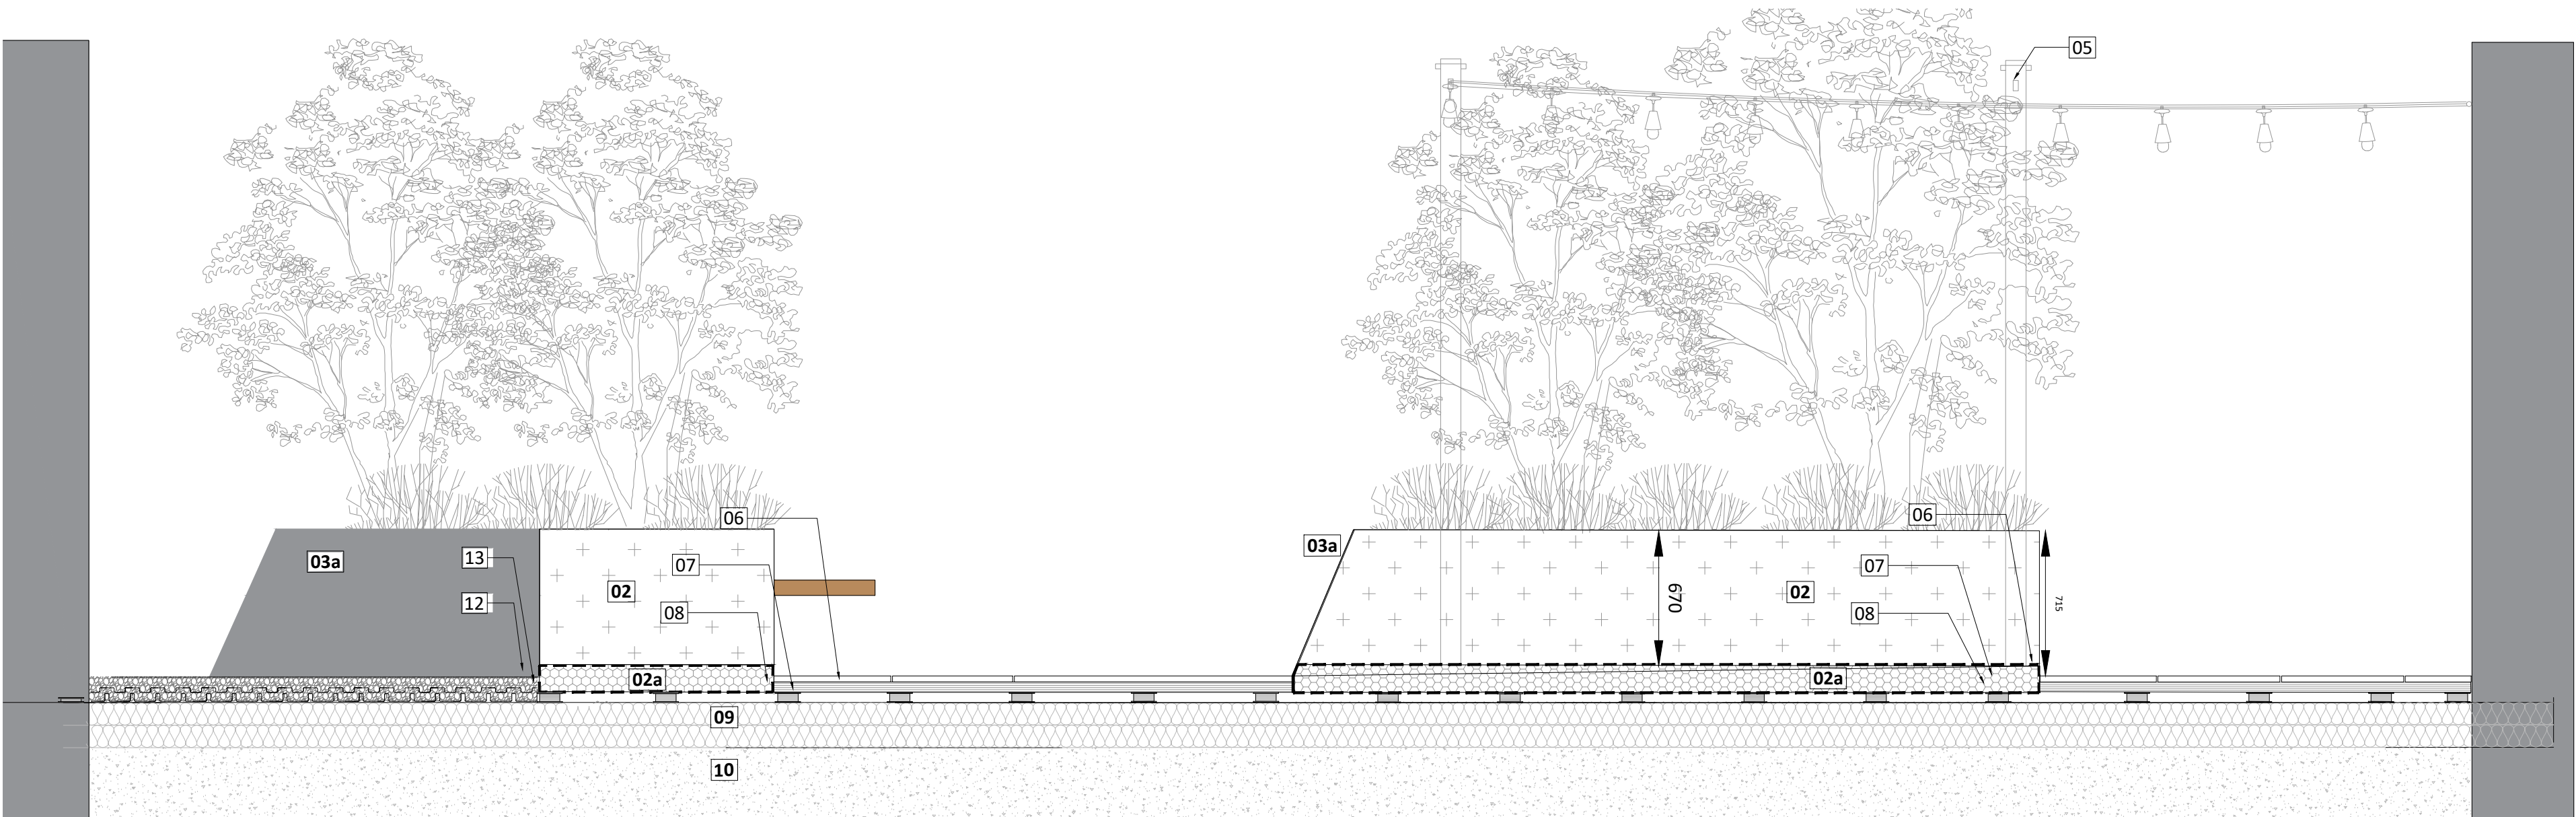


8011 Cross Section; Level 21 Roof Garden Section A-A
01 1:25

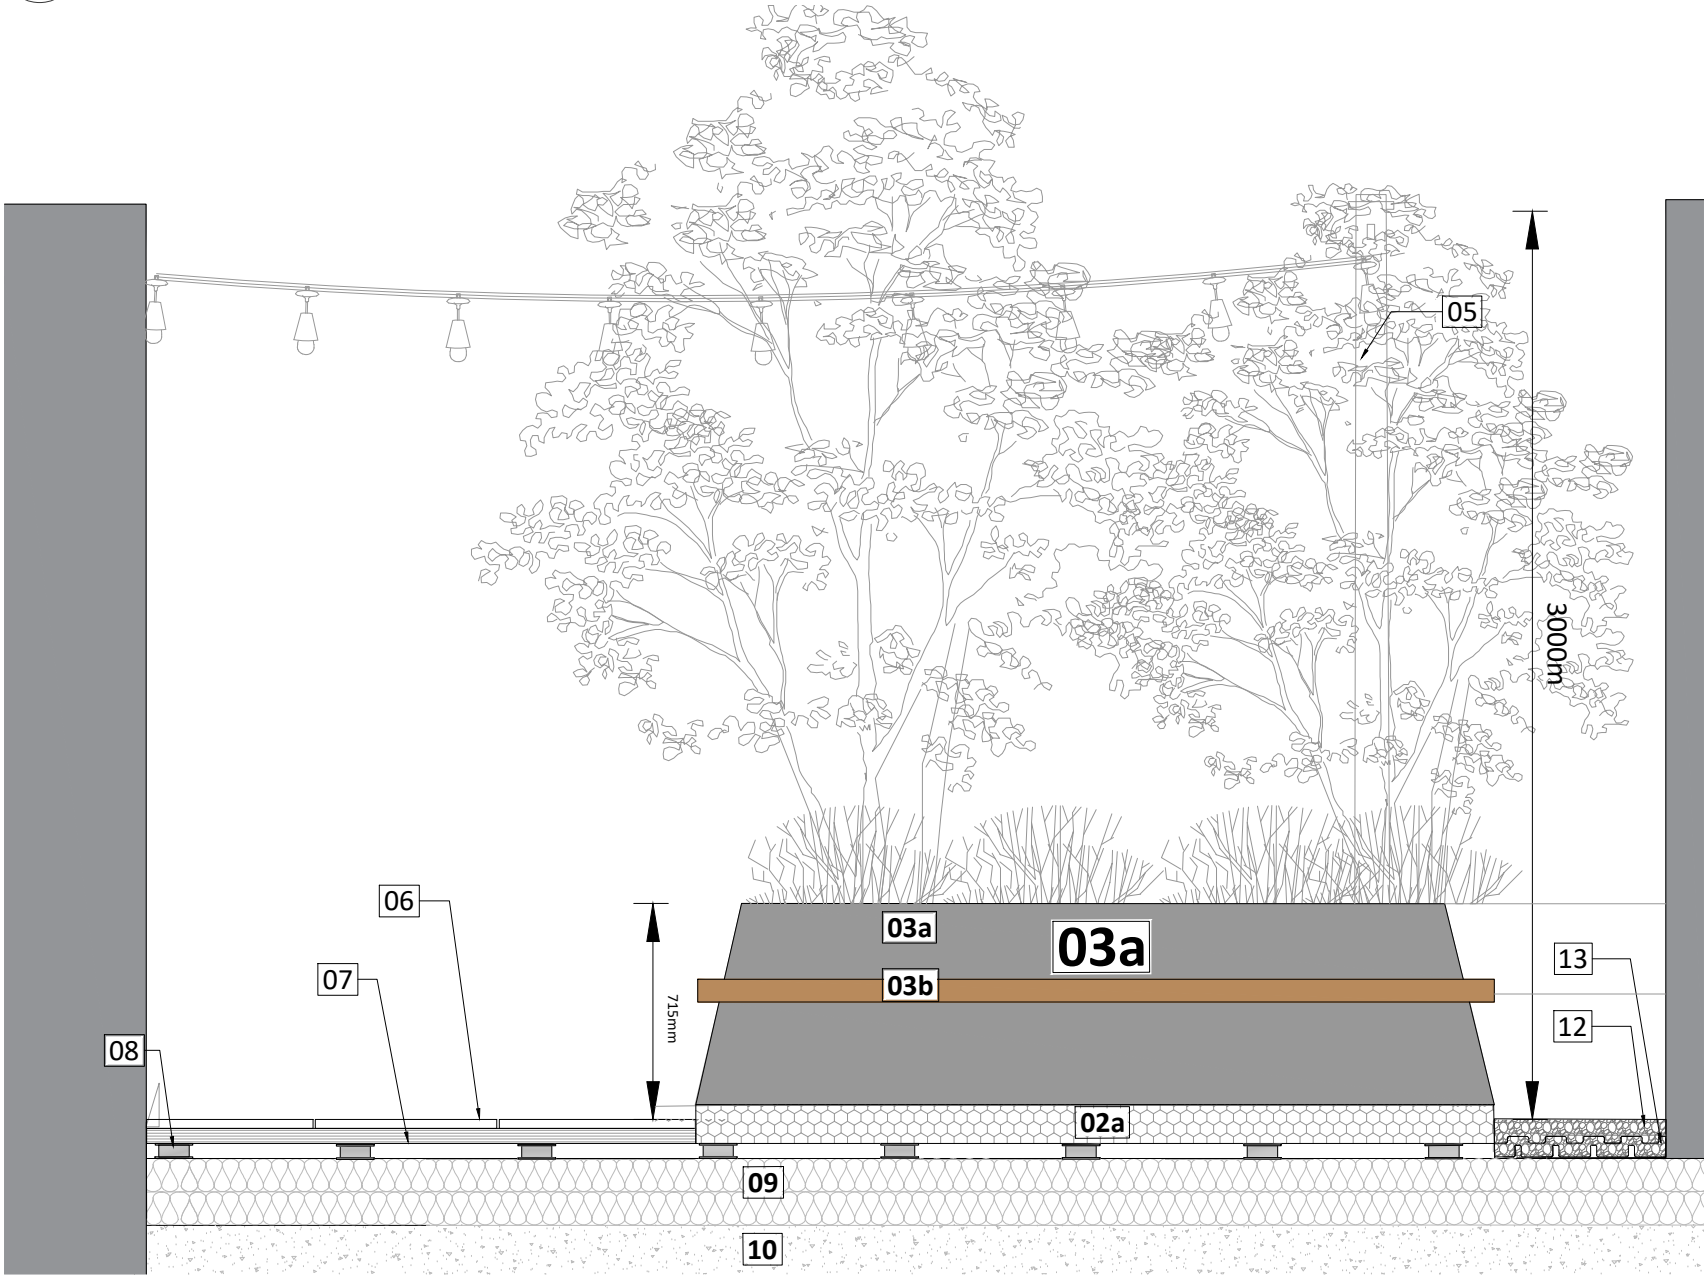

8011 Cross Section; Level 21 Roof Garden Section B-B
02 1:25

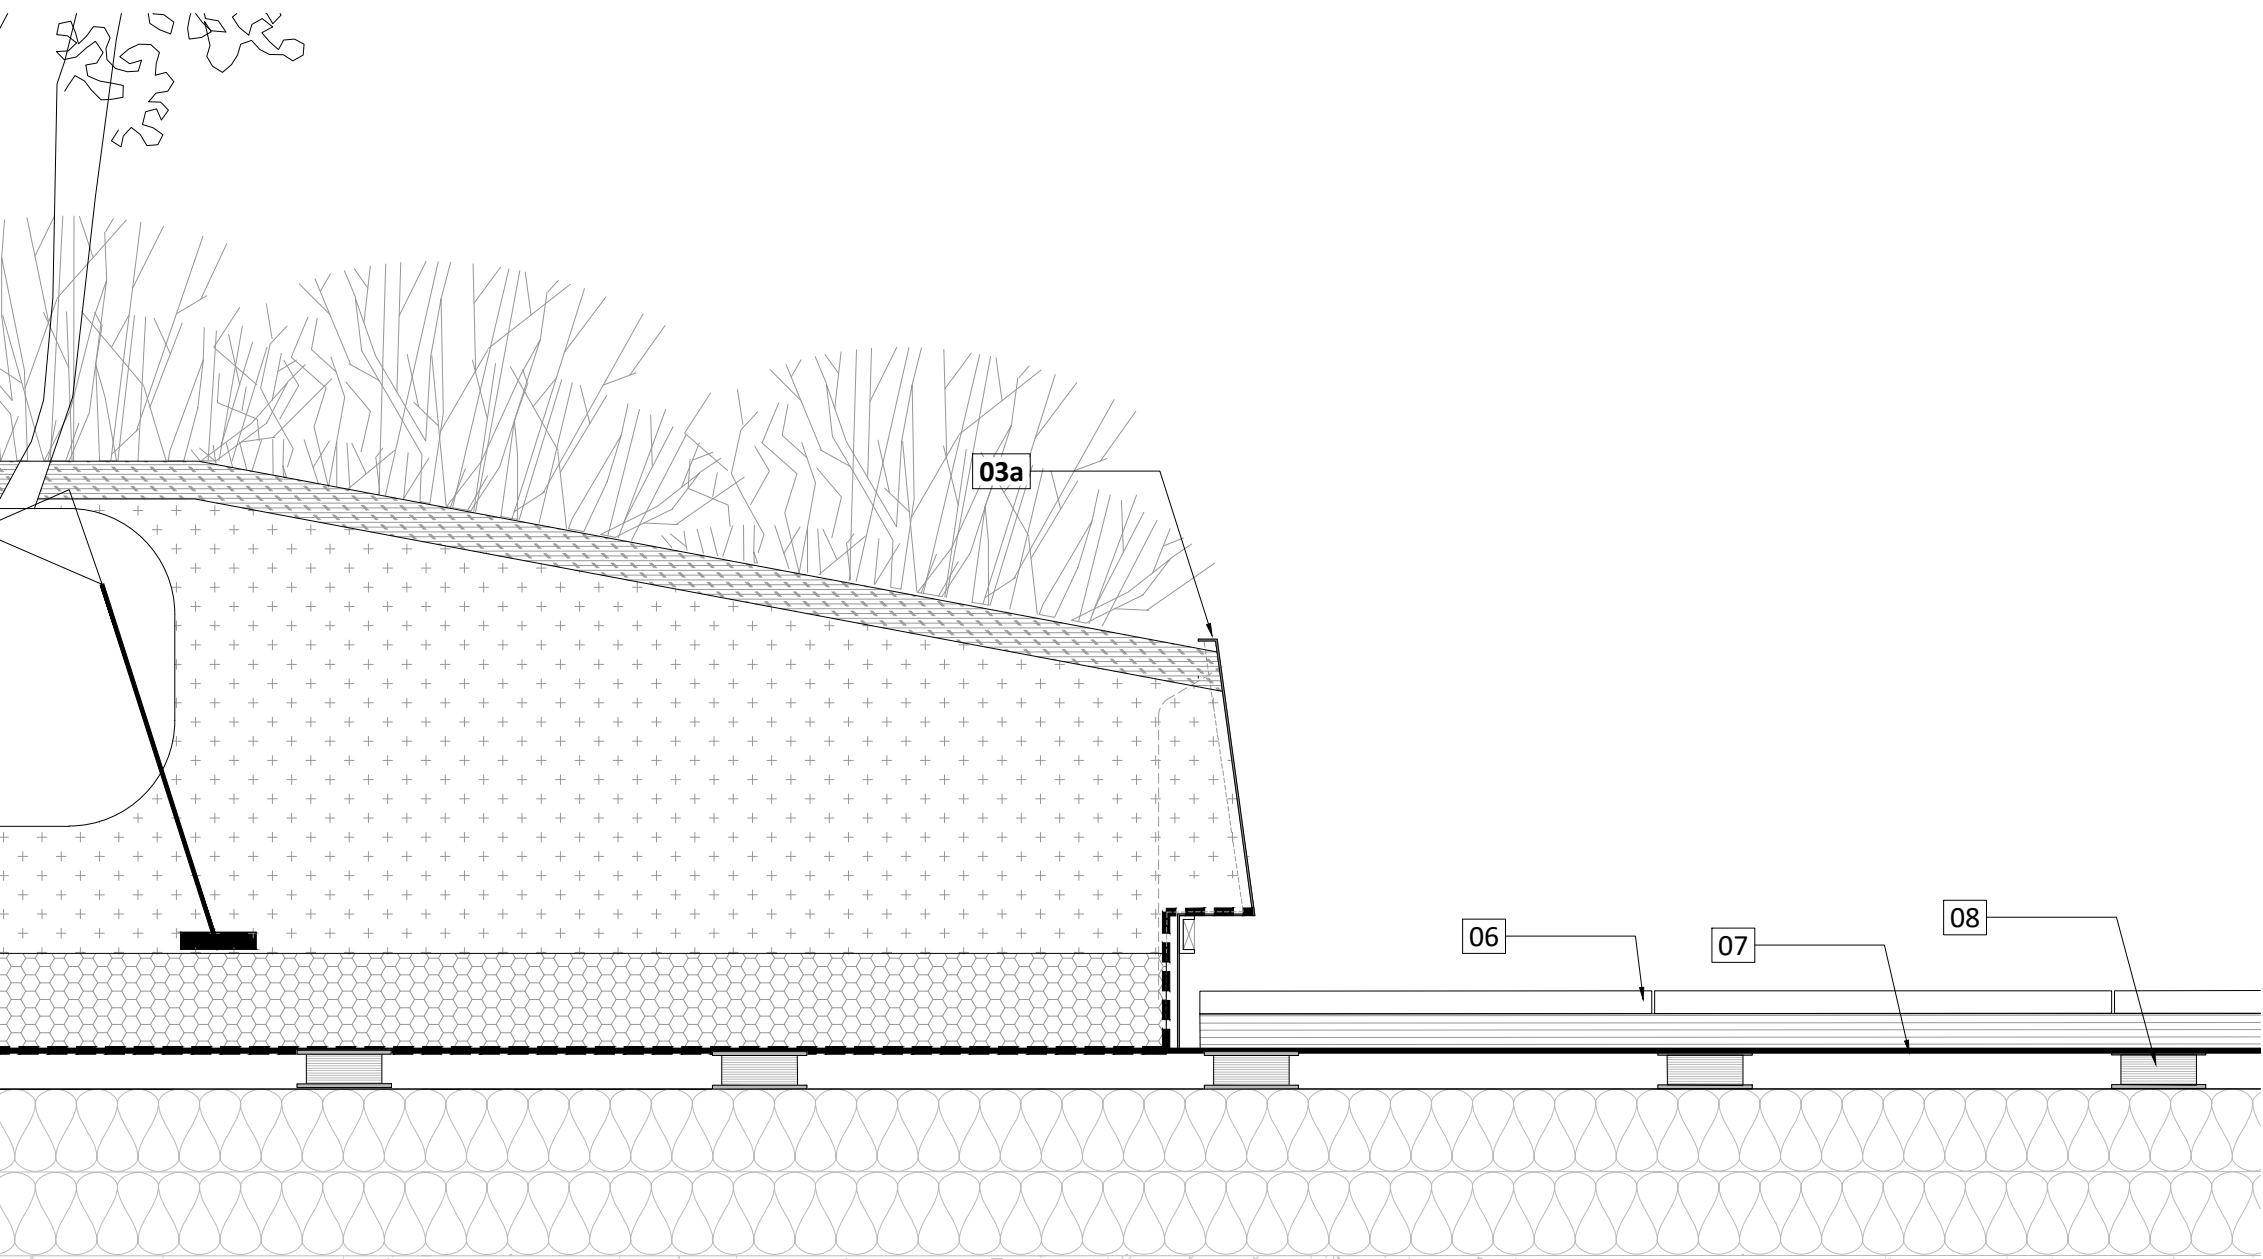

8011 Level 21 Typical sloping planter detail with integrated light
03 1:10

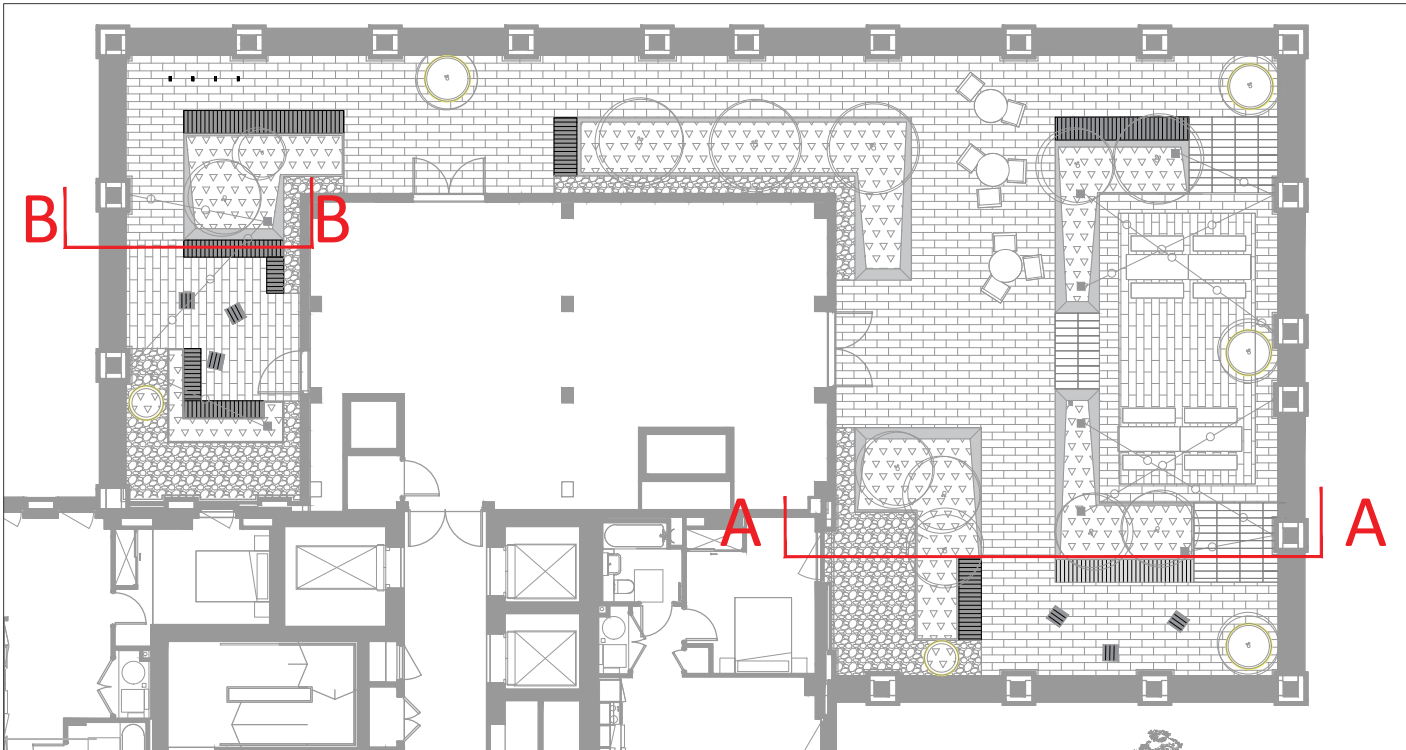

8011 Location Plan
04 NTS

01 Bespoke Metal 'Castings' Structure Powder coated steel I-beam structures with Integrated lighting.
Product: Bespoke
Supplier: Studio tech or similar approved
Size/material: Refer to CAS-RFM-XX-L01-DR-L-19-8009

02 Typical soil profile
Intensive Topsoil Green Roof Substrate

02a Gravel layer
100mm depth gravel wrapped in Permeable Geotextile membrane to base of planter

03a Proposed raised planter
Product: Perimeta prism bespoke with integrated benches and lighting
Supplier: Kinley Systems
Size: Generally 600mm high, rising to 800mm around trees. Refer to CAS-RFM-XX-ZZ-DR-L-19-0019

03b Integrated timber benches
Product: Perimeta Cantilever Offset Benches
Supplier: Kinley Systems
Size: 600mm (d) x 450mm (h) x varying lengths

04 Seat cube
Product: 4010 Kong cube
Supplier: Vestre
Dims:420 (d)x 399 (w) x 390mm (h)

05 Bespoke steel columns with catenary lighting
Product: Bespoke
Supplier: Studio Tech or similar approved
Size and materials: See drawing
CAS-RFM-XX-ZZ-DR-L-19- 8006

06 Granite paving
Product: Magma granite
Supplier: Hardscape
Size: 600mm x 200mm, 30mm depth

07 Joist system
50mm depth Raft Preventa by Kinley Systems or similar approved

08 Adjustable pedestals
Preventa by Kinley systems or similar approved
Q55 395

09 Structural formation
Waterproofing, insulation and concrete slab to architects and engineers detail and spec

10 Formation

11 Metal edge
Product: AluExcel Rigid 120mm
Supplier: Kinley systems
Size: 120mm deep

12 Natural aggregate gravel
Product: Moonstone Flint Gravel
Supplier: Aggregates Direct
Size: 20mm Depth: 50mm

13 Bauder DSE60 drainage board Filled with Mineral drain and topped with geotextile membrane

14 Indicative balustrade design to architects specification

- Notes**
- All information shown outside of application boundary is to be considered indicative and subject to separate detailed planning applications.
 - All dimensions in mm, unless otherwise stated.
 - Scaling from drawing if printed incorrectly may lead to errors.
 - All information outside red line boundary shown for contextual purpose only.
 - All hatch patterns are indicative only unless stated otherwise.
 - This drawing is to be read in conjunction with the following re-form landscape architecture documentation:
 - CAS-RFM-XX-L0-DR-L-19-0003 Landscape General Arrangement - Level 00
 - CAS-RFM-XX-L21-DR-L-19-0005 Landscape General Arrangement- Level 21
 - CAS-RFM-XX-ZZ-DR-L-19-0018-Planting Strategy Levels 01 & 21
 - CAS-RFM-XX-L01-DR-L-19-8002-Swing Seat & Structure Details
 - CAS-RFM-XX-ZZ-SP-L-19-0001- Landscape specification
- AND all relevant documentation from the design team
- Levels information on this drawing illustrates the design intent. The contractor is to check and verify all levels and dimensions against site survey information.
 - Any discrepancies in the design information are to be brought to the attention of re-form landscape architecture, in writing, prior to commencement of construction works.
 - All proprietary products shall be installed in strict accordance with manufacturers written instructions.
 - Refer to other consultants' drawings and specifications for the following design information:
 - Foundation details
 - Base course and/or sub bases design & specification
 - Waterproofing of any element
 - Levels & Drainage design and infrastructure
 - Lighting and ducting
 - Existing & proposed utilities
 - Plant quantities are to suit site areas in accordance with scheduled plant densities.
 - Any proposed plant substitution shall be agreed with the landscape architect prior to ordering.

NOTE:
Refer to CAS-RFM-XX-ZZ-SP-L-0001-Planning Condition Specification & Maintenance for full details of materials and planting specification.

27.07.22	Discharge planning condition issue	EB	EB	DL	P01
Date	Description of revision	Drawn	Checked	Approved	Revision

re-form
landscape architecture

Beehive Mill, Jersey Street,
Manchester M4 6JG
T: +44 (0)161 397 4953
E: info@re-formlandscape.com
W: re-formlandscape.com

Project
HEYROD STREET
RF20-799

Client
PACKAGED LIVING

Document title
DISCHARGE PLANNING CONDITION
LEVEL 21 LANDSCAPE SECTIONS

Paper size
A1

Status
FOR INFORMATION

Drawing number
CAS-RFM-XX-L21-DR-L-19-8011

© re-form landscape architecture

Scale
As shown

S2

Revision
P01