EXISTING FRONT (SOUTH) ELEVATION
(SCALE 1:50)

EXISTING SIDE (WEST) ELEVATION
(SCALE 1:50)

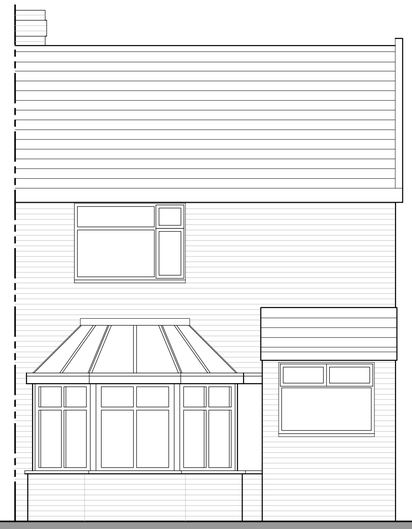

EXISTING REAR (NORTH) ELEVATION
(SCALE 1:50)

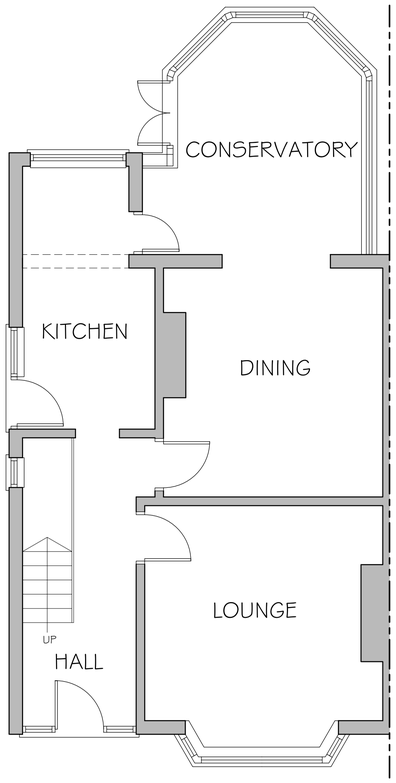

EXISTING GROUND FLOOR PLAN
(SCALE 1:50)

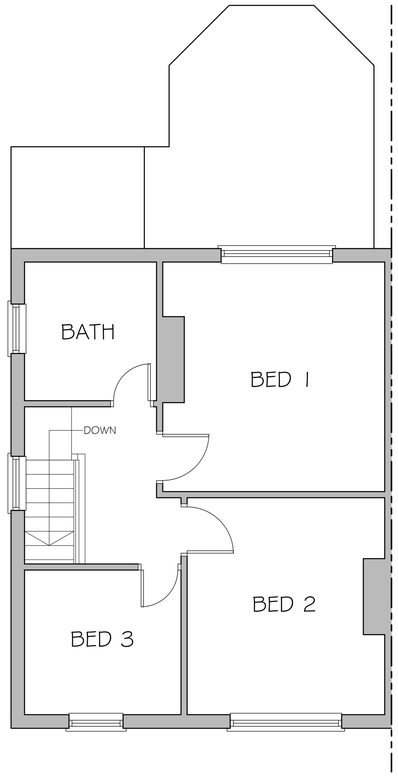

EXISTING FIRST FLOOR PLAN
(SCALE 1:50)

EXISTING SIDE (EAST) ELEVATION
(SCALE 1:50)

0 1 2 3 4 5 METRES
1:50

Revision	Description	Drawn	Chk'd	App	Date

Client Mr & Mrs Lawton
Address 4 COPLEY ROAD
MANCHESTER
M21 9WT

TSR Architectural Services

TSR Architectural Services
6 Copperfields
Lostock
Bolton
BL6 4HZ

07504 294674

Title
PROPOSED EXTENSION AND IMPROVEMENT WORKS AT 4 COPLEY ROAD, M21 9WT
EXISTING PLANS

Date DECEMBER 2021
Scale AS SHOWN @ A1
Drawing No. TSR-21-12-08-001
Revision 001

Original Scale (A1)

EXISTING PLANS

This drawing and any information or descriptive matter set out hereon are the confidential and copyright property of TSR ARCHITECTURAL SERVICES and must not be disclosed, loaned, copied, or used for manufacturing, tendering or for any purpose without their written permission.