


Site Boundary

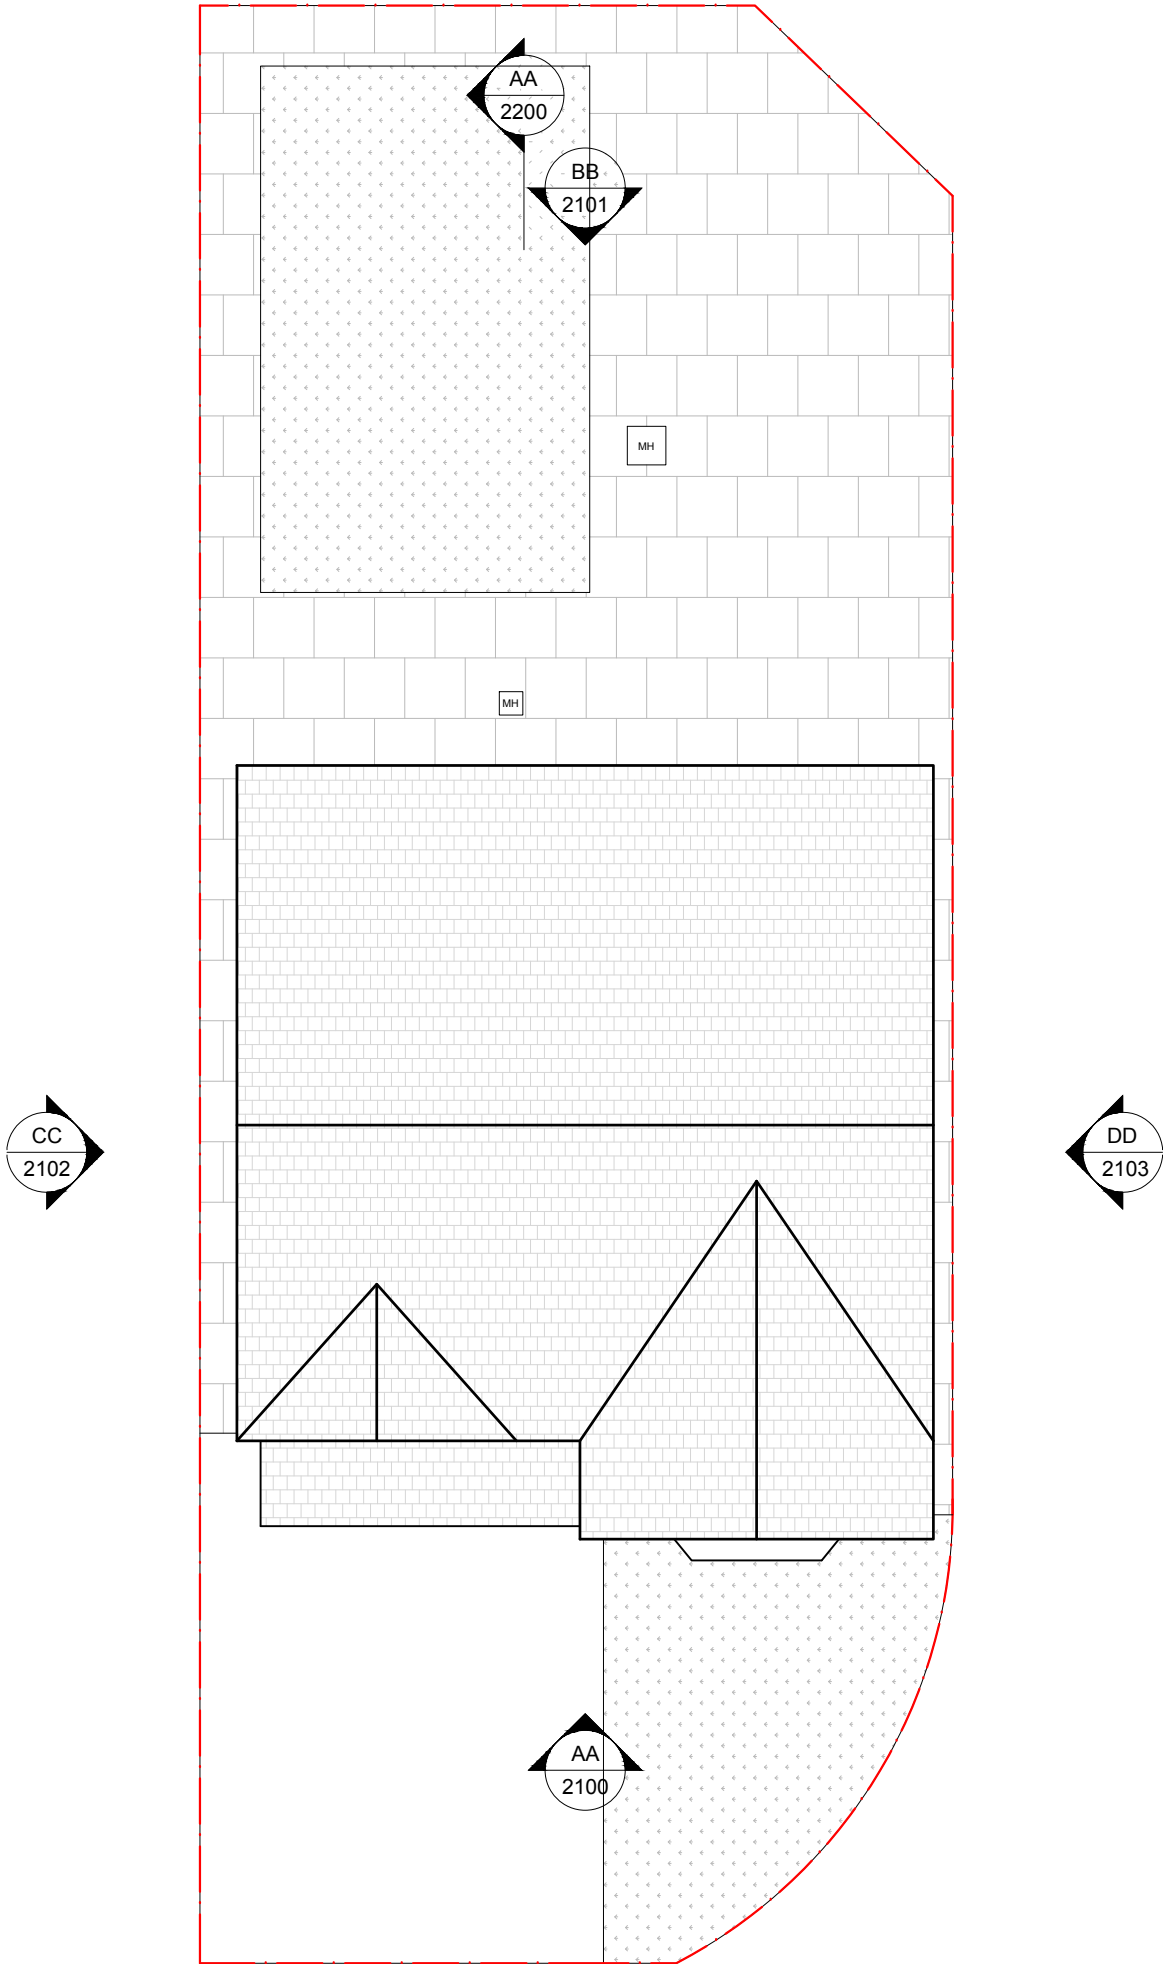

Existing Roof Plan

