


NOTES:

- DO NOT SCALE FROM THIS DRAWING. ALWAYS WORK TO NOTED DIMENSIONS.
- ALL SETTING OUT, LEVELS AND DIMENSIONS TO BE CHECKED ON SITE PRIOR TO THE INSTALLATION OF MATERIALS AND ANY DISCREPANCIES ARE TO BE BROUGHT TO THE ATTENTION OF THE CONTRACT ADMINISTRATOR IMMEDIATELY.
- THIS DRAWING MUST BE READ WITH THE RELEVANT SPECIFICATION DOCUMENTS AND DETAIL DRAWINGS. ANY DISCREPANCIES MUST BE BROUGHT TO THE ATTENTION OF THE CONTRACT ADMINISTRATOR IMMEDIATELY.
- THIS DRAWING IS COPYRIGHT PROTECTED AND MAY NOT BE REPRODUCED IN WHOLE OR PART WITHOUT WRITTEN AUTHORITY.
- ALL DIMENSIONS ARE IN MILLIMETRES UNLESS OTHERWISE STATED.

THIS DRAWING WAS PLOTTED ON:
16/09/2022

REVISION HISTORY

DATE	REV	ZONE	DESCRIPTION	CHK
15/09/2022	1		Planning Issue	HF

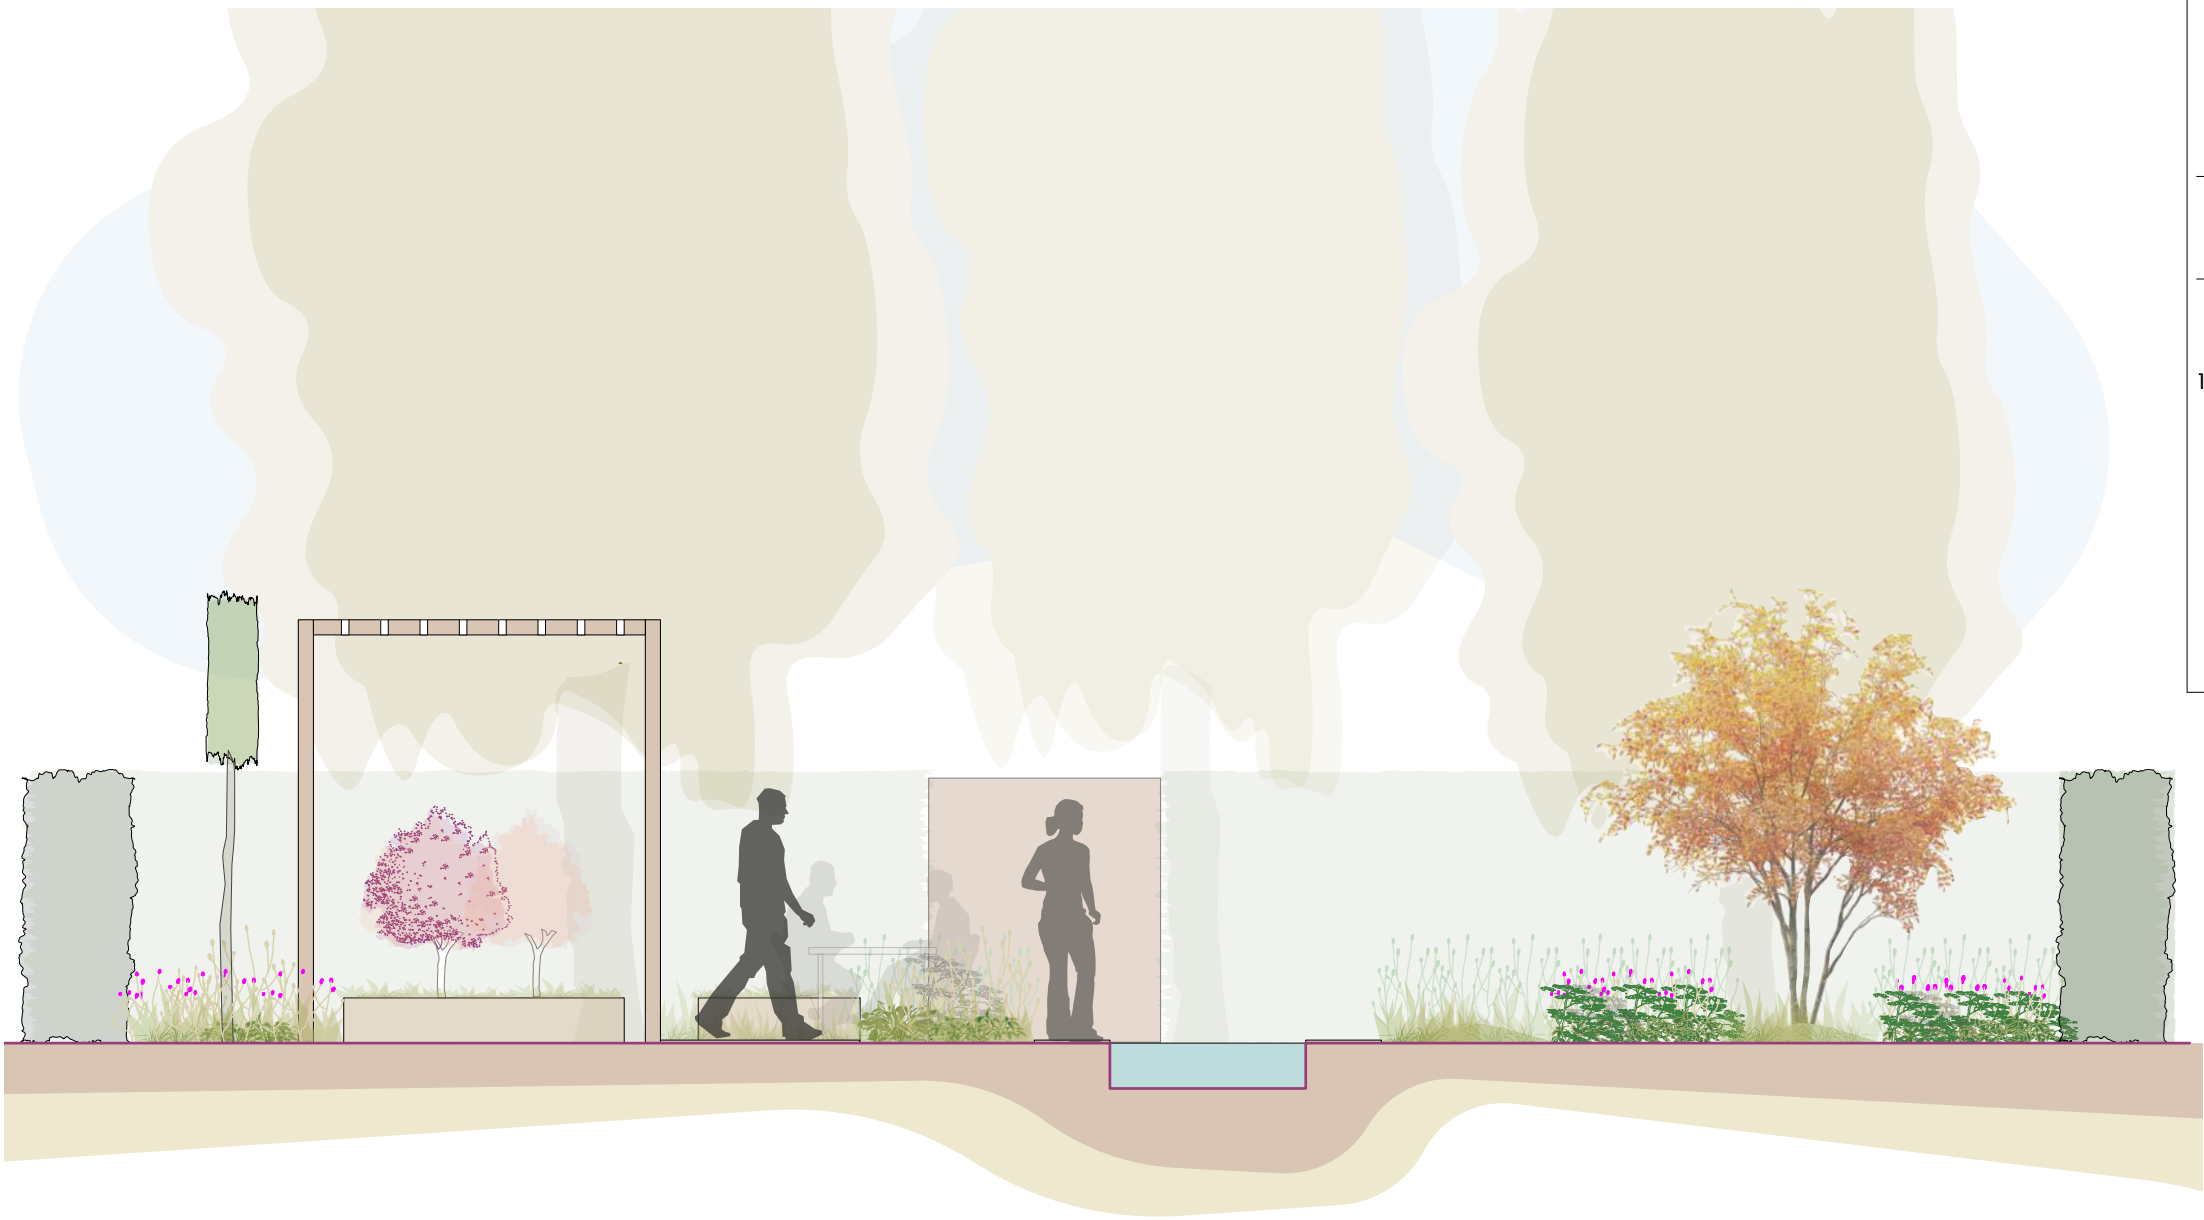


D01 Sectional Elevation A-A'
Scale: 1:50 @ A2



D02 Section B-B'
Scale: 1:50 @ A2



D03 Section C-C'
Scale: 1:50 @ A2

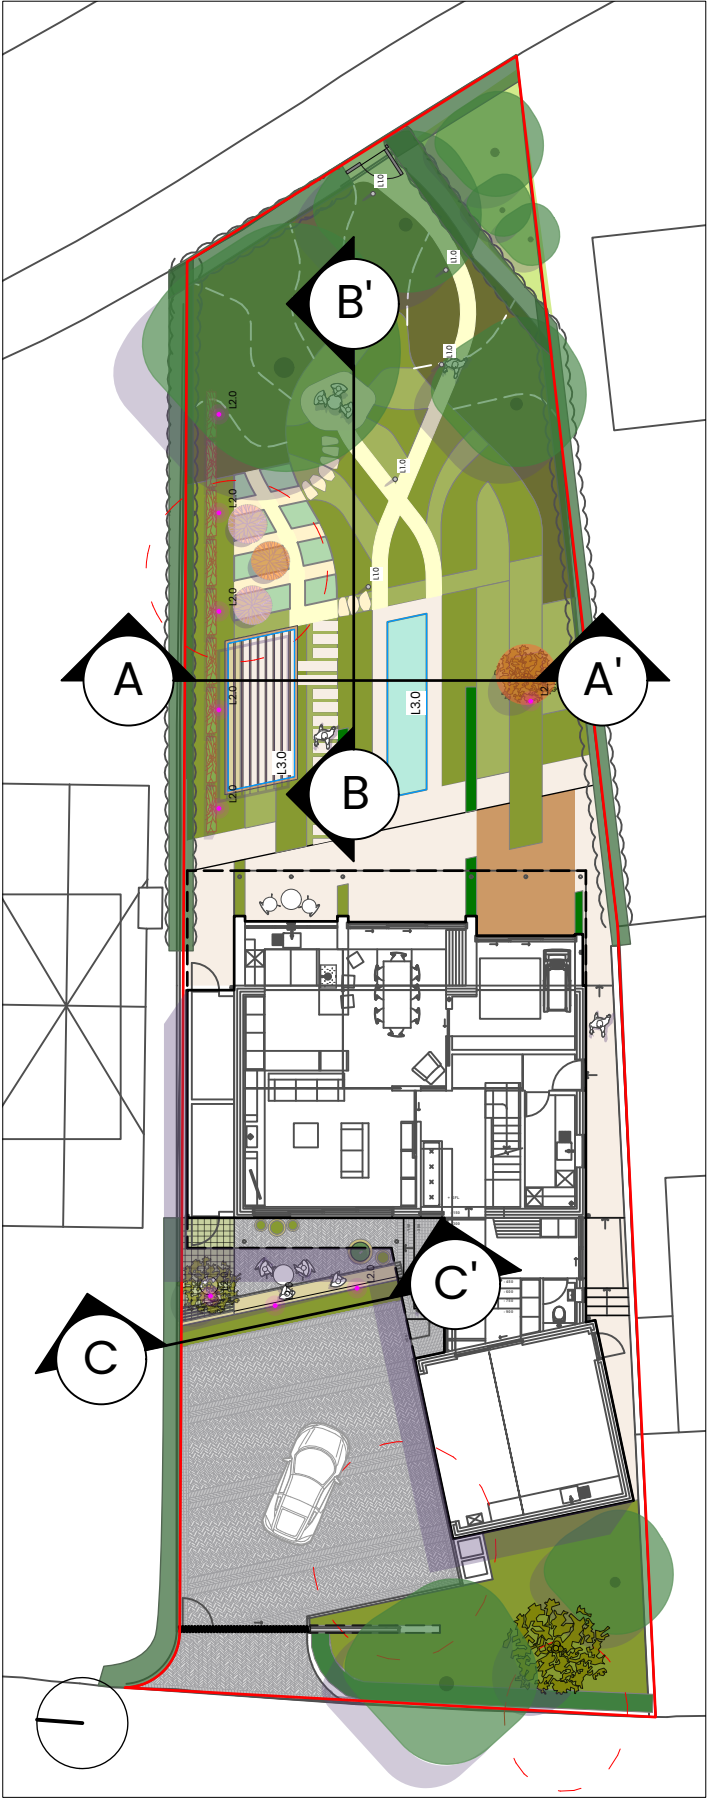

D04 Section Location Plan
Scale: 1:200 @ A1

ORIGINATOR



W layer.studio
T 01625 523 157
E manchester or
newcastle@layer.studio

MANCHESTER
The Barn
One Hollin Lane
Styal
Cheshire
SK9 4JH

NEWCASTLE
Flintlab
1 Salters Road
Gosforth
Newcastle upon Tyne
NE3 1DH

Client

Caroline Wall

Project

**21 Millgate
Didsbury**

Drawing Title

Illustrative Sections | 01

Created By	Checked By	Scale	Sheet Size
HF	ST	As shown	A2
Project Number	Originator	Volume	Level
320	LYR	XX-ZZ-DWG-L-5001	
Work Stage	Status	Revision	
Stage 2	Planning	1	