



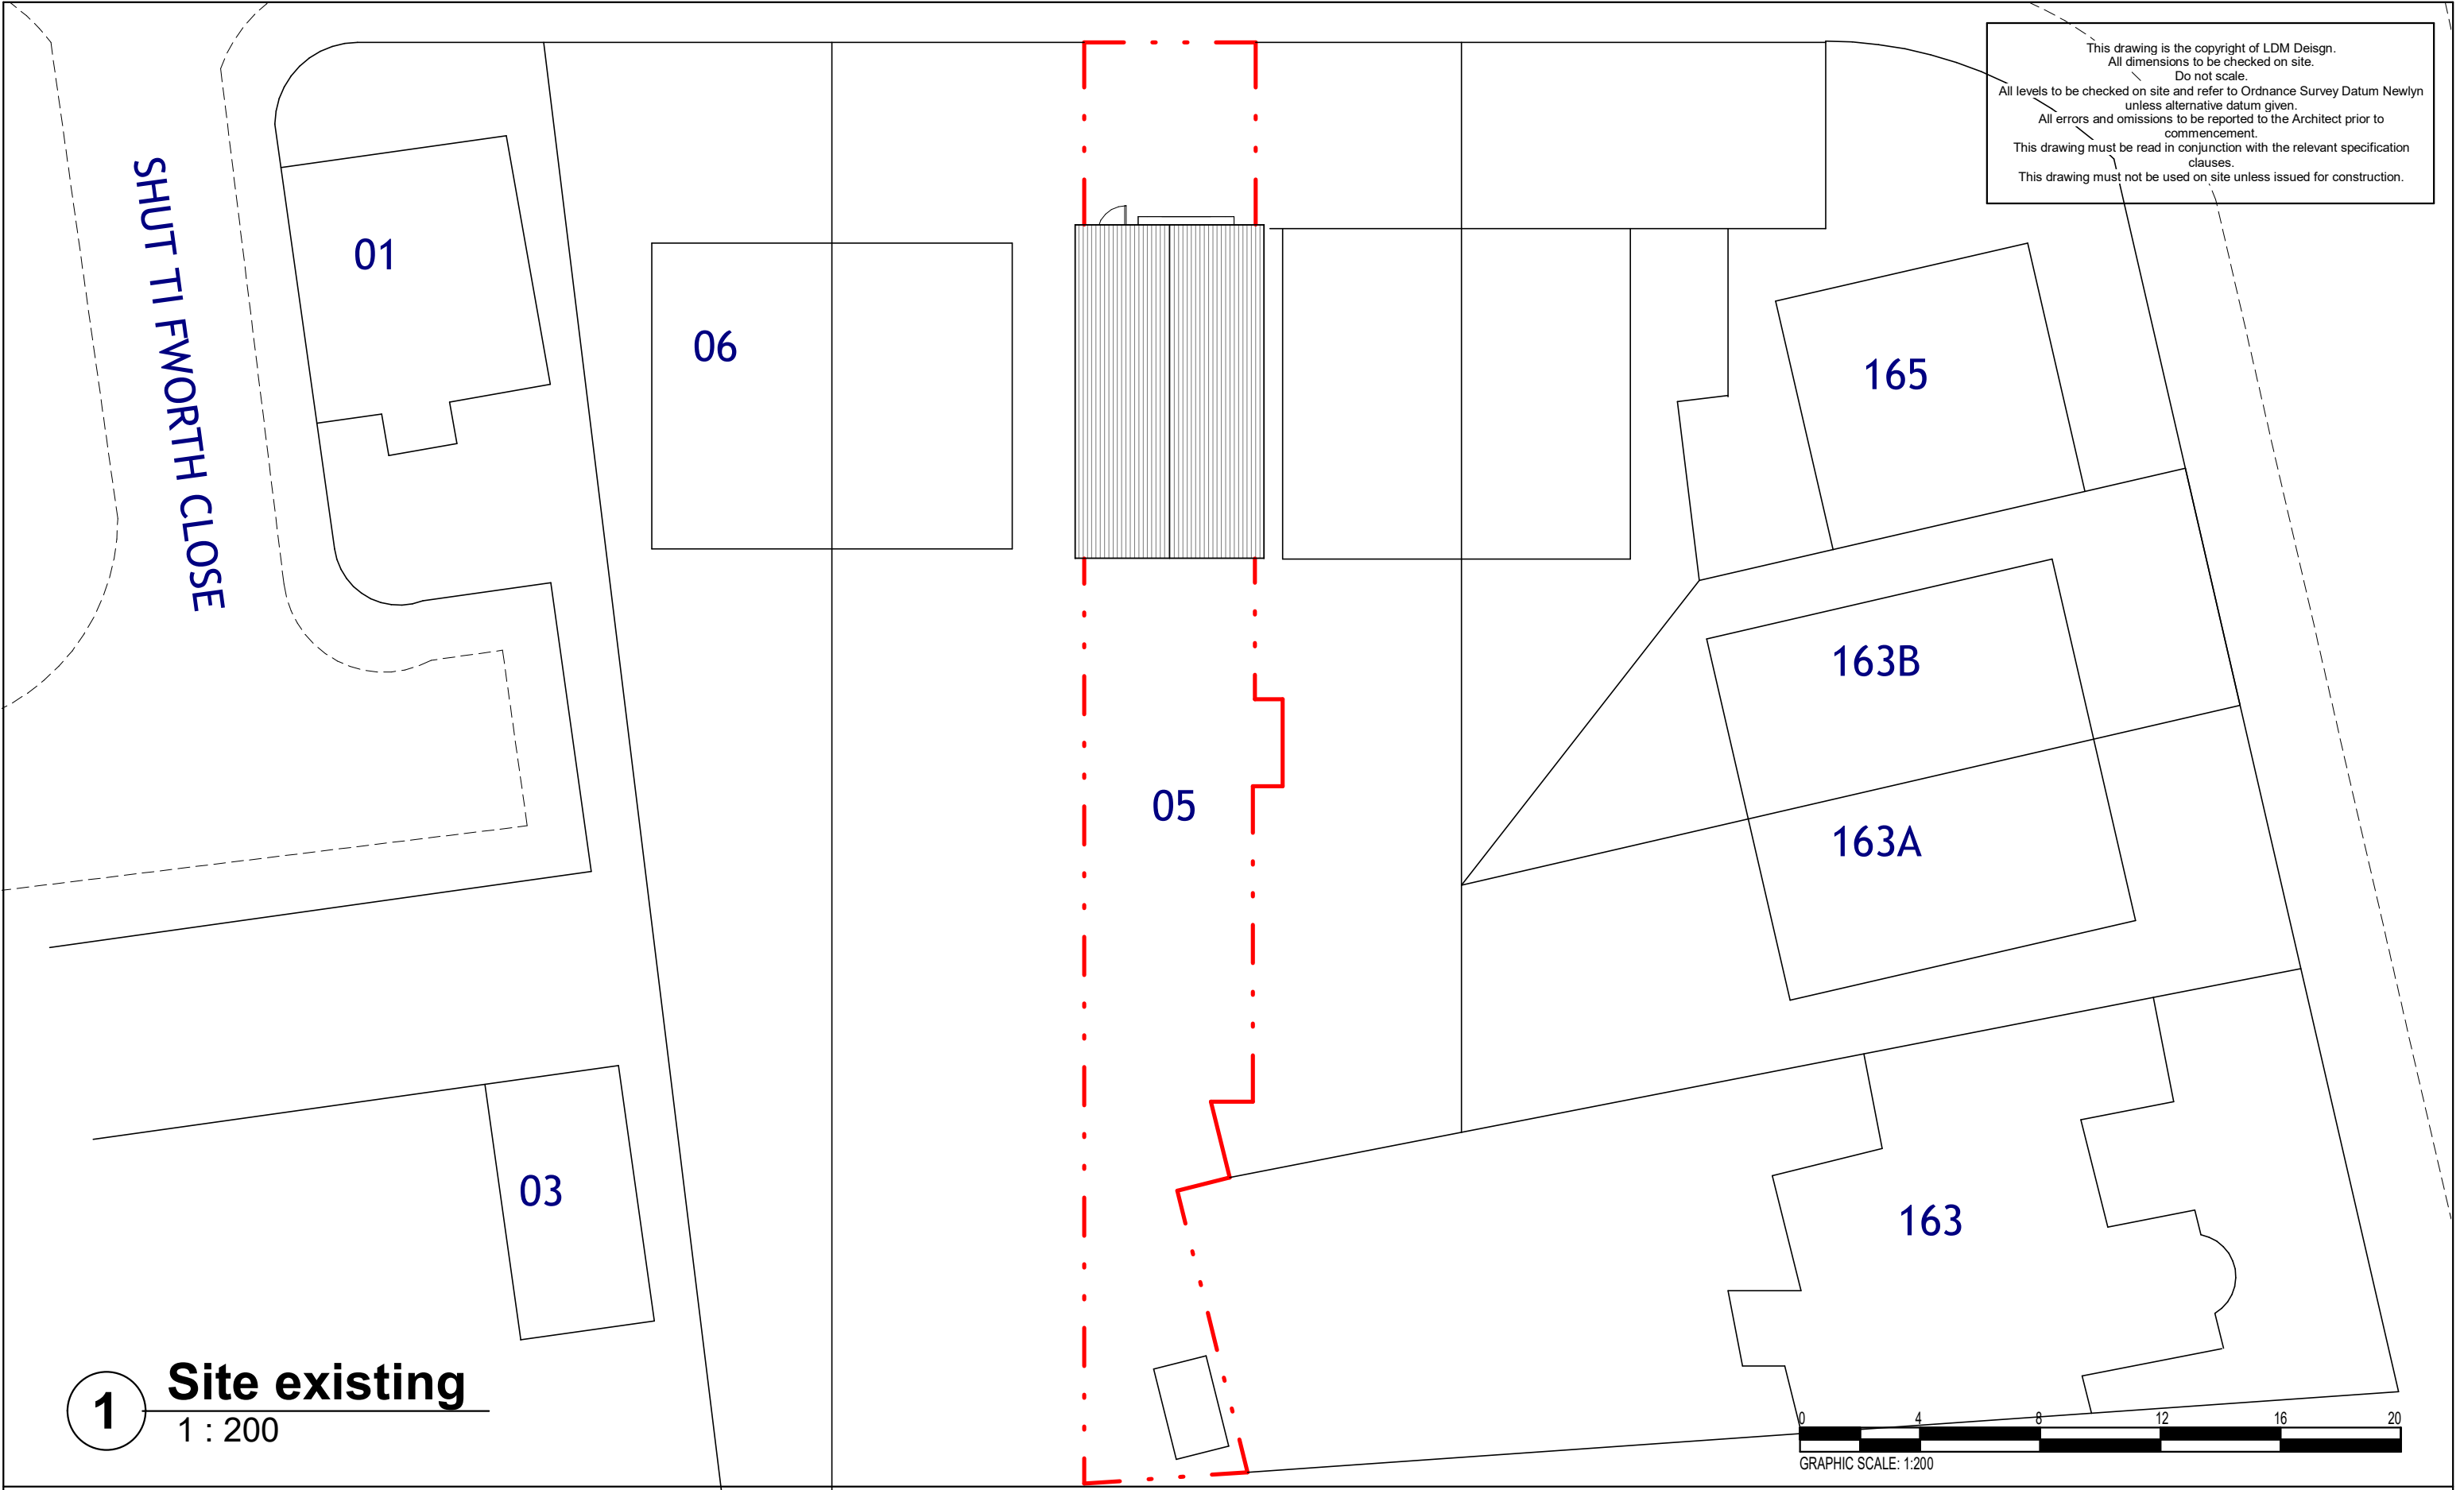

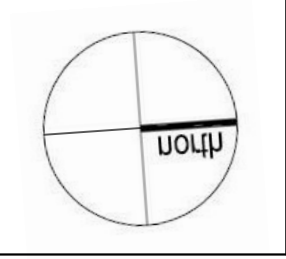

LDM Design

PROJECT	5 Nettleford Road, Manchester, M16 8NL		
SHEET	Existing layout block plan		

CLIENT		Mr. Haihong Zhou	
Scale (@ A3)		1 : 200	
Drawn by	BA	DRAWING NUMBER	PS531
Checked by			