


0m 1m 2m 3m 4m 5m

VISUAL SCALE 1:100 @ A3

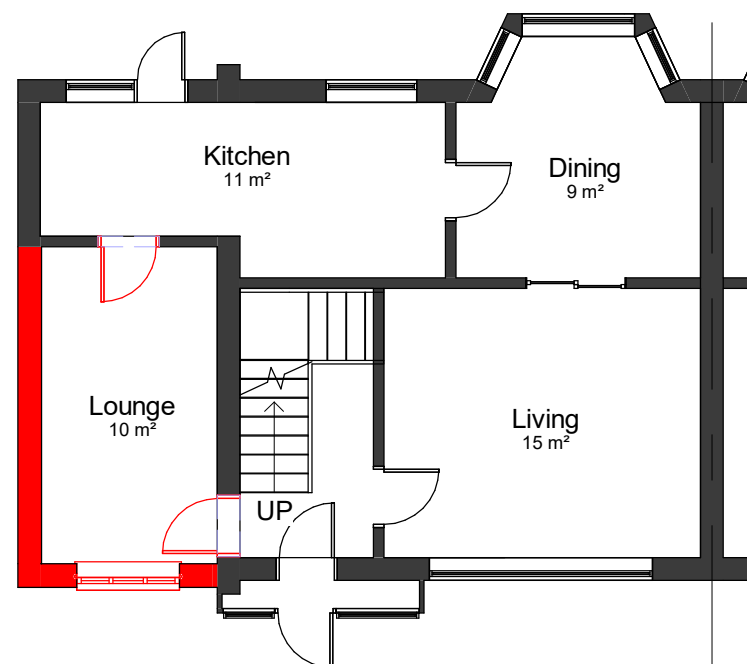


00-P-Ground Floor

1 : 100




01-P-Elevation

1 : 100

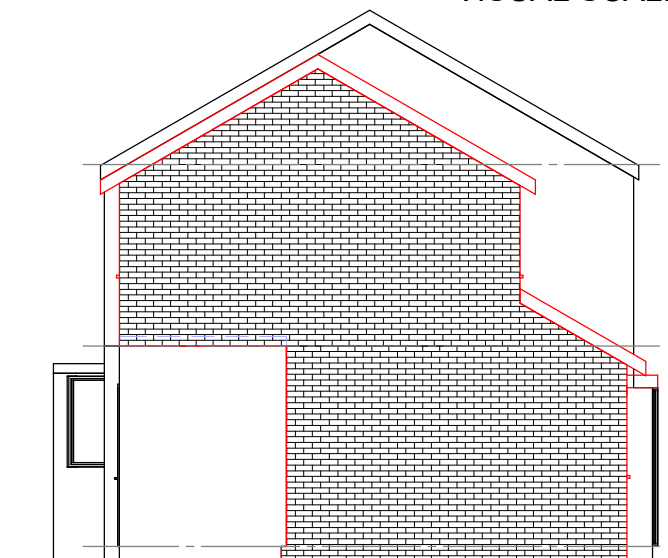


02-P-Elevation

1 : 100

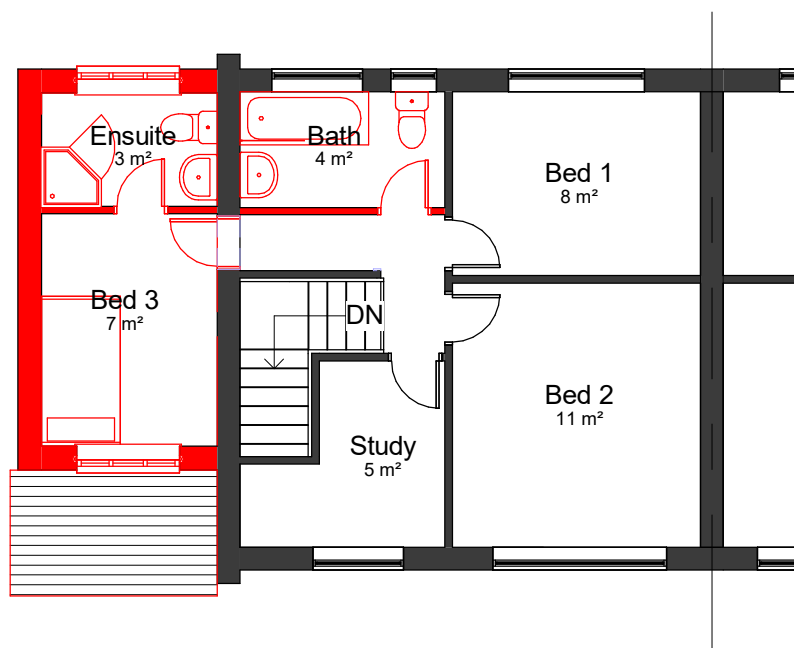


01-P-First Floor

1 : 100

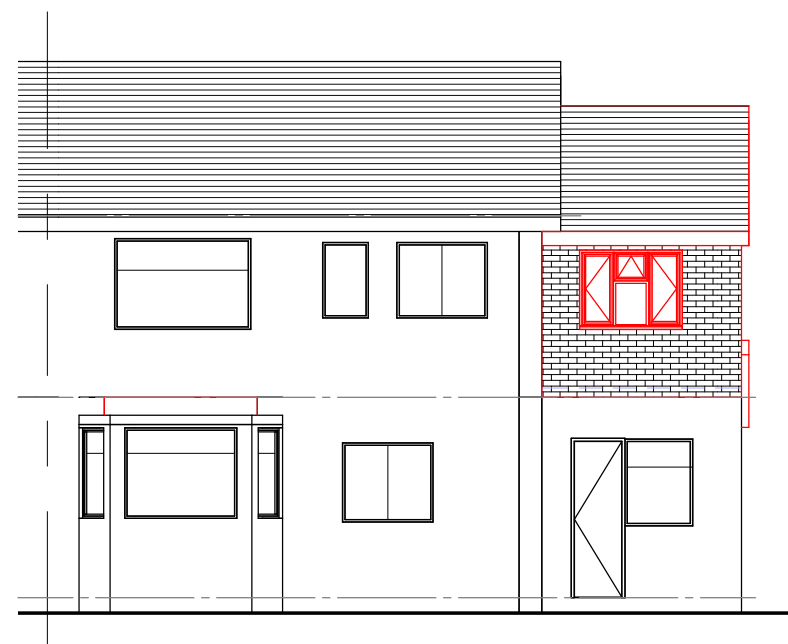

03-P-Elevation

1 : 100

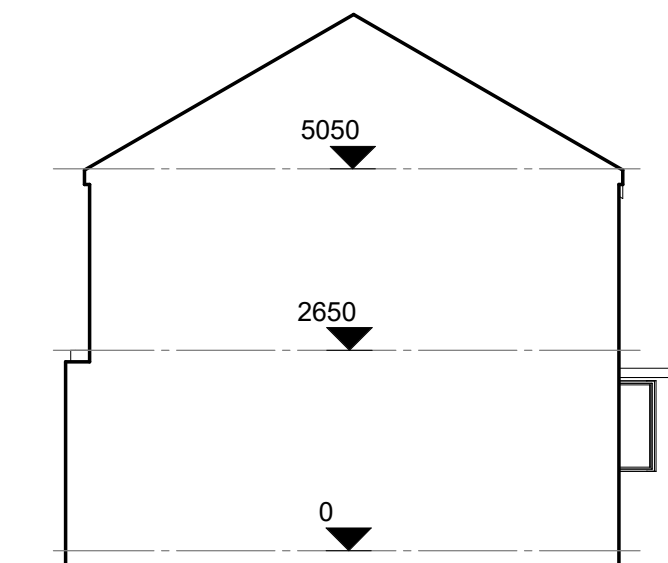

04-P-Elevation

1 : 100

COPYRIGHT © ALL RIGHTS RESERVED BY VIKAS ALYAS LTD. DO NOT SCALE FROM DRAWING. DRAWING INDICATES DESIGN INTENT ONLY. REPORT ANY DISCREPANCIES TO CLIENT / VA LTD. NOT TO BE USED FOR CONSTRUCTION UNLESS STATED SO. TO BE READ IN CONJUNCTION WITH OTHER DRAWINGS OR SPECIFICATION WHERE PROVIDED.

ARCHITEK
BUILDING DESIGN CONSULTANCY

0161 511 8479

vikas@architek.uk
916 Stockport Road, Levenshulme, Manchester, M19 3AB

No.	Description	Date
P1	Issue to Planning	10.06.2022
P2	FF setback	12.08.2022

PROJECT		ADDRESS		CLIENT		
Two Storey Side Extension		1169_1 Underwood Cl, Manchester M18 8UY		Mr Fiaz Ahmed		
		SHEET		Date 31.05.2022	Project number 1169	Scale (@ A3) 1 : 100
Manchester City Council		PURPOSE OF ISSUE		Drawn by VA	DRAWING NUMBER	
Planning		Proposed Plans		Checked by VA	A103	
						REV P2