
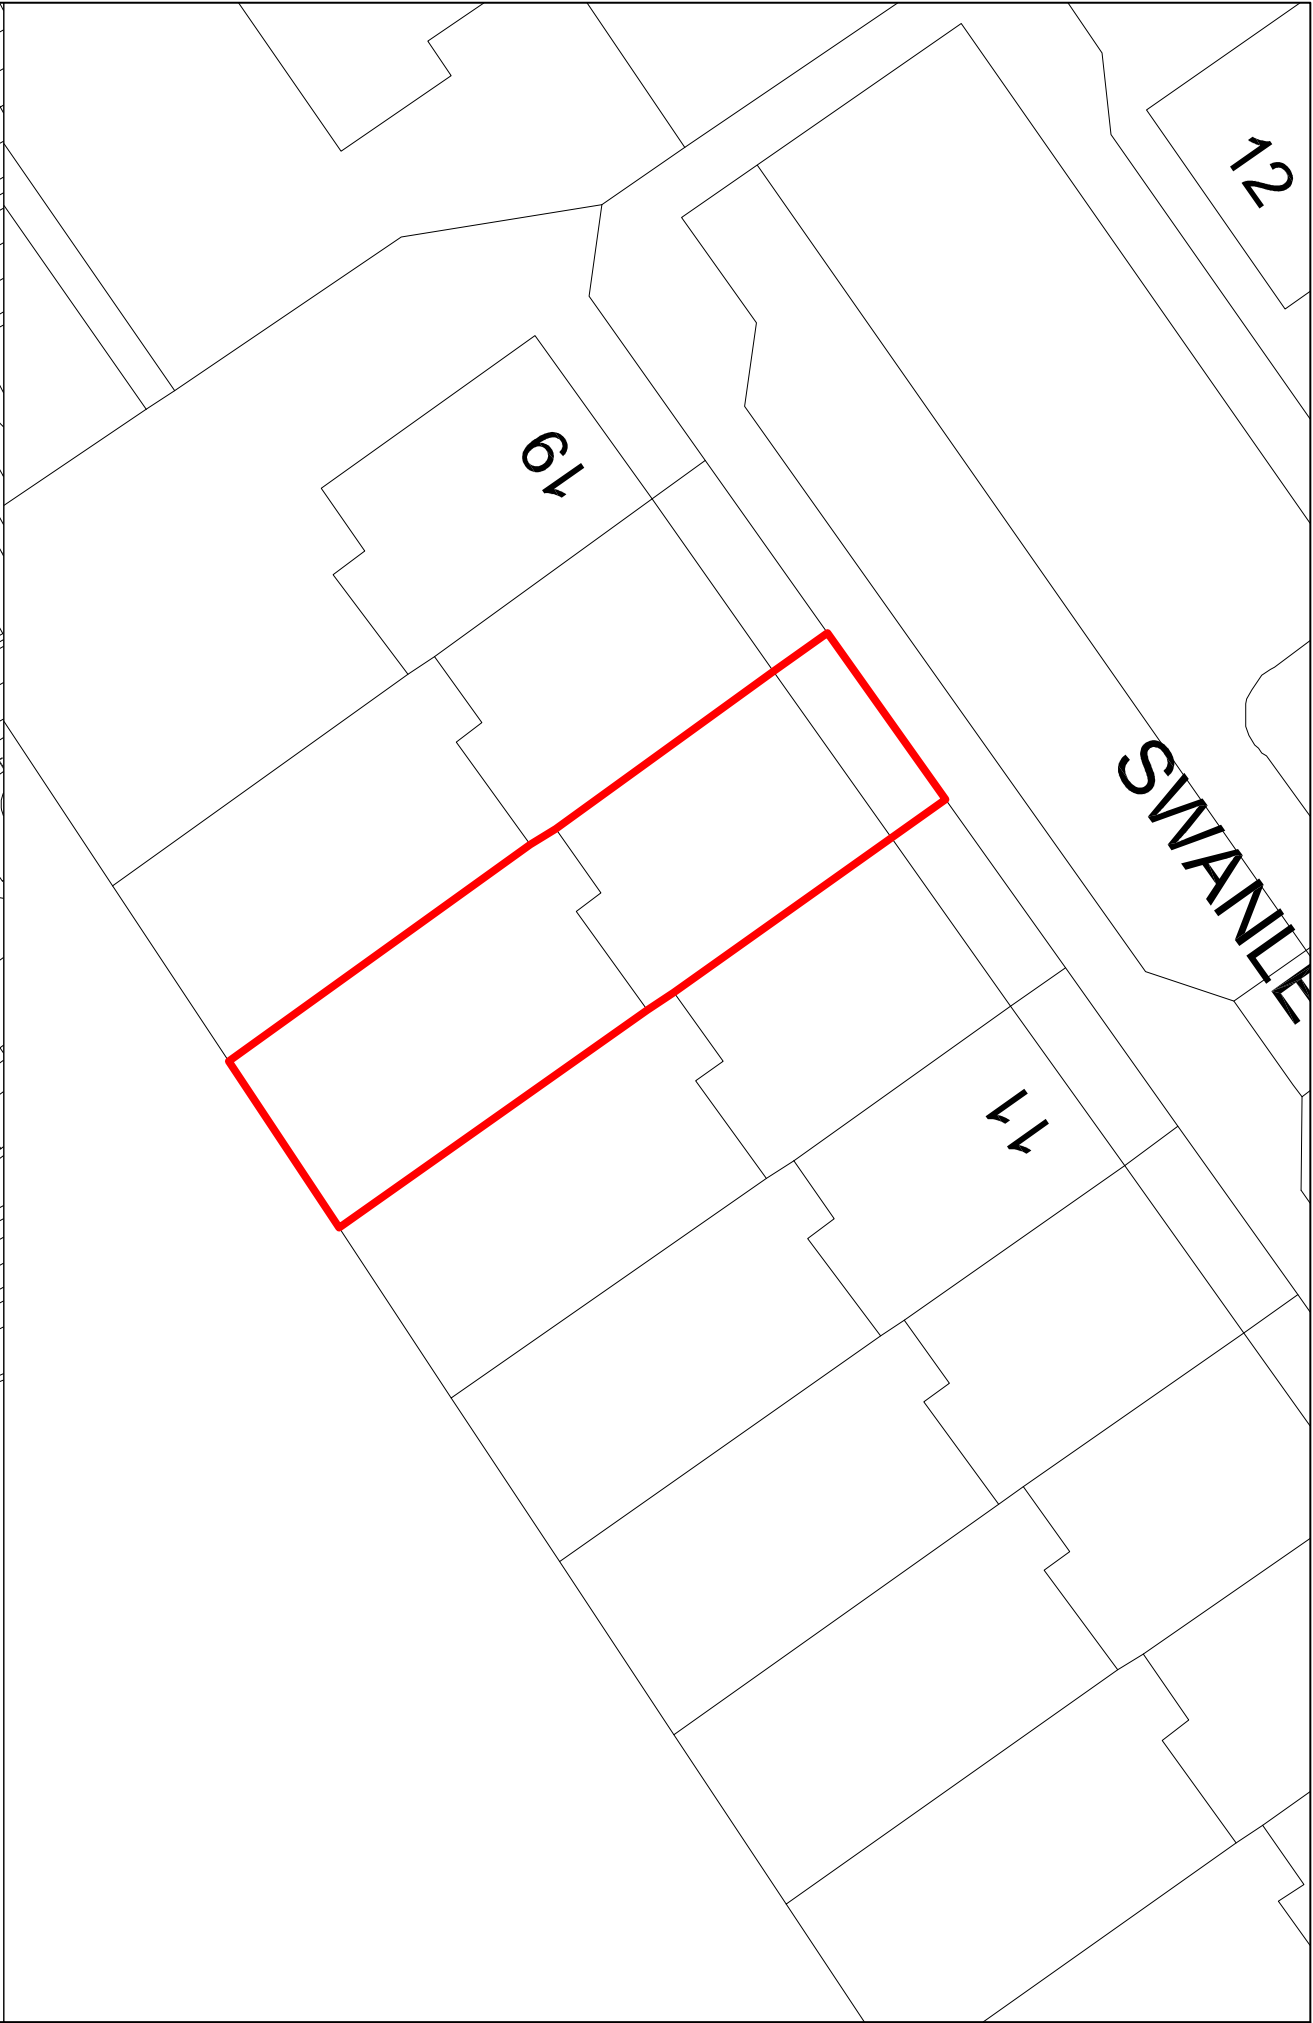


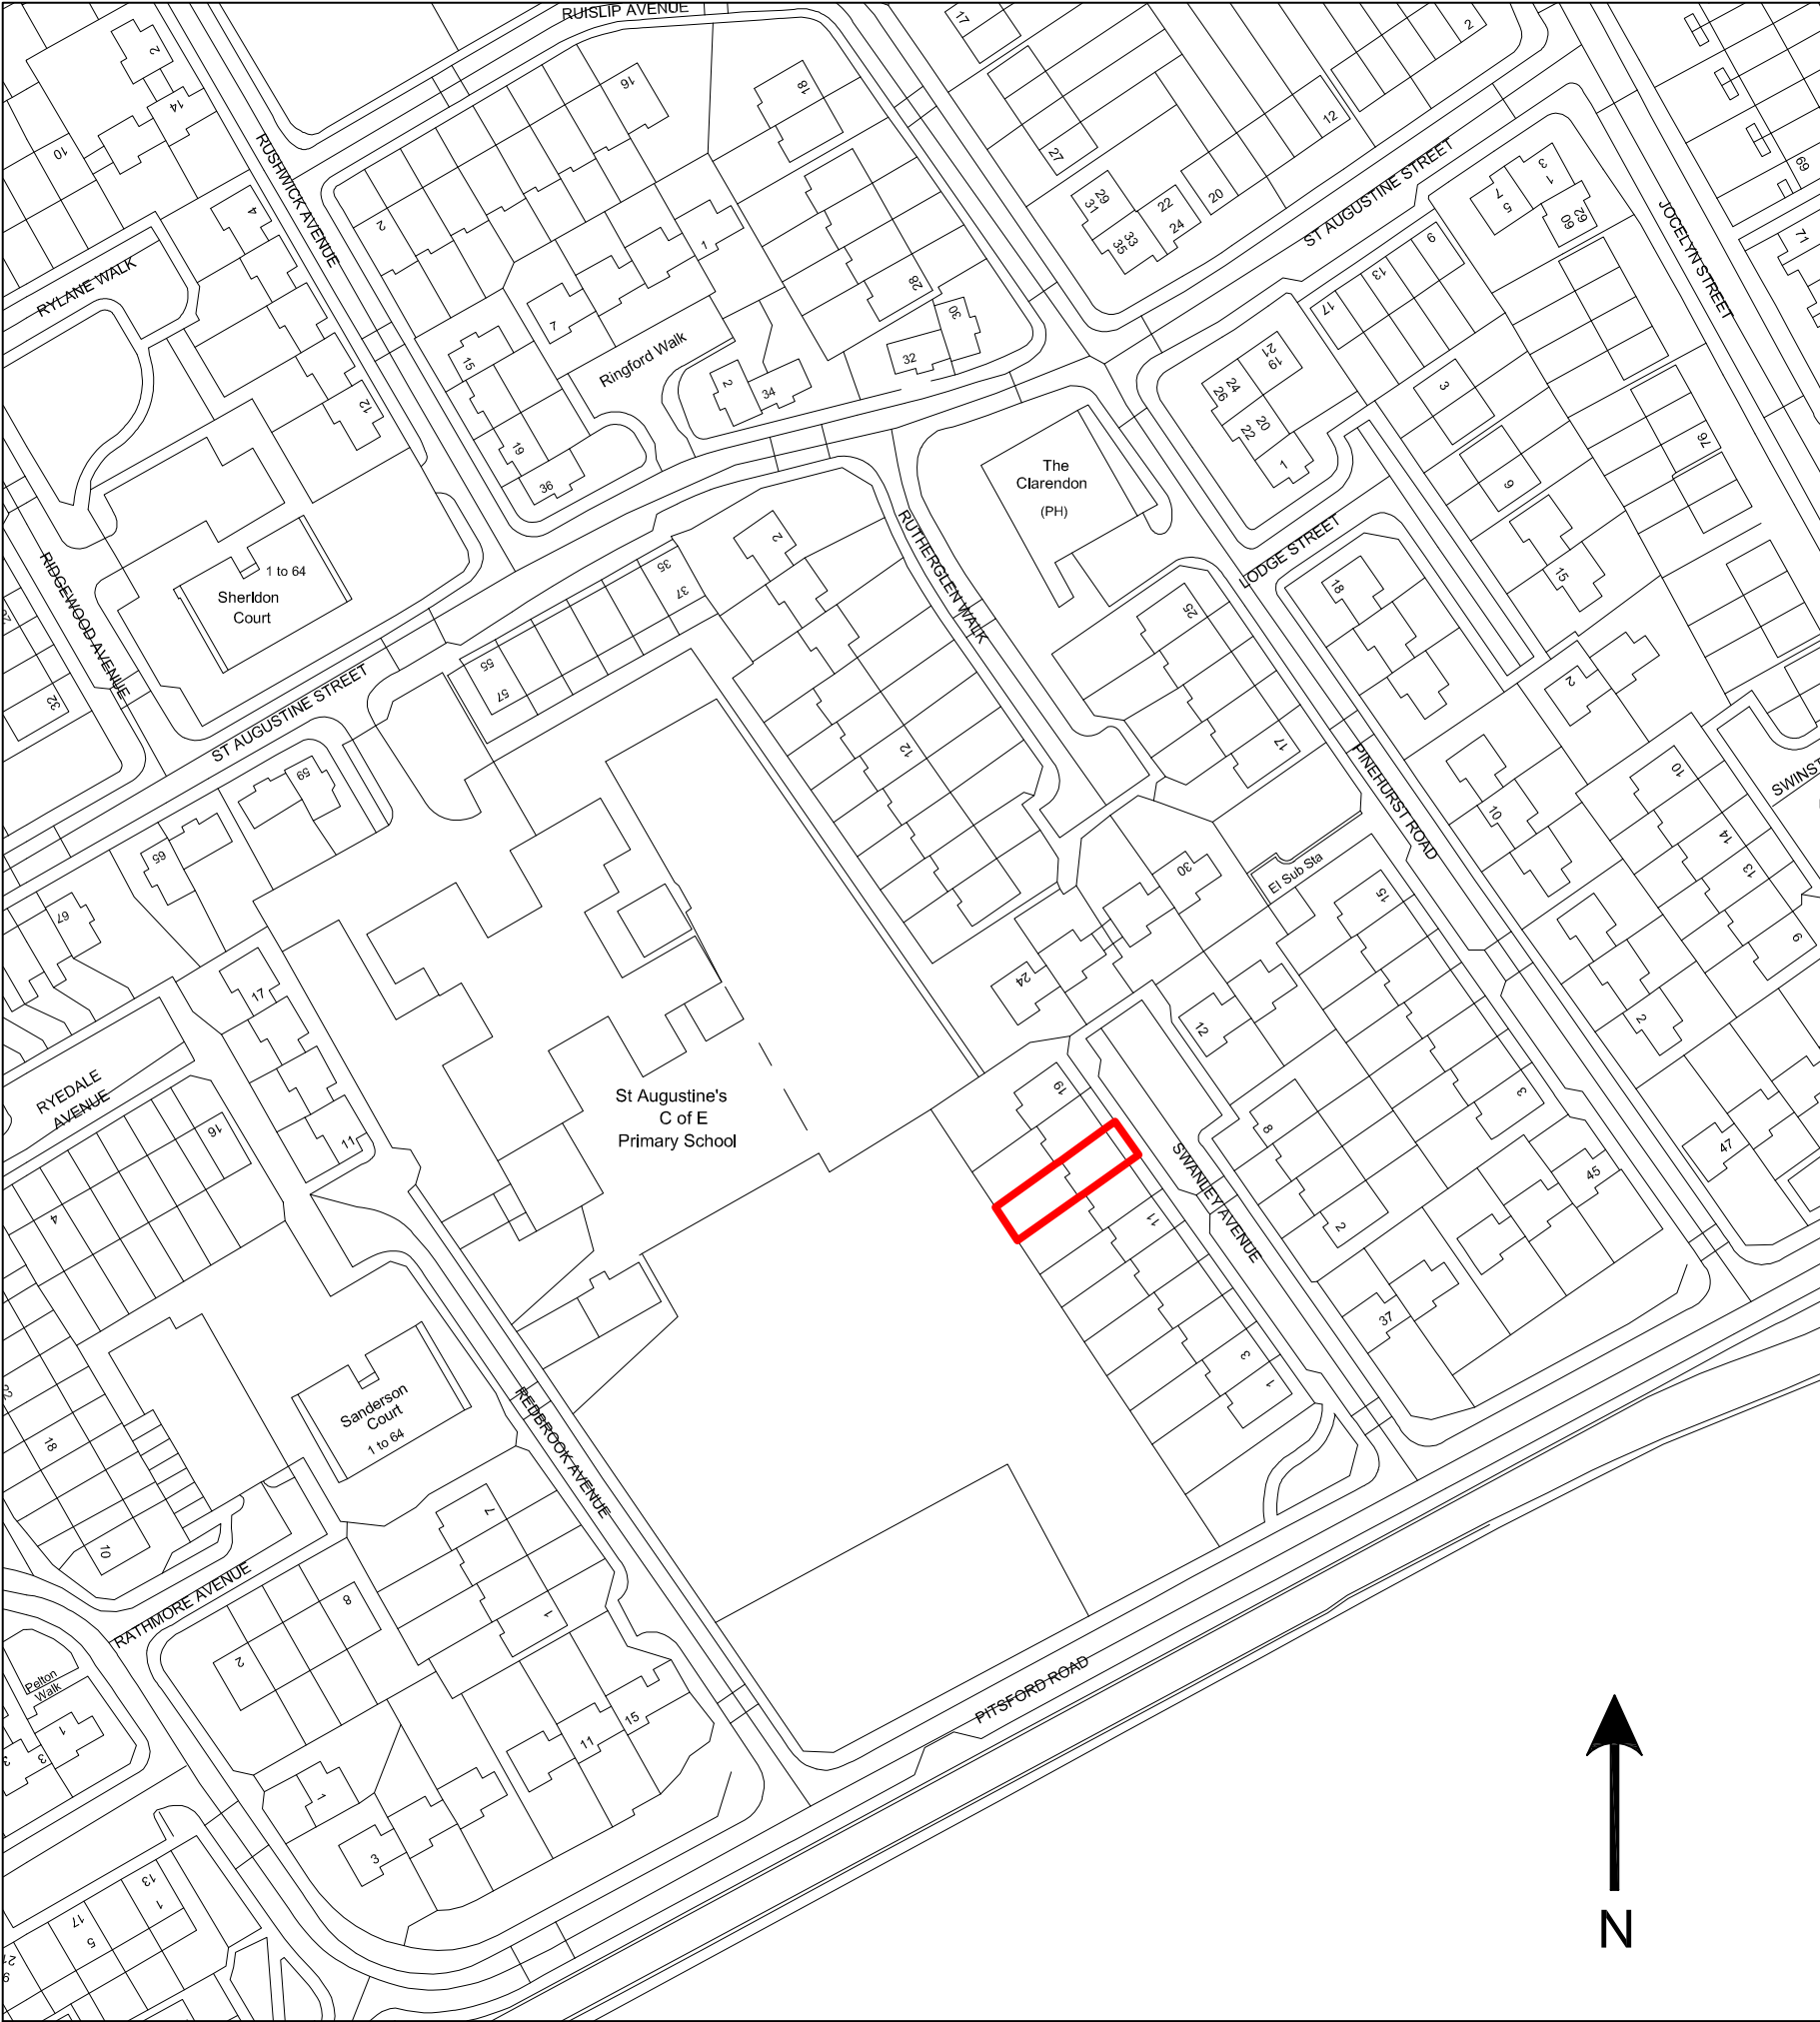

Address: 15 Swanley Avenue M40 8GB
DWG: Location Plan / Scale: 1:1250 @ A3
House type: 1612R

DWG: Location Plan / Scale: 1:250 @ A3
Date: Aug 2022
Drawn By: OVc