
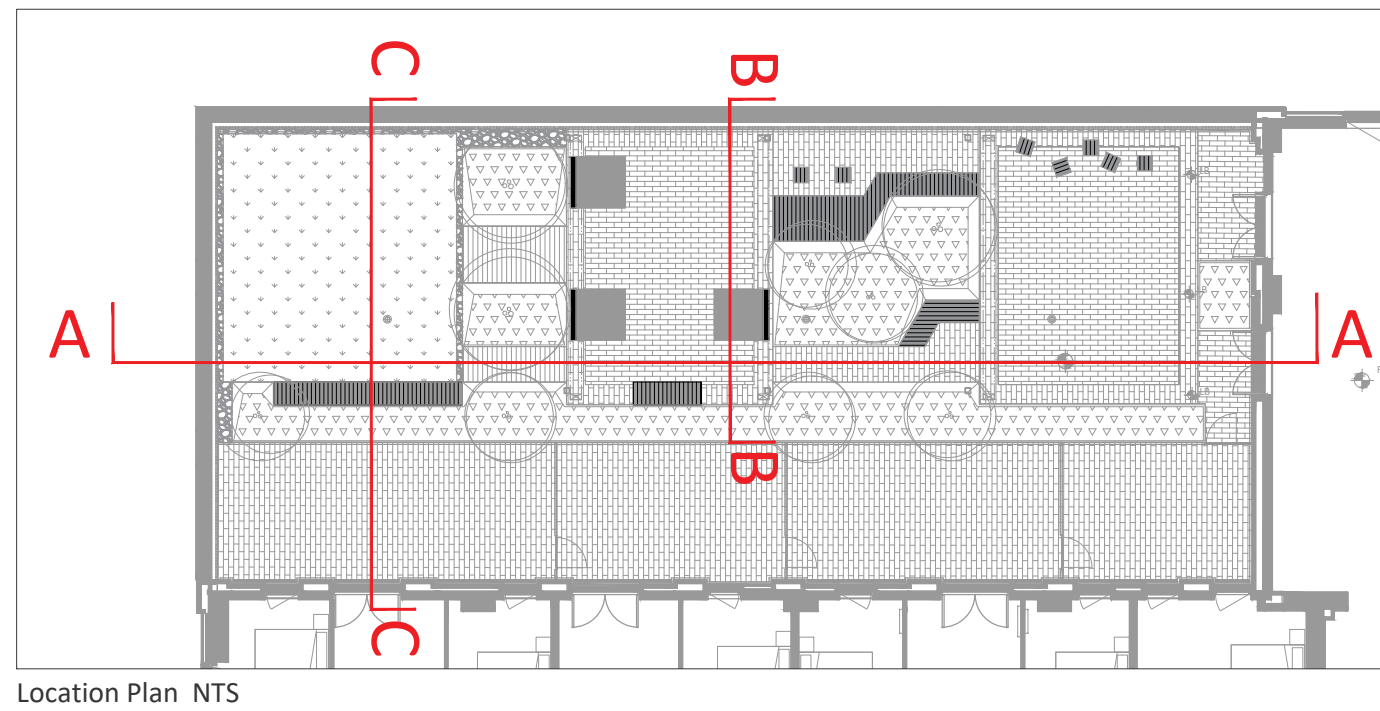
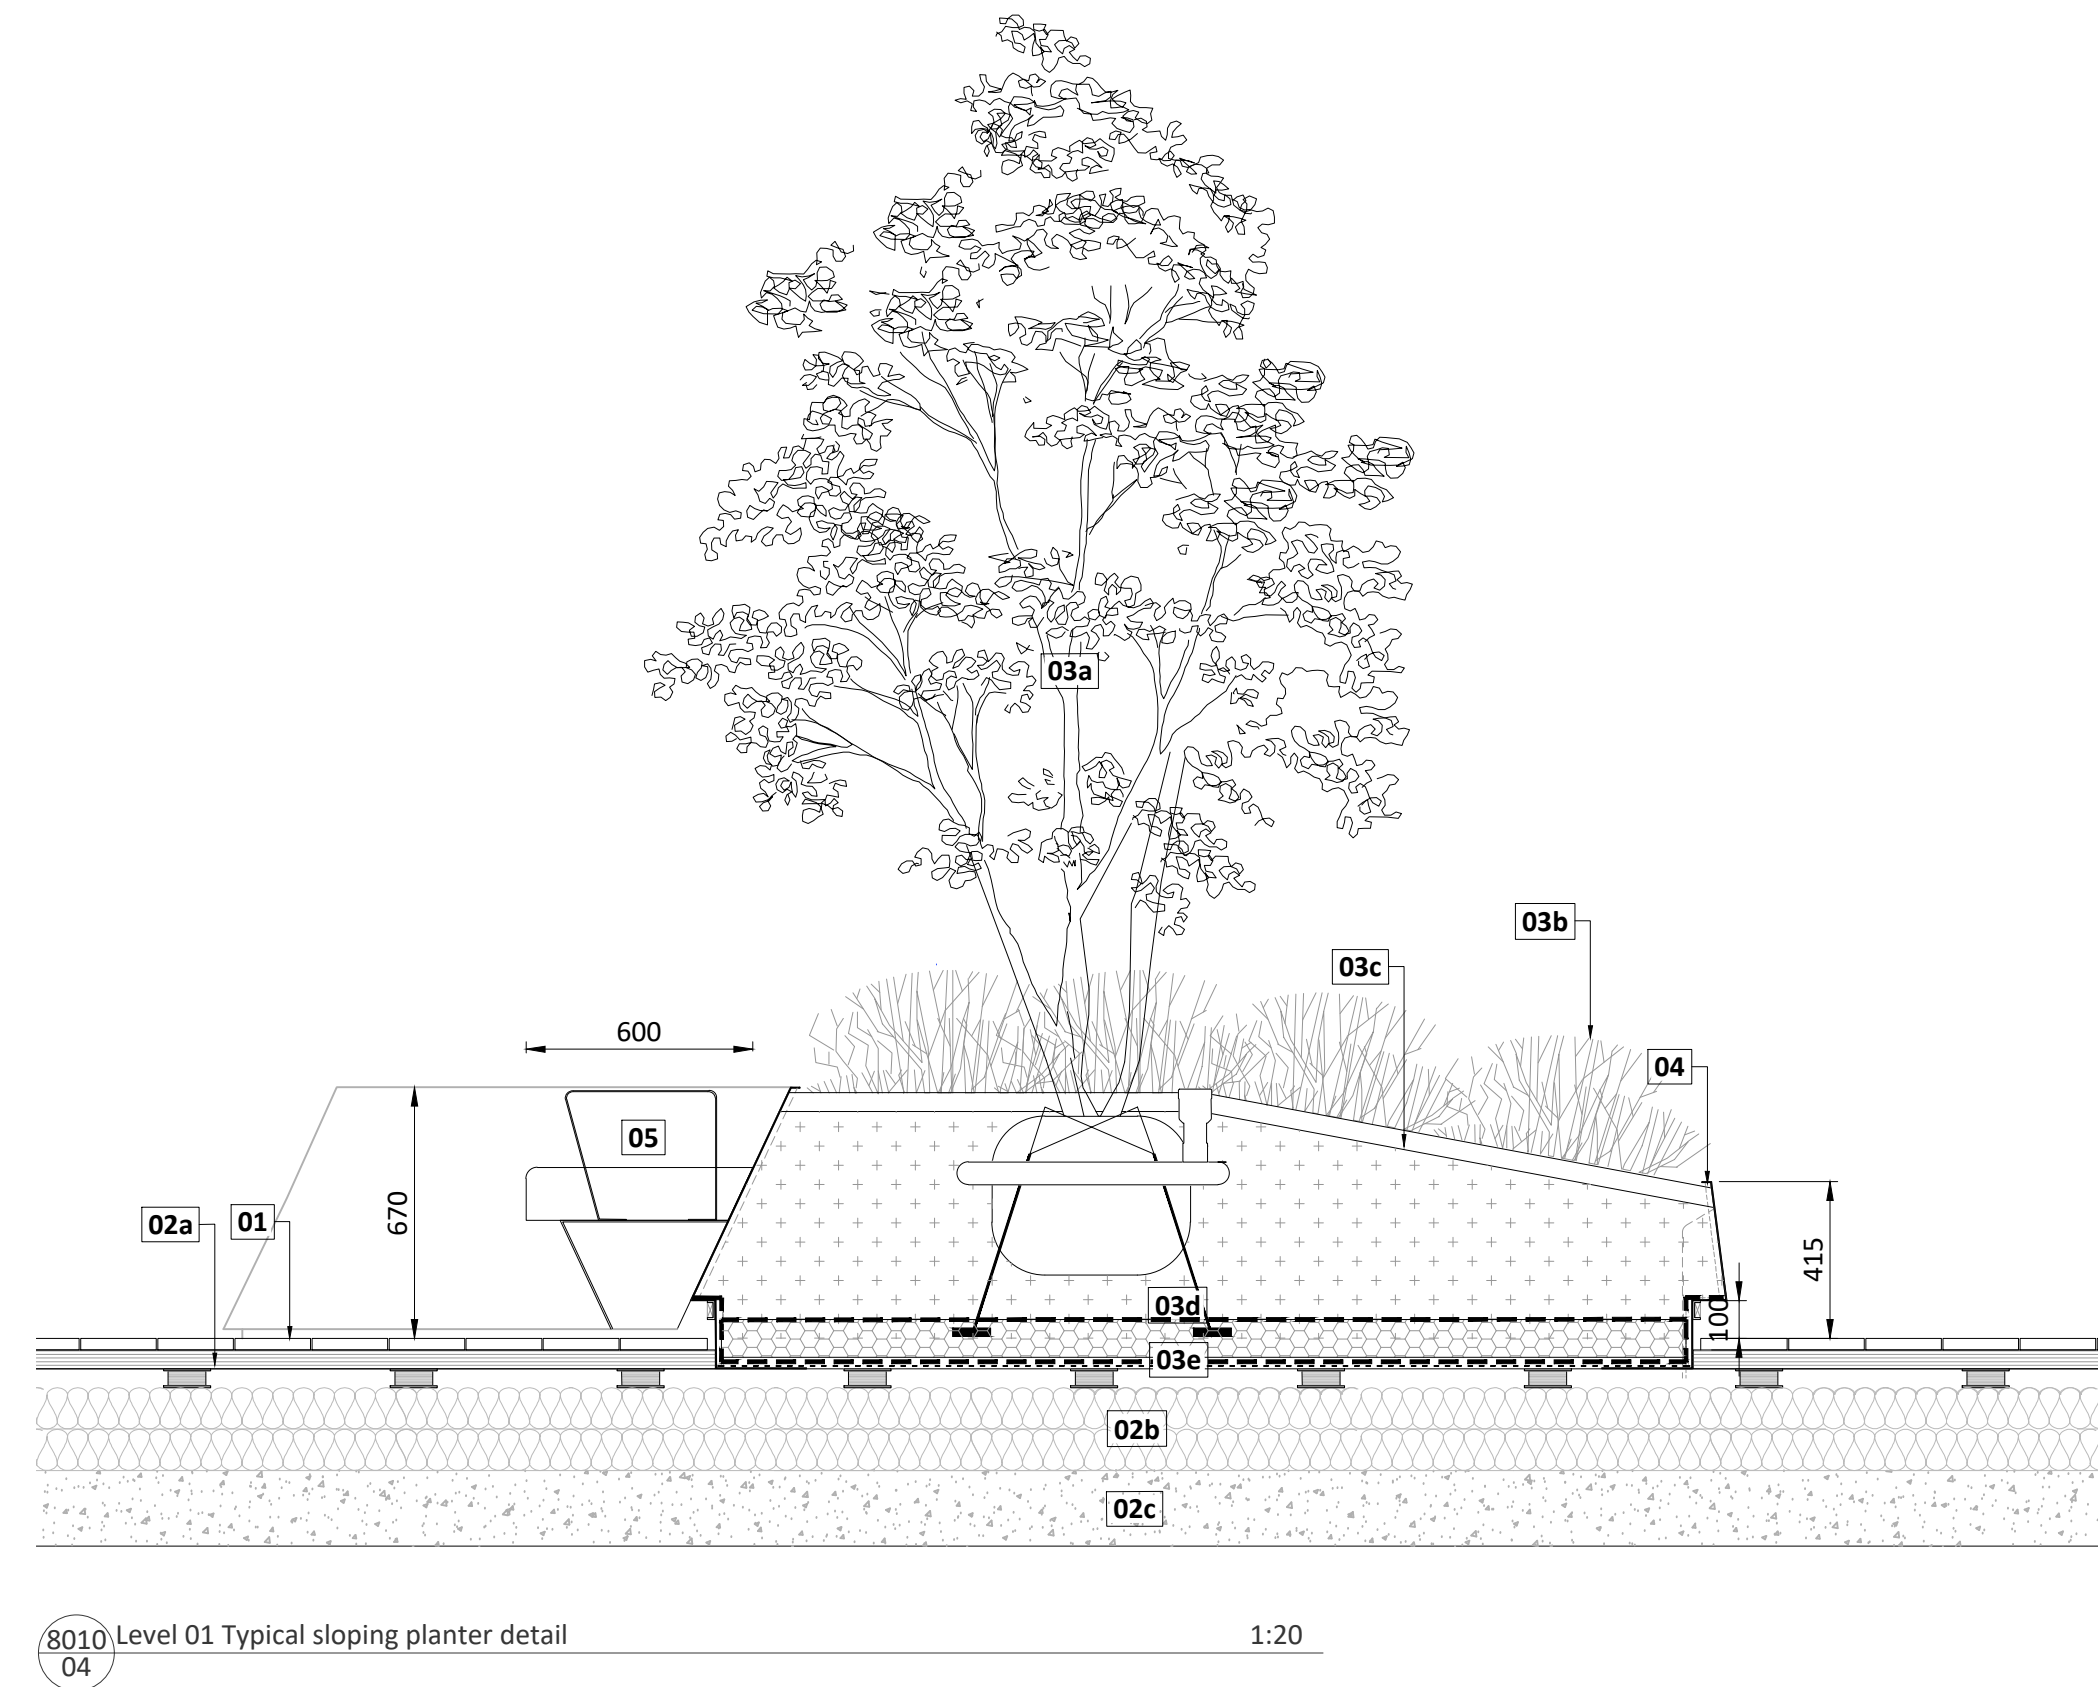
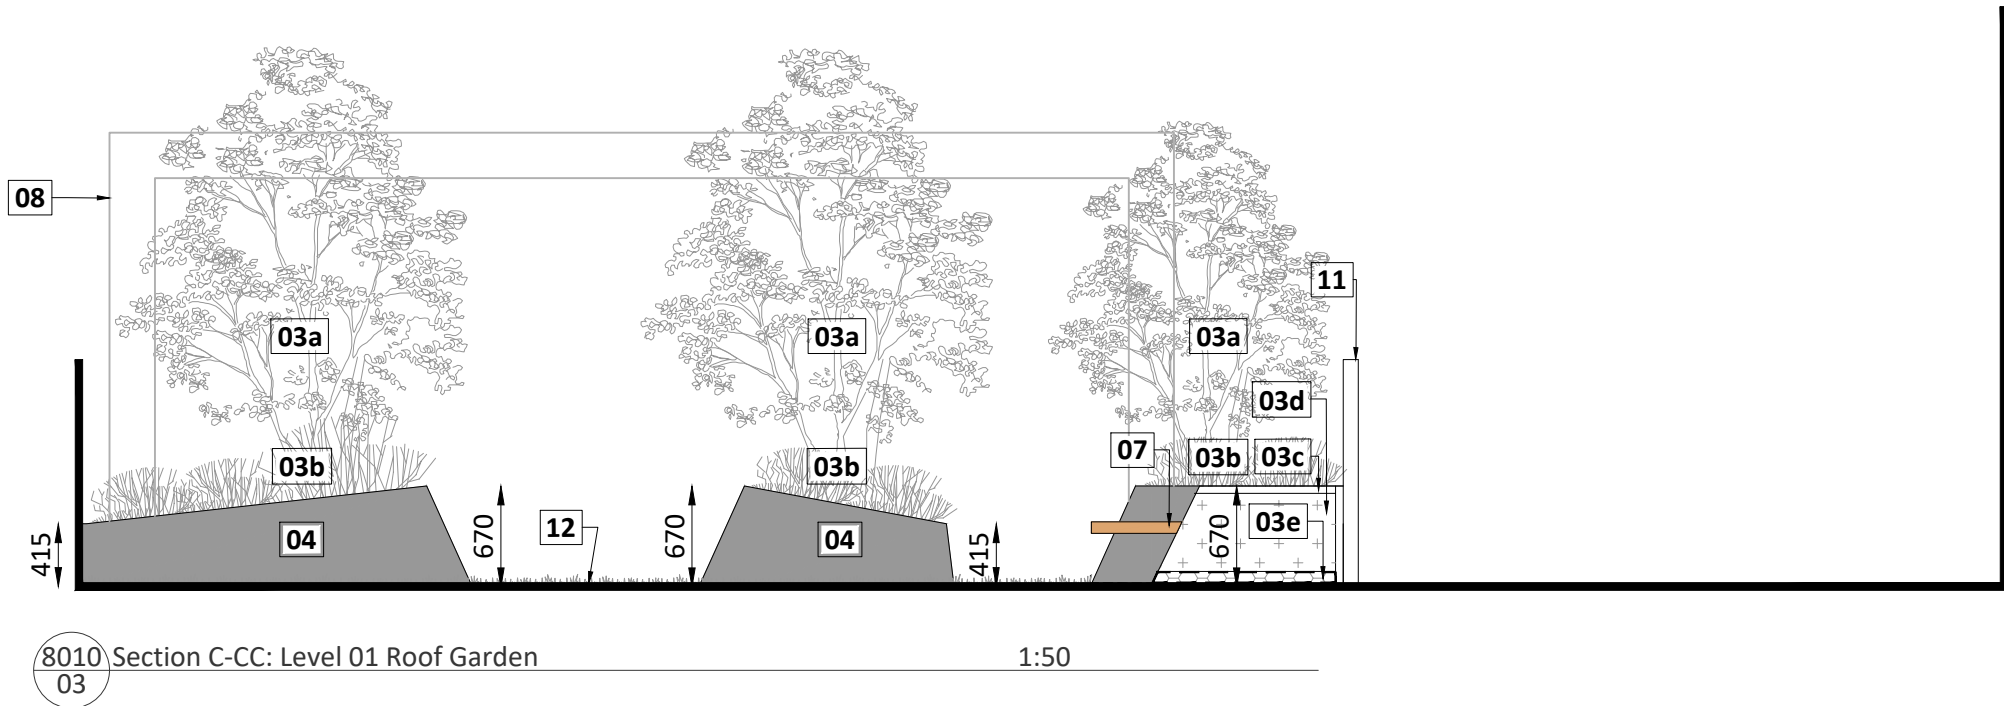
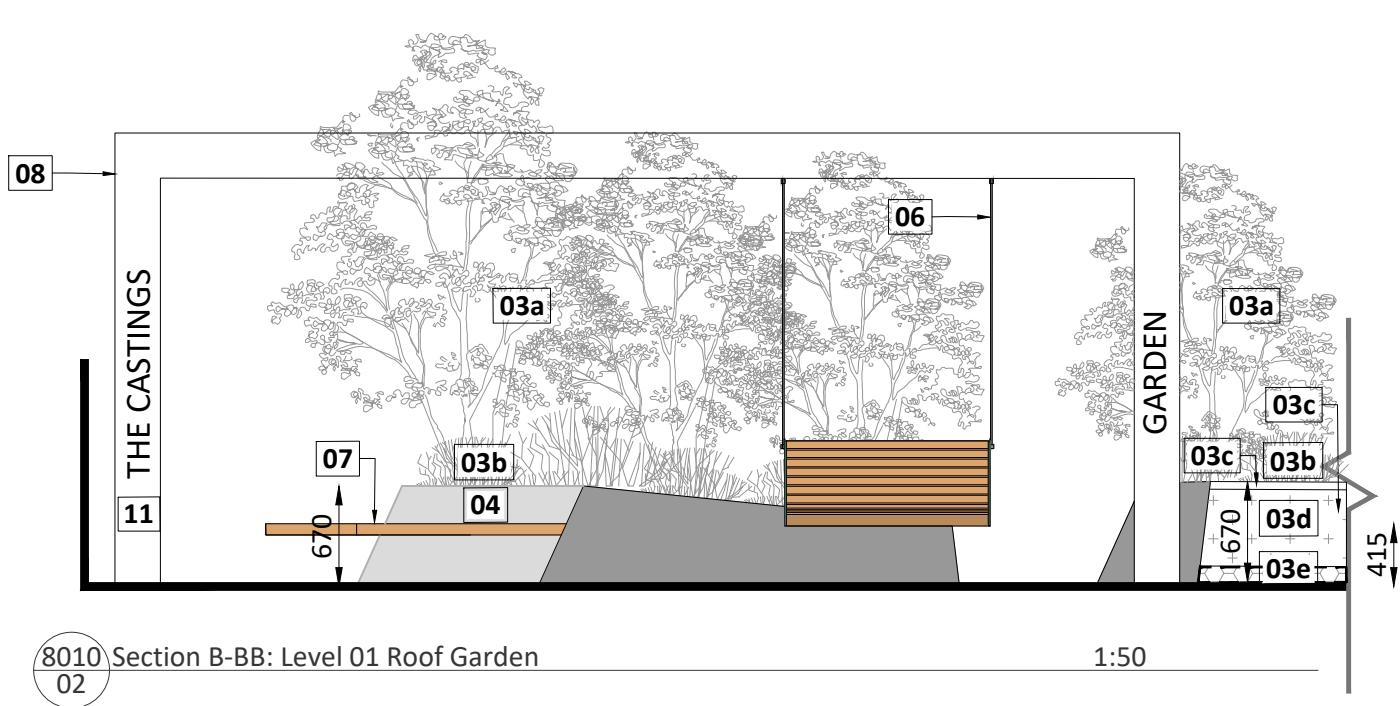


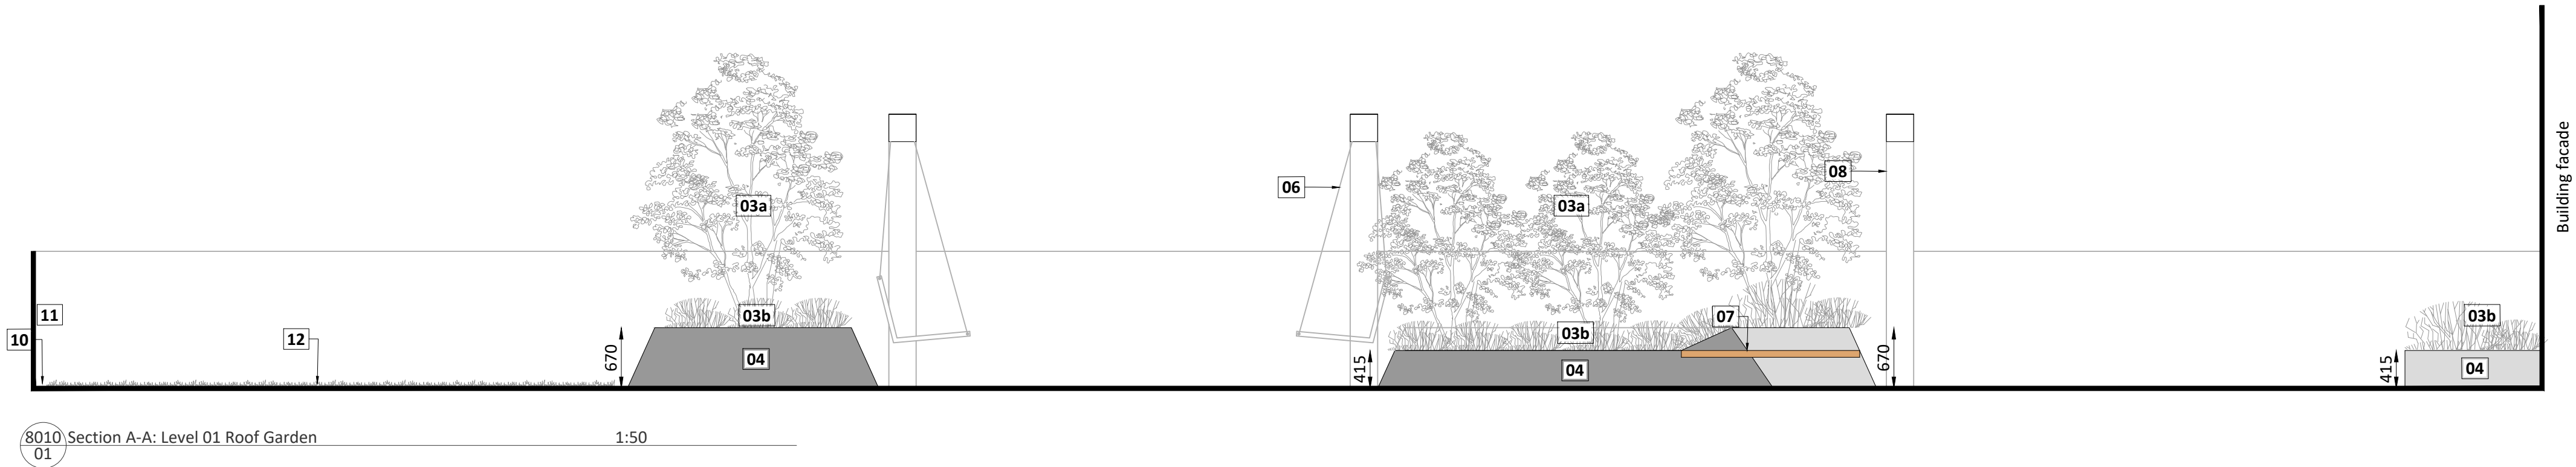

Key

Paving and surfacing

For all base and sub base details refer to engineers drawings

01 For hard landscape details refer to CAS-RFM-XX-ZZ-DR-L-19-8012

02a Joist system for paving on roof terrace
For hard landscape details refer to CAS-RFM-XX-ZZ-DR-L-19-8012

02b Structural formation
Waterproofing, insulation and concrete slab to architects and engineers detail and specification

02c Concrete slab to structural engineer's specification

Planting

For planting on roof terrace

refer to planting strategy

CAS-RFM-XX-ZZ-DR-L-19-0026

For soft works detail refer to CAS-RFM-XX-LO-DR-L-19-8008

03a Proposed tree planting

03b Ornamental planting

03c Ornamental mineral mulch 50mm depth installed 25mm below top of planter

03d Typical soil profile:

Intensive Topsoil Green Roof Substrate

03e 100mm depth gravel wrapped in permeable Geotextile membrane to base of planter

Street furniture

04 Raised Planter Refer to CAS-RFM-XX-ZZ-SP-L-0001-Planning Condition Specification & Maintenance for more details

05 Timber seating edge and armrest
Refer to CAS-RFM-XX-ZZ-SP-L-0001

06 Bespoke swinging seats
Refer to CAS-RFM-XX-L01-DR-L-19-8009
Swing and Structure Details

07 Integrated timber benches
600mm and 1200mm depth

08 Bespoke Metal 'Castings' Structure
Powder coated steel I-beam structures with integrated lighting

09 Integrated timber benches
Bespoke ground level seat to lawn edge

Other

10 Gravel Channel to Lawn Perimeter
Mixed buff natural aggregate.
10mm chippings

11 Indicative balustrade design to architects specification

12 Sythetic Turf with Foam Underlay
Sythetic grass with 'W' shaped yarn.
Supplier: Lazy Lawn

Notes

- All information shown outside of application boundary is to be considered indicative and subject to separate detailed planning applications.**
- All dimensions in mm, unless otherwise stated.
- Scaling from drawing if printed incorrectly may lead to errors.
- All information outside red line boundary shown for contextual purpose only.
- All hatch patterns are indicative only unless stated otherwise.
- This drawing is to be read in conjunction with the following re-form landscape architecture documentation:
 - CAS-RFM-XX-LO-DR-L-19-0022-Planning Condition Landscape General Arrangement -Level 00
 - CAS-RFM-XX-L01-DR-L-19-0023-Planning Condition Landscape General Arrangement -Level 01
 - CAS-RFM-XX-LO-DR-L-19-0024-Planning Condition Planting Strategy Level 01 & 21
 - CAS-RFM-XX-LO-DR-L-19-8008-Tree Details
 - CAS-RFM-XX-LO-DR-L-19-8009-Swing Seat & Structure Details
 - CAS-RFM-XX-ZZ-SP-L-0001-Planning Condition Specification & Maintenance**AND all relevant documentation from the design team**
- Levels information on this drawing illustrates the design intent. The contractor is to check and verify all levels and dimensions against site survey information.
- Any discrepancies in the design information are to be brought to the attention of re-form landscape architecture, in writing, prior to commencement of construction works.
- All proprietary products shall be installed in strict accordance with manufacturers written instructions.
- Refer to other consultants' drawings and specifications for the following design information:
 - Foundation details
 - Base course and/or sub bases design & specification
 - Waterproofing of any element
 - Levels & Drainage design and infrastructure
 - Lighting and ducting
 - Existing & proposed utilities
- Plant quantities are to suit site areas in accordance with scheduled plant densities.
- Any proposed plant substitution shall be agreed with the landscape architect prior to ordering.

27.02.22	Discharge planning condition	EB	EB	DL	P01
Date	Description of revision	Drawn	Checked	Approved	Revision

re-form
landscape architecture

Beehive Mill, Jersey Street,
Manchester M4 6JG
T: +44 (0)161 397 4953
E: info@re-formlandscape.com
W: re-formlandscape.com

Project
HEYROD STREET
RF20-799

Client
PACKAGED LIVING

Document title
DISCHARGE PLANNING CONDITION
LEVEL 01 LANDSCAPE SECTIONS

Paper size
A1

Status
FOR INFORMATION

Drawing number
CAS-RFM-XX-L01-DR-L-19-8010

© re-form landscape architecture

Scale
As shown

S2

Revision
P01