


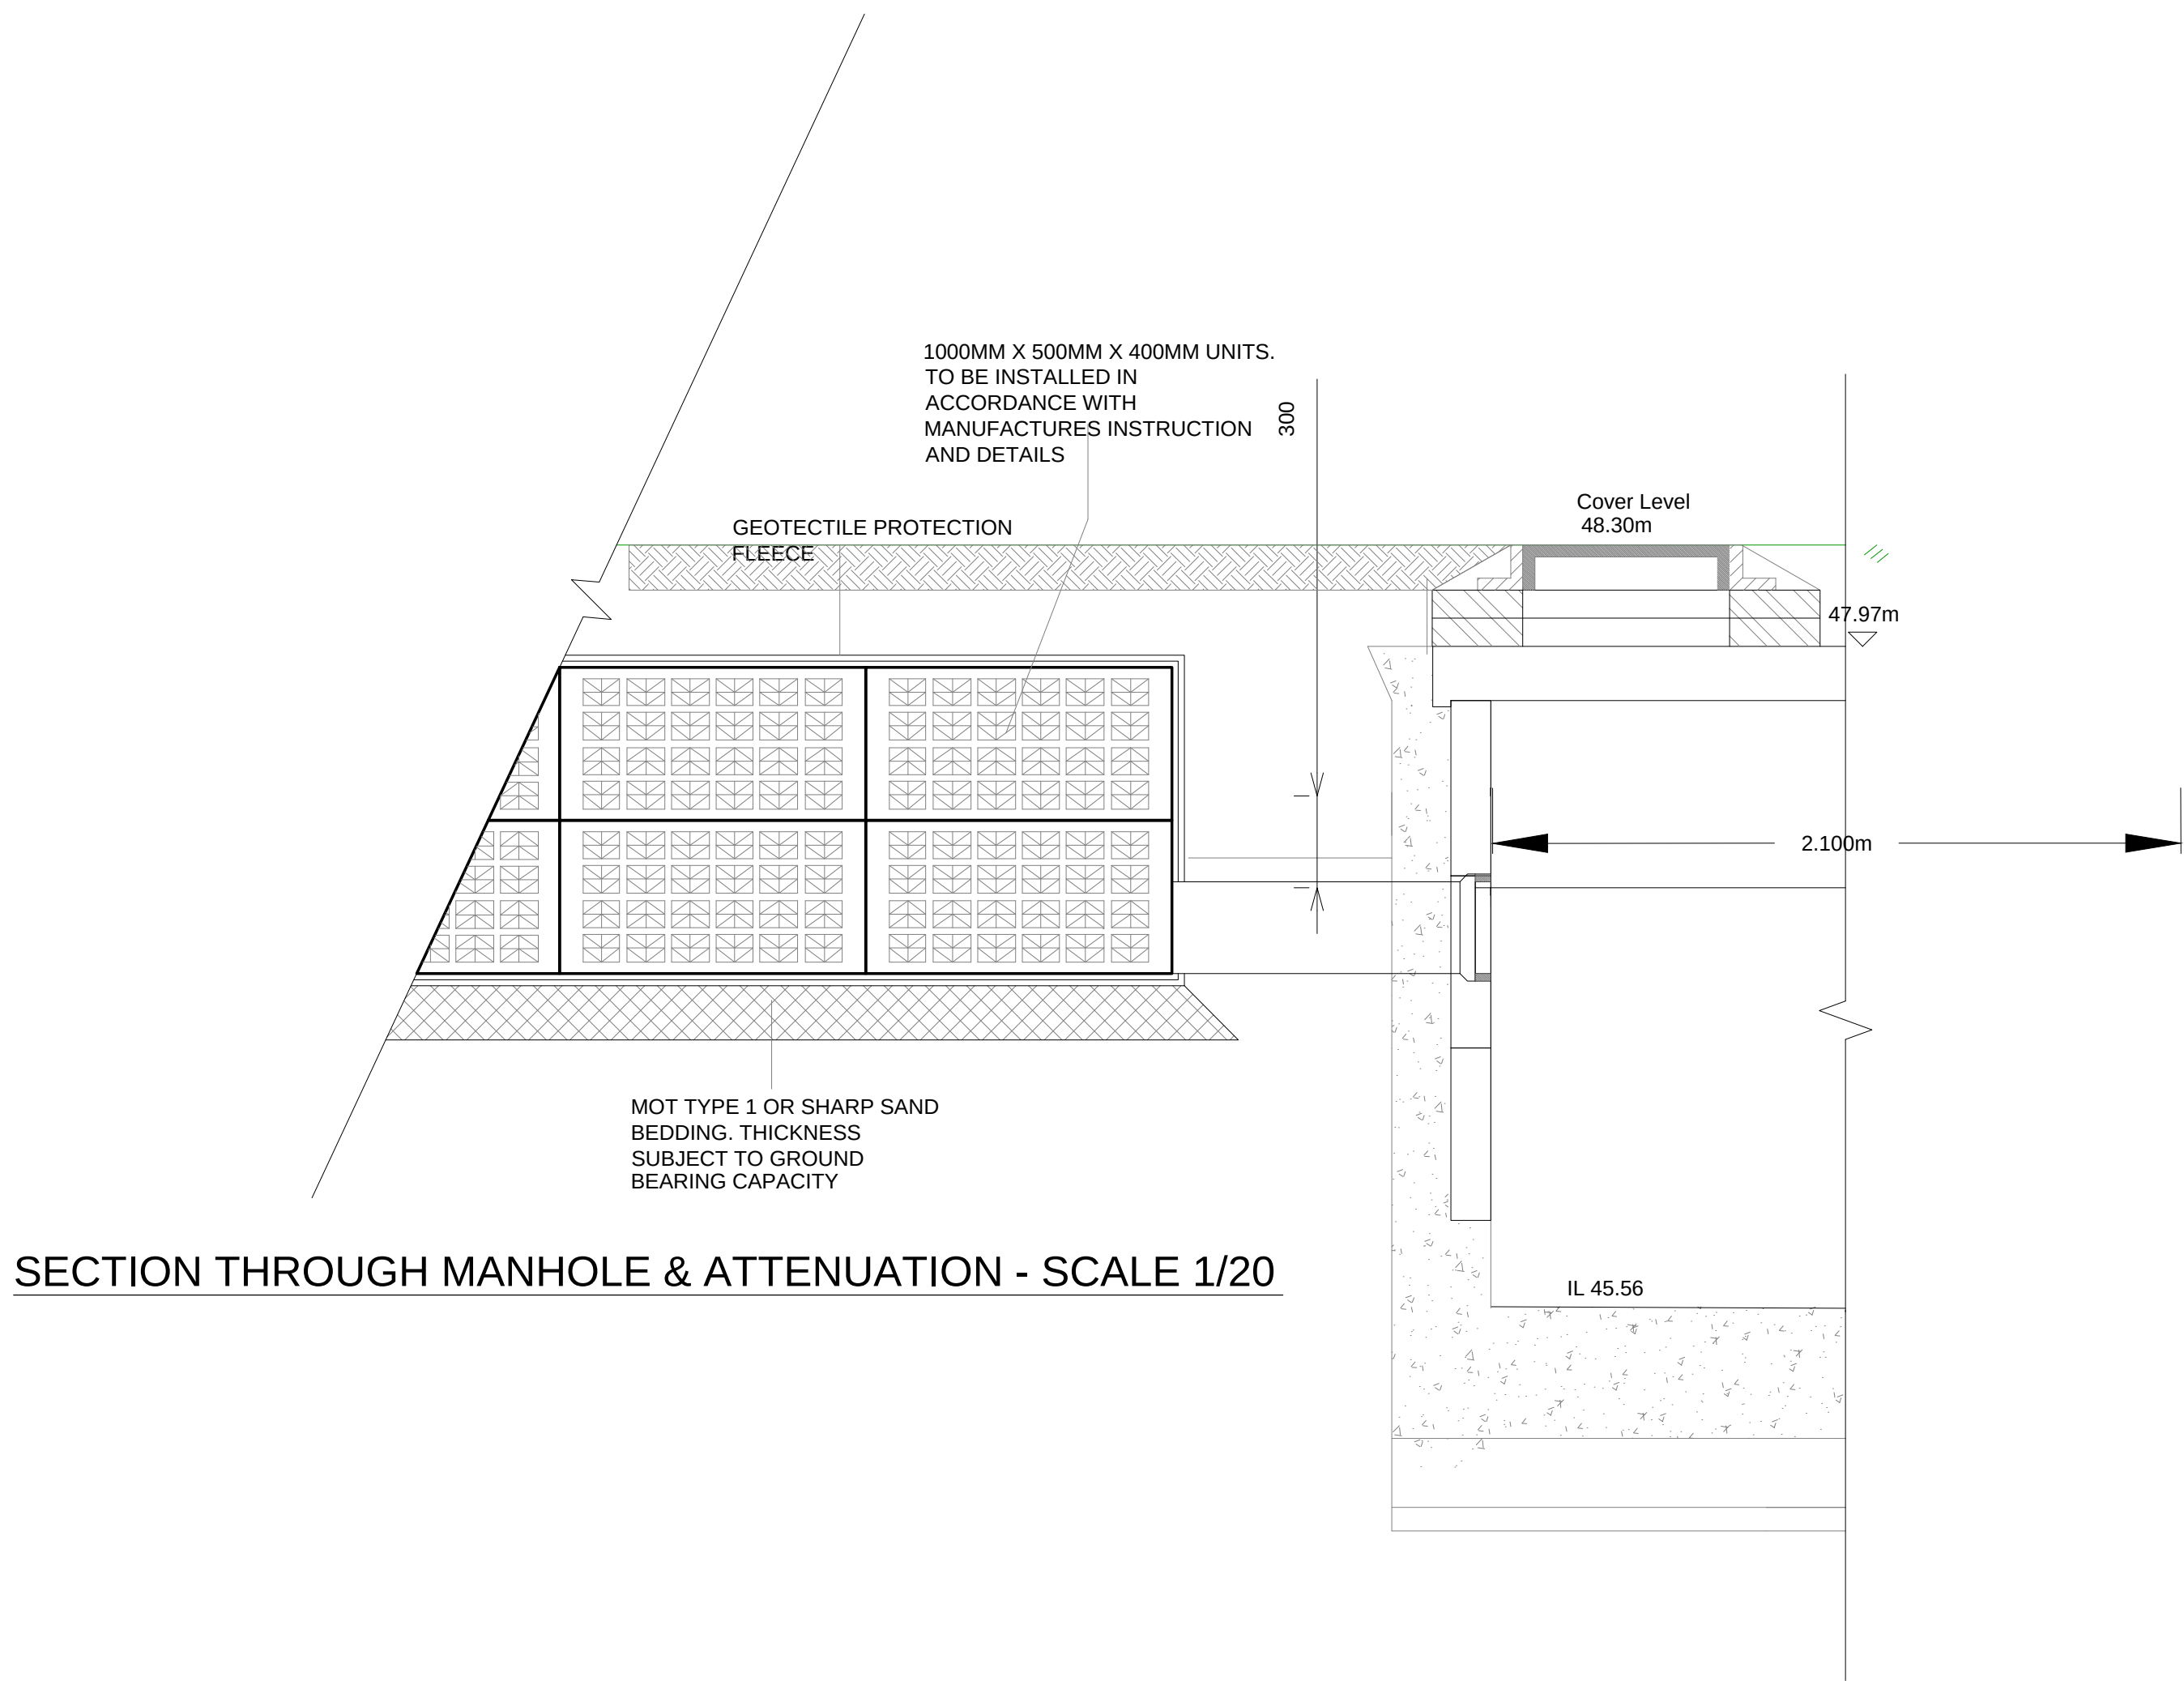

SECTION THROUGH MANHOLE & ATTENUATION - SCALE 1/20

| NOTES   |                |                               |
|---|----------------|-------------------------------|
| DO NOT SCALE OFF THIS DRAWING<br>IF IN DOUBT - ASK   |                |                               |
|   |                |                               |
| -   | 25/08/22       | ISSUED TO PLANNERS FOR REVIEW |
| REV.   | DATE           | DESCRIPTION                   |
| CLIENT   |                |                               |
| GREAT PLACES<br>BUTTRESS ARCHITECTS   |                |                               |
| <div><div><div>Carley<br/>Daines and<br/>Partners Limited</div><div>Consulting Civil and Structural Engineers</div></div><div>11 Bridgewater Road Walkden<br/>Worsley Manchester M28 3JE<br/>Tel 0161 799 2720 Fax 0161 790 3474<br/>E-mail mail@carleydaines.co.uk</div></div> |                |                               |
| TITLE   |                |                               |
| DOWNLEY DRIVE<br>ANCOATS, MANCHESTER   |                |                               |
| MANHOLE DETAIL<br>FLOW CONTROL CHAMBER   |                |                               |
| Drawn   | A.MULLIGAN     | Checked D.MIDDLETON           |
| Date   | AUG 2022       | Date AUG 2022                 |
| Scale   | 1:20 @ A1      |                               |
| Drawing No.   | 19.B.12490/211 |                               |