





Site Location Plan

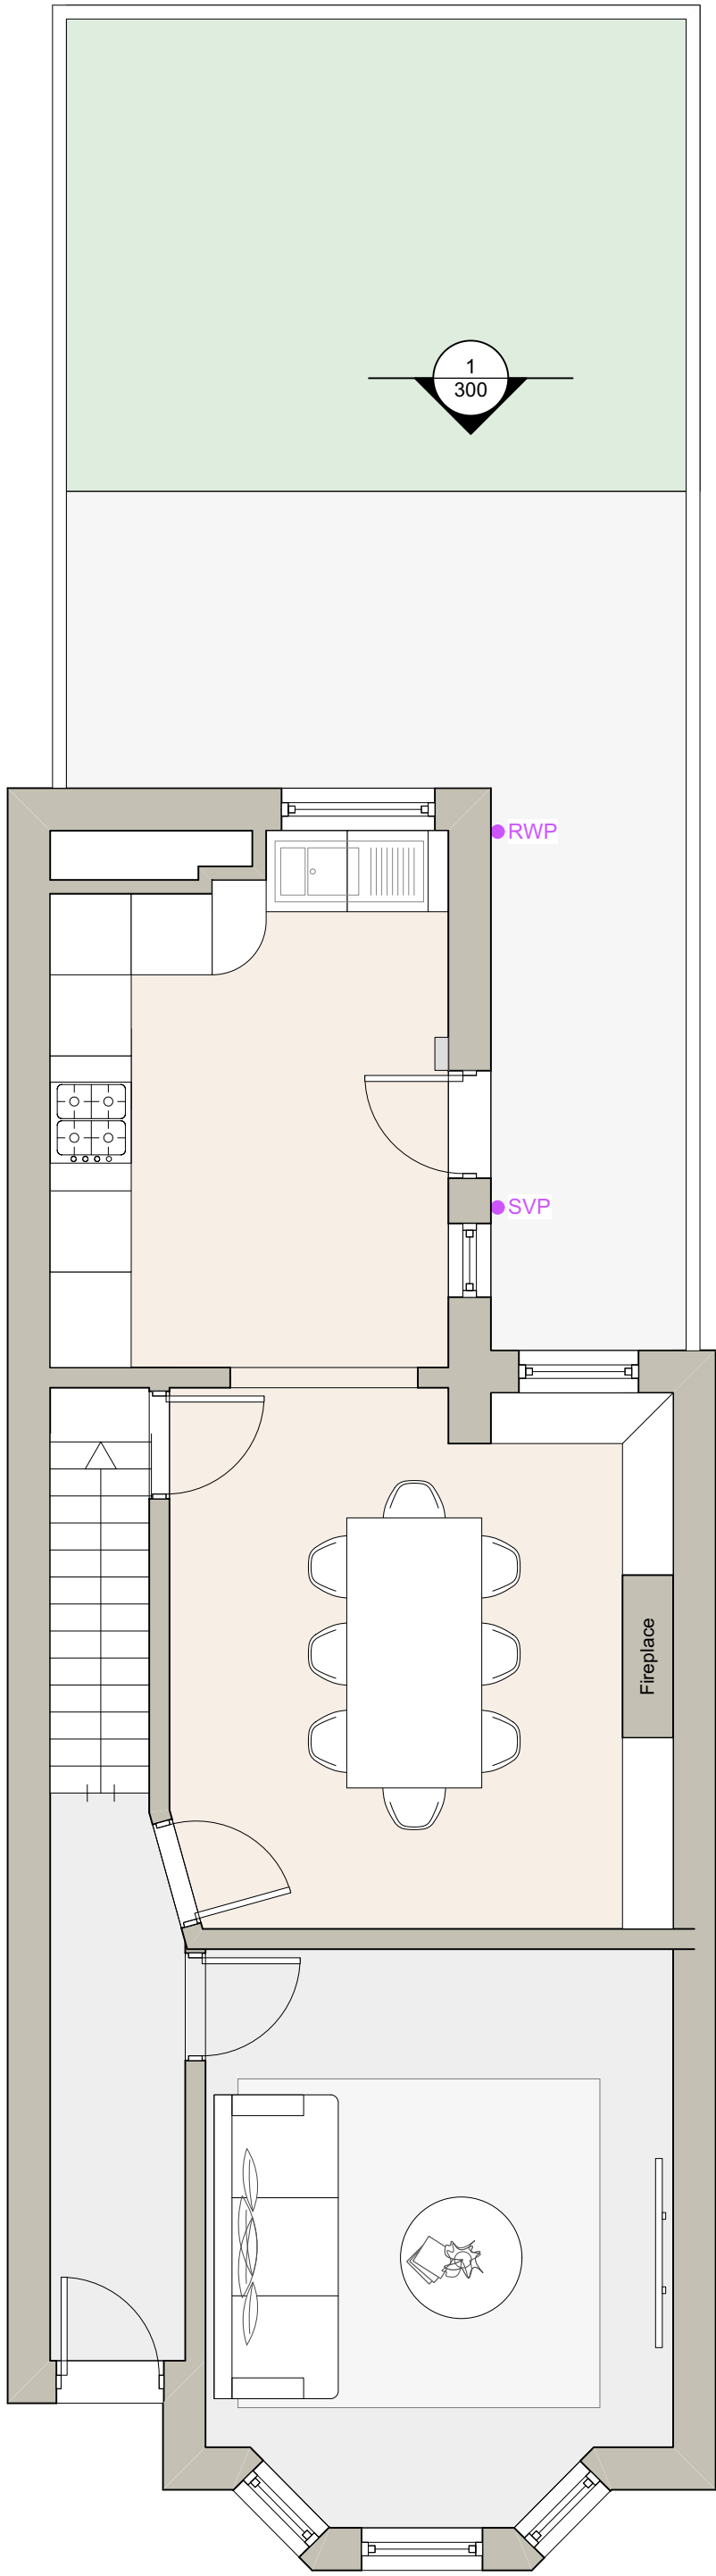


Existing Plan

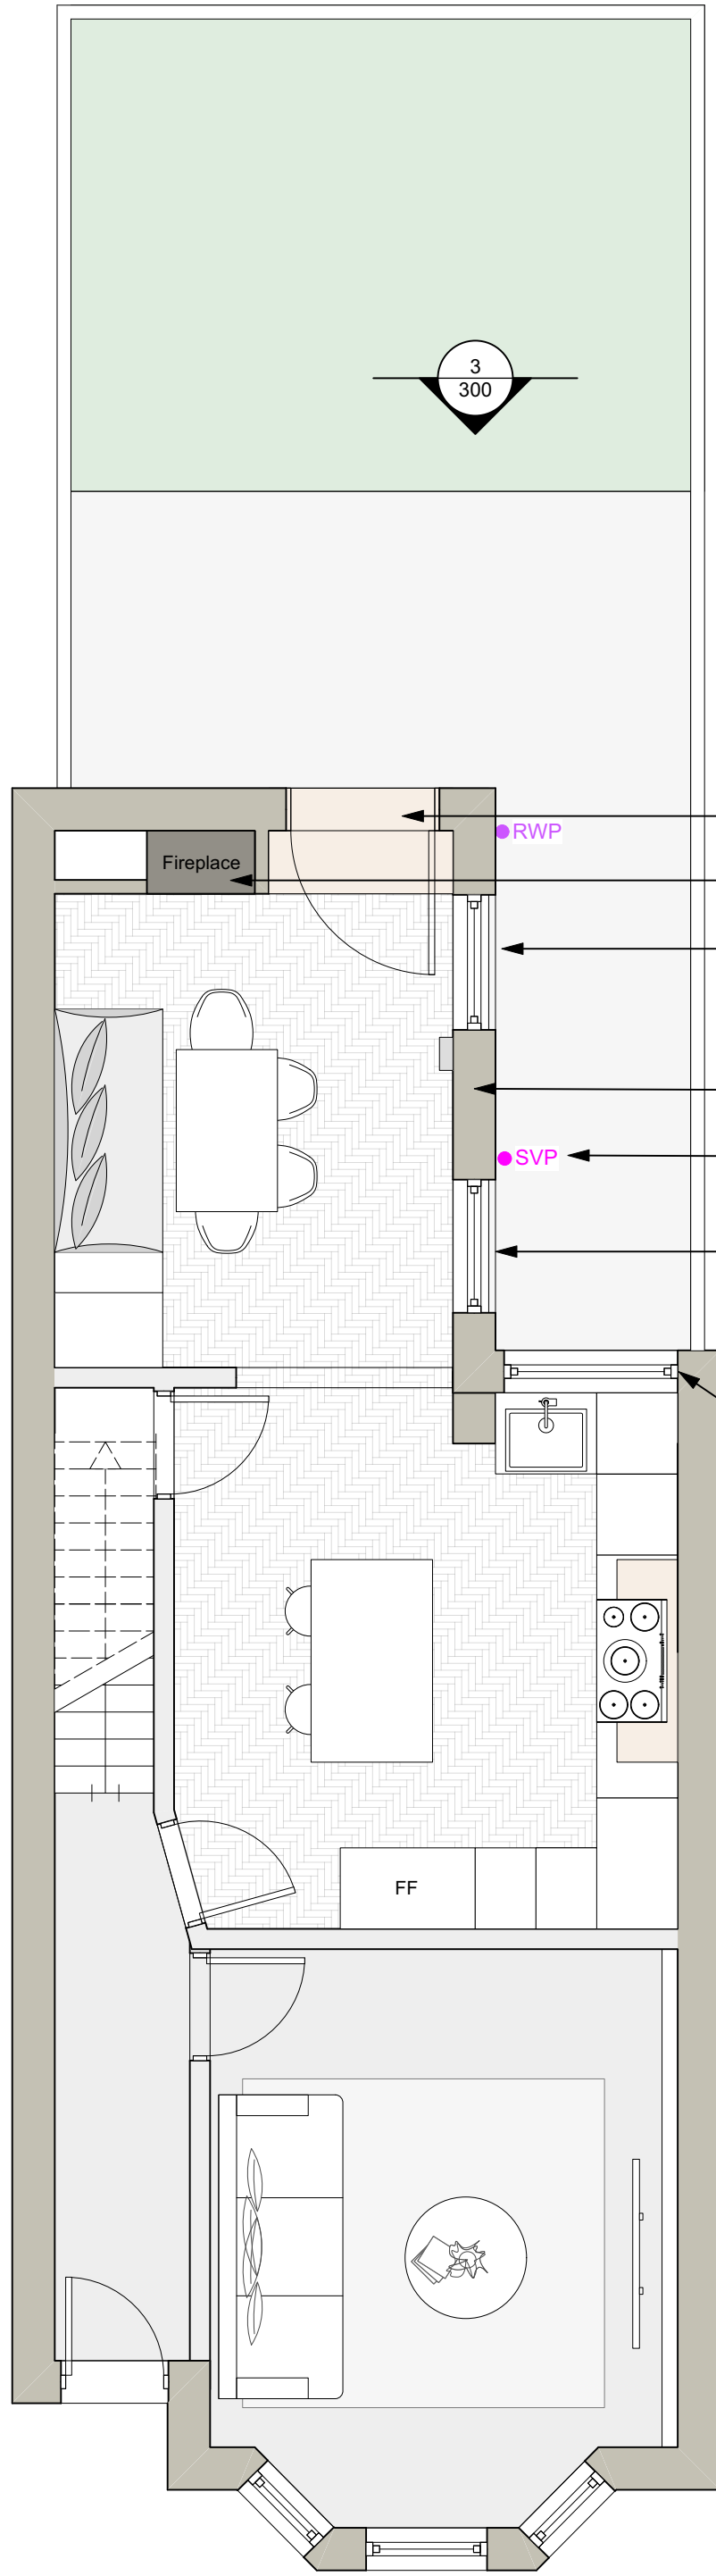

Proposed Plan

- Window replaced with door.
- Fireplace relocated
- New high-level slot window added. Cill height 1800mm.
- Doorway removed.
- SVP rerouted
- Window changed to a high-level slot window. Cill height changed from 900mm to 1800mm
- Window with glazed roof return replaced in existing opening.

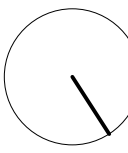

NOTES:

DO NOT SCALE. USE FIGURED DIMENSIONS ONLY.
All dimensions to be checked on site.
Drawing to be read with all relevant Architectural, Interiors, Structural, M&E, Drainage/Public Health, Landscape, Civils and Interiors drawings and specifications. Any discrepancies between consultant's drawings to be reported to the Architect before any work commences.
The Contractor's attention is drawn to the Health & Safety matters identified in the Health & Safety plan as being potentially hazardous.
These items should not be considered as a full and final list.
The Work Package Contractor's normal Health & Safety obligations still apply when undertaking constructional operations both on and off site.
Define Architects take no responsibility for the location of legal boundaries indicated on this drawing and advise a separate drawing be completed by a specialist surveyor in order to establish exact boundaries.
DWG files provided for information only. Refer to PDF record.
The copyright of this drawing is held by Define Architects Ltd. Not to be used for any purpose without consent.

DEFINEARCHITECTS.CO.UK

Suite 1, Ground Floor
65-67 Lever Street
Manchester
M1 1FL

+44 (0)161 237 1133
mail@definearchitects.co.uk

define /

PROJECT

2 Walsingham Avenue
Didsbury

DRAWING TITLE

Permitted Development
Existing & Proposed GF Plan

REV	DATE	NOTES
A	09/11/2021	Issued for Permitted Development

DRAWN BY AT	CHECKED BY GW
----------------	------------------

JOB NO. 033	STATUS PERMITTED DEVELOPMENT
----------------	------------------------------------

DRAWING NO. 033_PLN_200	REV A
----------------------------	----------