

APPENDIX D

Site Photos

Target Notes and Photographs

Photo No.	Feature (Target Note no.)	Photograph of Feature
1	View of site looking from north-west of site	
2	View of site looking from south-west of site	

3

Modern reception area, no signs of spillages, or wear and tear.



4

Modernised seating area by television.



5

Off-site beer barrel storage room. Some spillages on ground, likely from beer.



6

CO₂ gas cylinders in beer storage room.




7

View of where proposed new entrance will be built.



8

Discolouration to exterior of building.

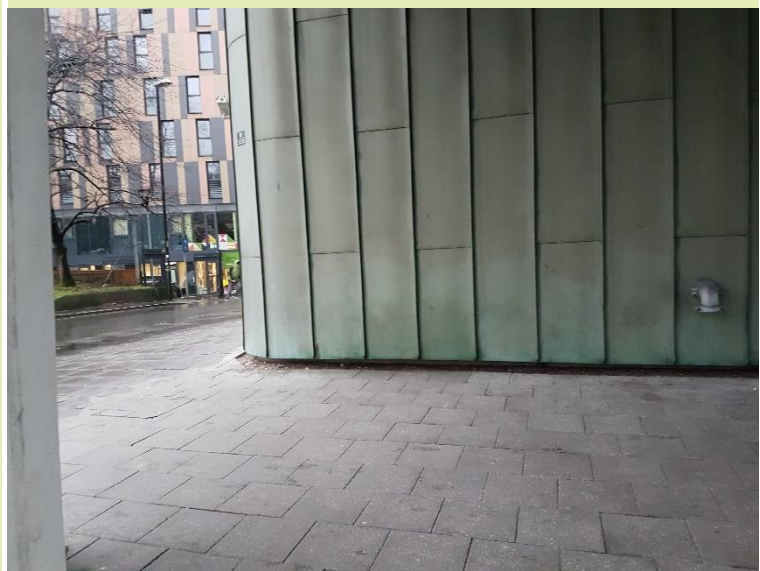

9

View along east of site on
Berry Street




10

Localised damage to footpath



11

Cracks observed in concrete
block at base of building on
the eastern exterior wall

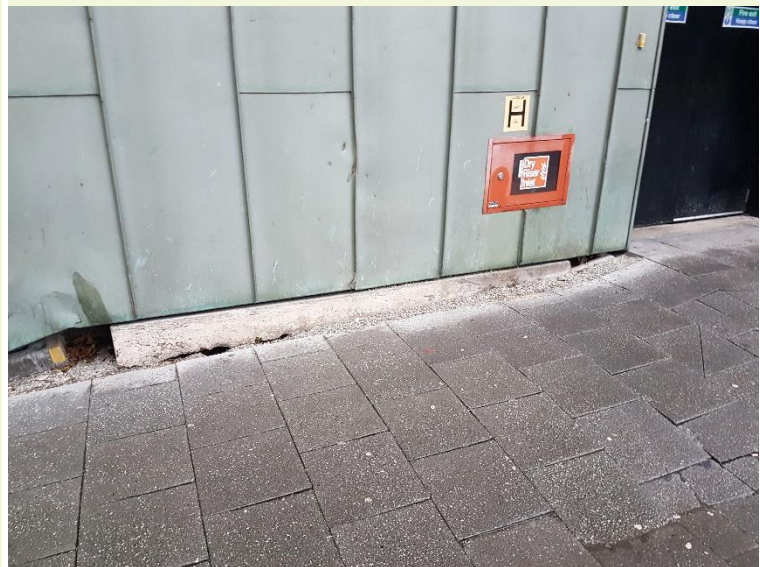

12

Off-site waste storage area



13

Access for gas and electricity substation on southern side of site.



14

Roads surrounding site have a number of potholes. Heavily used roads for access to hotel, car parks and nearby student accommodation.



APPENDIX E

Site Walkover Figure

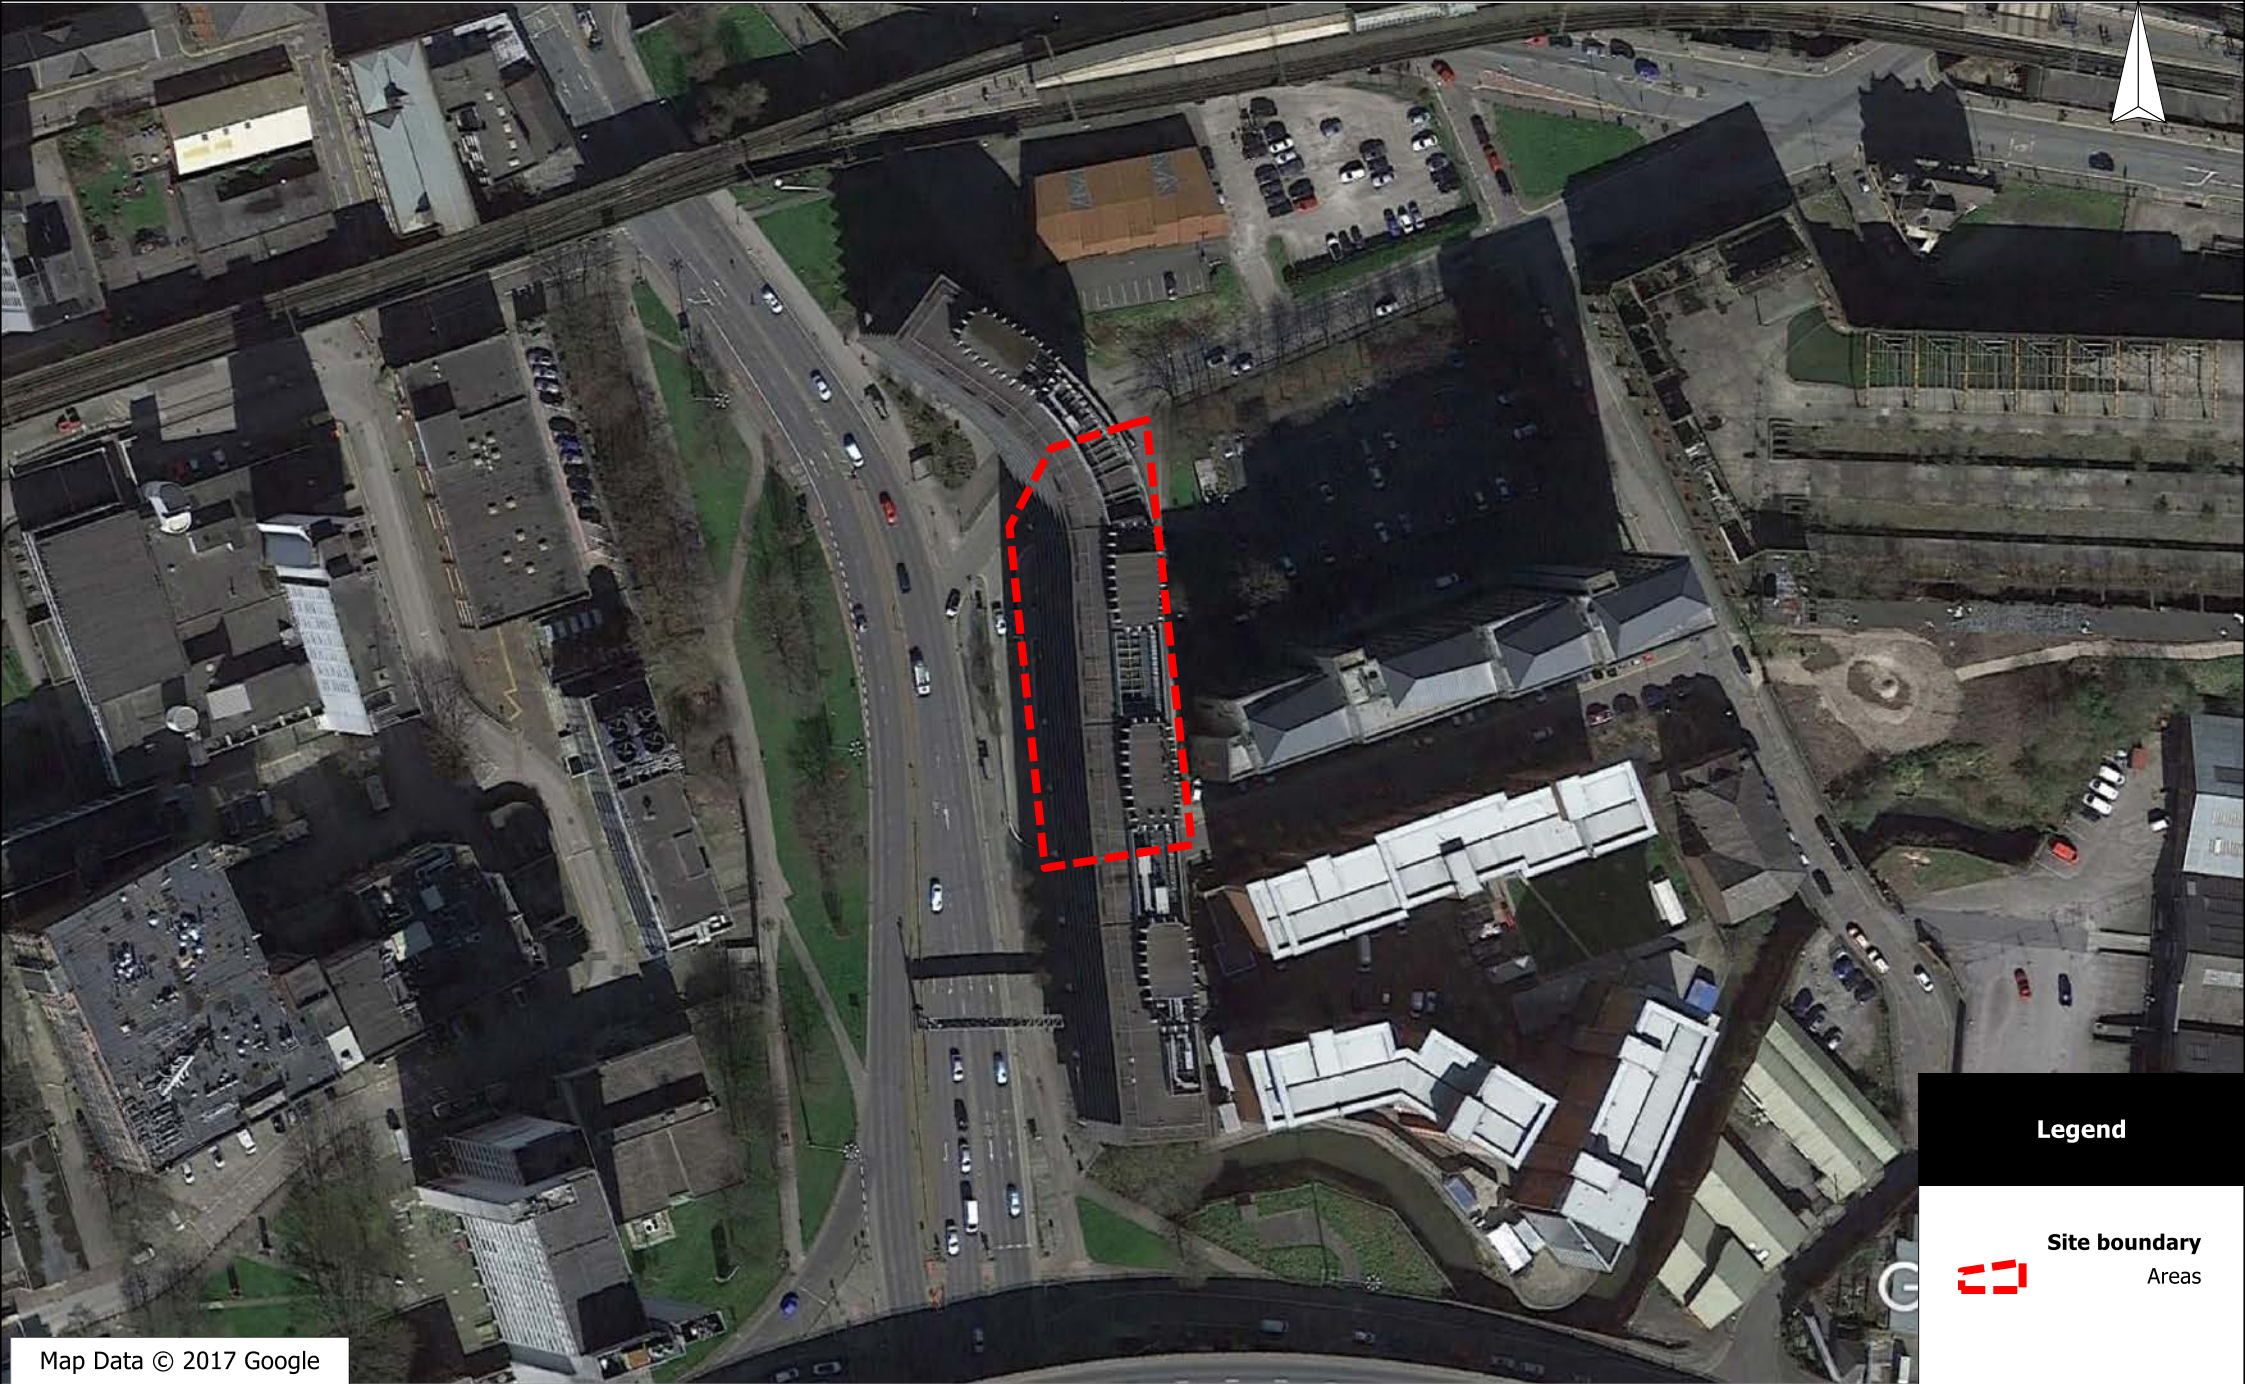


**Figure 1: Site Walkover at Macdonald Manchester Hotel,
London Road, Manchester, M3 7BB**



Scale: NTS
Job no.: 7759
Drawn by: DH
Printed at: 25-Jan-18
www.phlorum.com

APPENDIX F

Conceptual Model

