AQA MANCHESTER

NOTE:
THIS IS CONCEPT ONLY AND IS SUBJECT TO STRUCTURAL ENGINEERS CALCULATIONS.

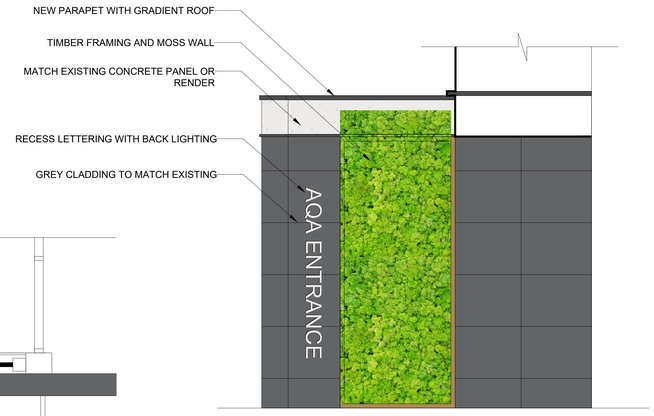

PROPOSED SIDE ELEVATION

PROPOSED FRONT ELEVATION

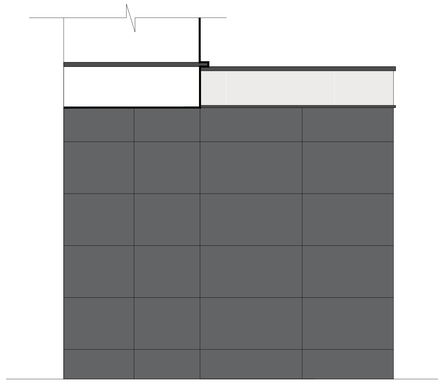

PROPOSED SIDE ELEVATION

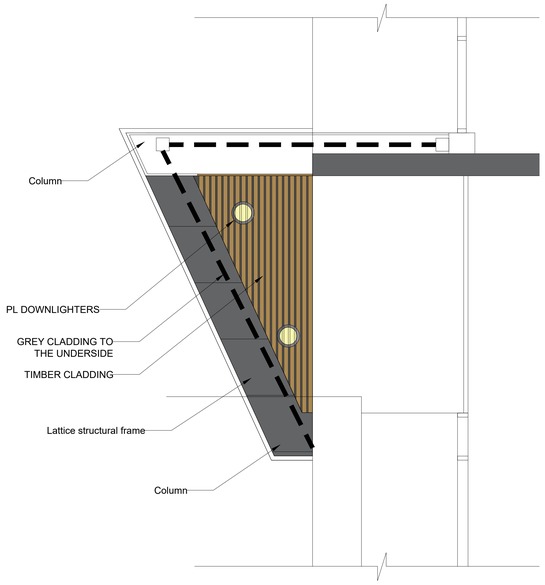

PROPOSED UNDERSIDE CEILING

ARTIST IMPRESSION

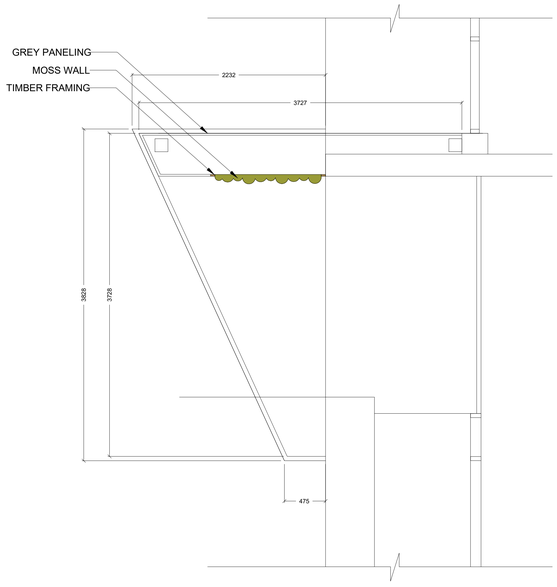

PROPOSED PLAN DIMS

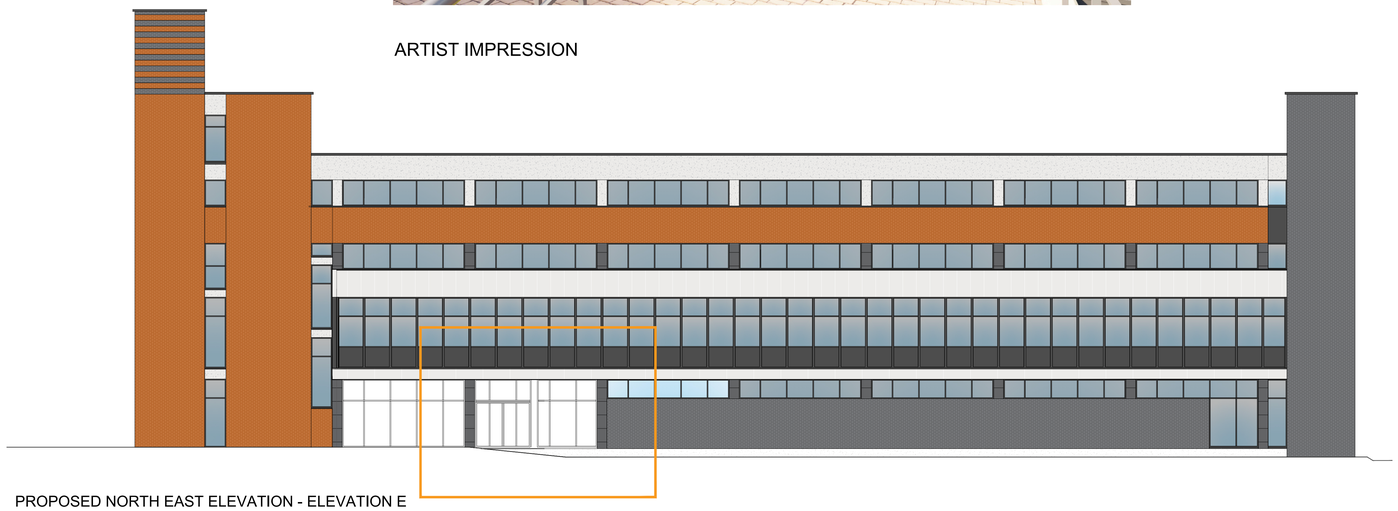

PROPOSED NORTH EAST ELEVATION - ELEVATION E

CANOPY - CAR PARK SIDE

CHECKED

Date	By
-	-

NOTE:
-

THIS DRAWING IS THE COPYRIGHT OF CLAREMONT ORGANISATION LTD AND MAY NOT BE REPRODUCED IN ANY FORM WITHOUT PRIOR WRITTEN CONSENT

DO NOT SCALE FROM THIS DRAWING
ALL DIMENSIONS ARE TO BE CHECKED ON SITE
ALL DIMENSIONS ARE SHOWN IN MILLIMETRES
COLOURS BY LOCAL AUTHORITIES AS PERMITTED

Claremont
We shape spaces

CLIENT
AQA

PROJECT LOCATION & ADDRESS
KILBURN HOUSE
MANCHESTER
M15 6SE

DRAWING TITLE
PROPOSED
CANOPY
ELEVATIONS

DRAWING NO.: AQA ENT L0 220.3
REVISION: -

LEAD DESIGNER: CE
DRAWN BY: CE

DATE: 25.02.22
SCALE: 1:100
PAPER SIZE: A0

DRAWING STATUS
PLANNING

CONTROL OFFICE
THE BREWERY, 2 KILBURN CLOSE, BRIDGWATER, SOMERSETSHIRE, TA6 3YN
T: 01278 724 444 E: INFO@CLAREMONT.CO.UK
WWW.Claremont.com
T: 0203 206 0000

SUBMISSION:
REVISION: